


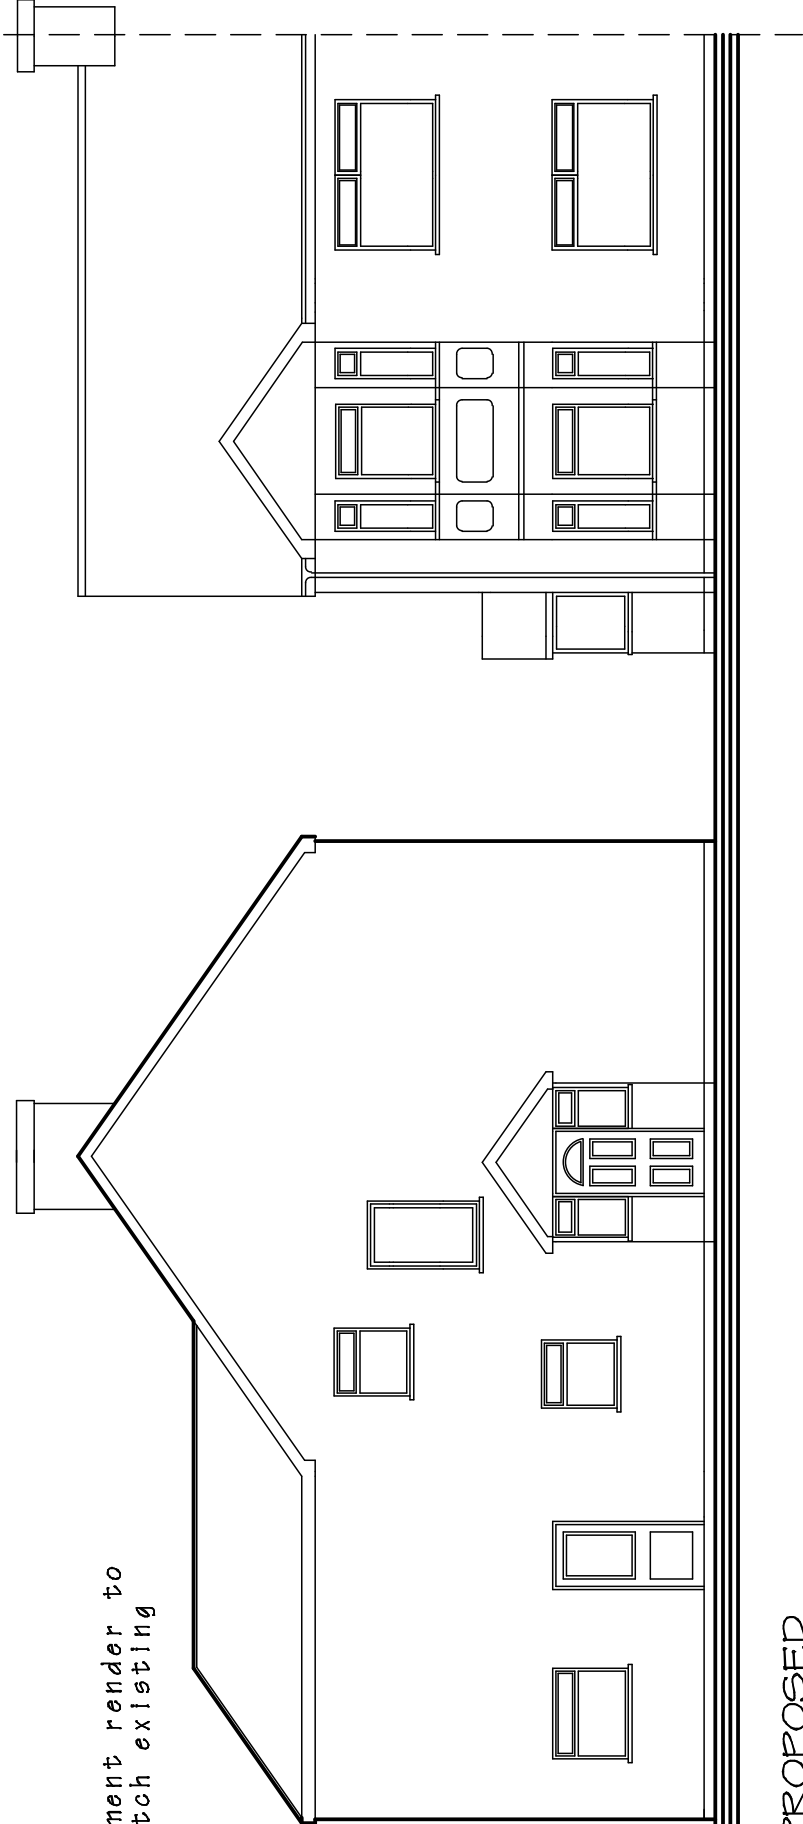


cement render to
match existing

Windows/doors
Double glazed UPVC with safety glazing below
800mm including any side panels.


Glazing U-Value 2.0 W/m2K.
Doubled glazed with 16mm air gap and a
*soft*low-E coating, or Doubled glazed
with 12mm air gap, argon filled and a
*soft*low-E coating.

PROPOSED
SIDE and FRONT ELEVATIONS

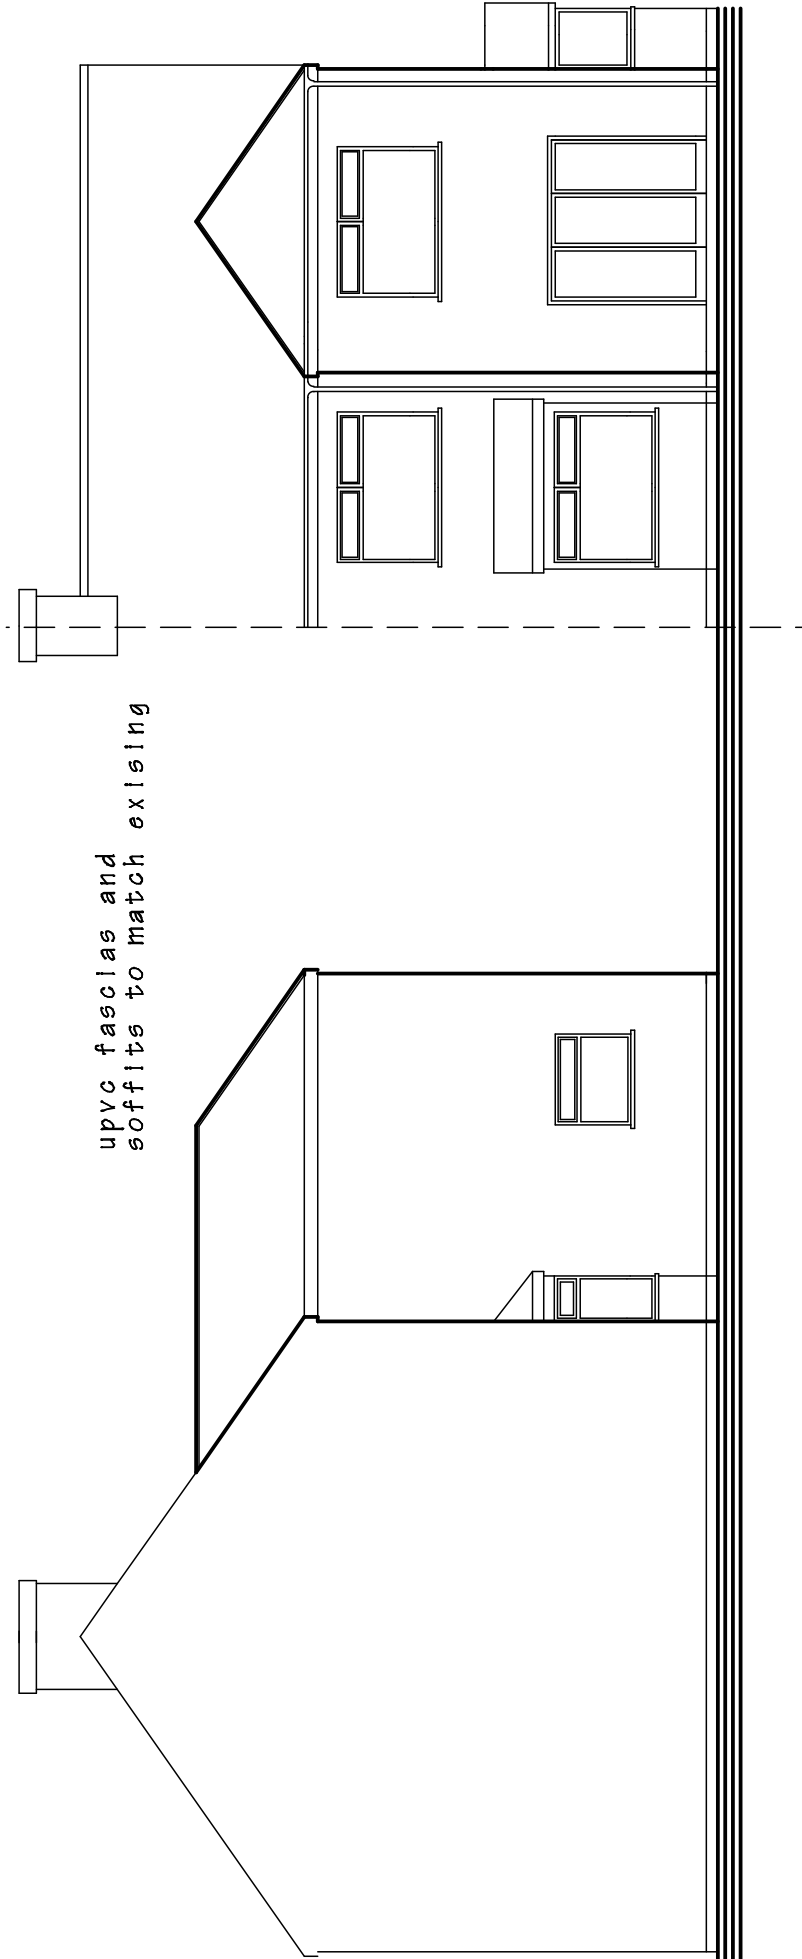

upvc fascias and
soffits to match existing

PROPOSED
SIDE and REAR ELEVATIONS

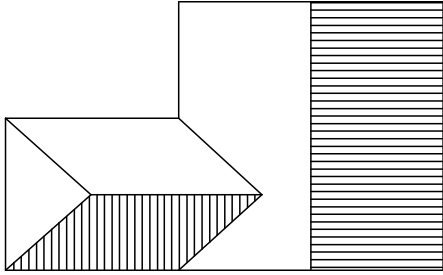

ROOF PLAN
Scale 1-200

gutters and downpipes
to match existing

PROPOSED EXTENSION AT 77 MARGAM ROAD,
PORT TALBOT. SA13 2LP
Mr.Paul Lever. 07875 425730.

DRAWING TITLE

PROPOSED ELEVATIONS REV A

SCALE	DATE	DRAWING No.
1 to 100 @ A3	December 2021.	2021/10

DO NOT SCALE DRAWING. FIGURED DIMENSIONS ONLY TO BE USED.
DISCREPANCIES TO BE REPORTED IMMEDIATELY.