



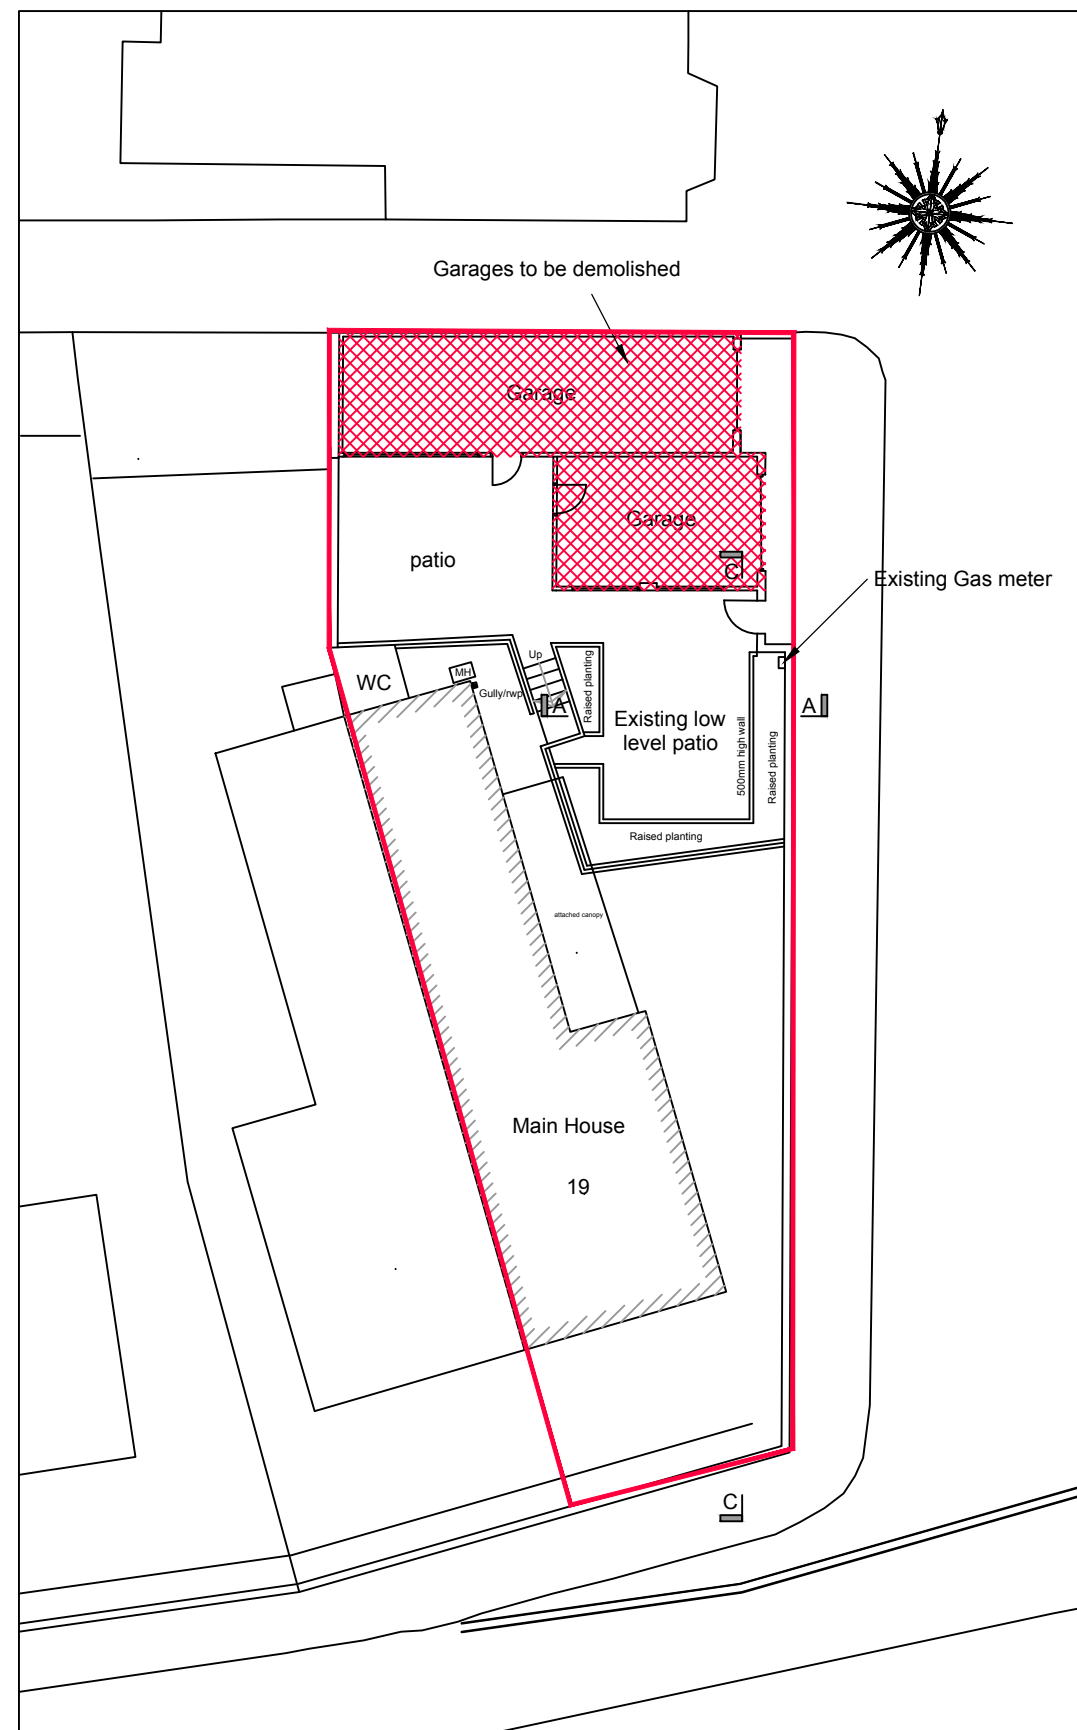

Existing Site Plan

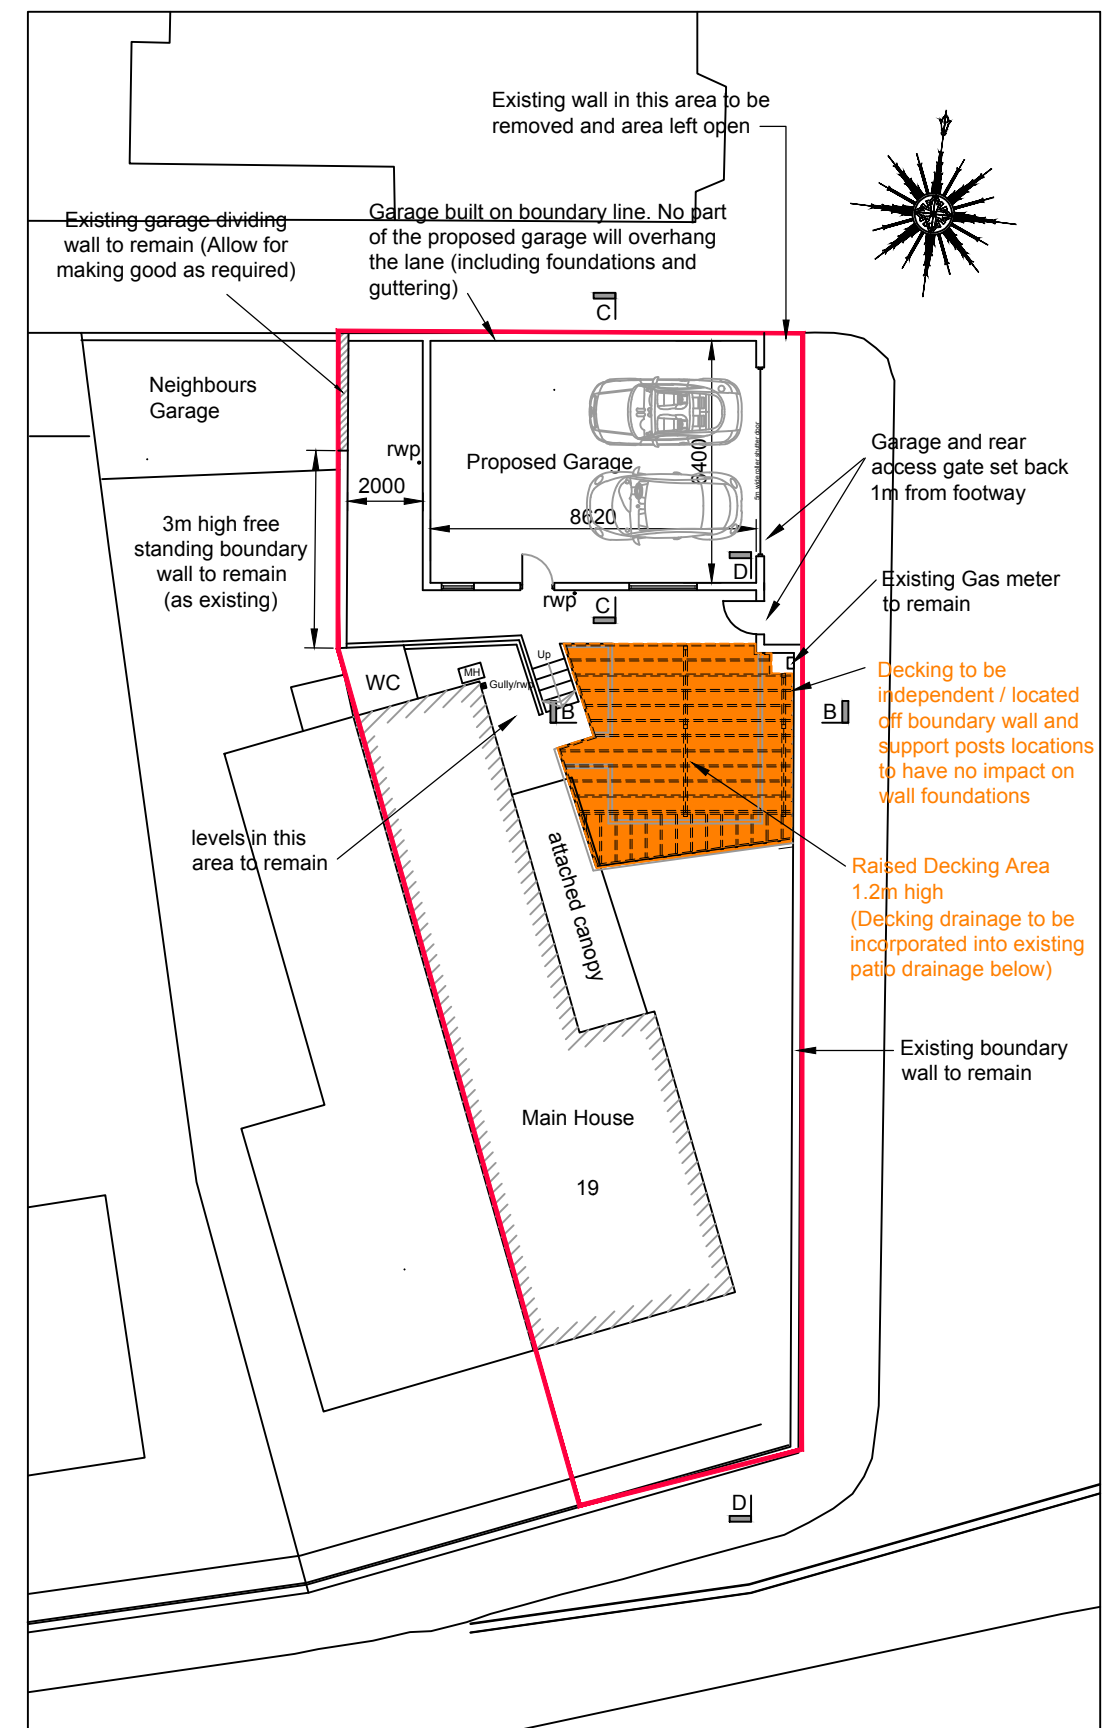

Proposed Site Plan

Rev D

Demolition of 2No. existing garages and construction of new double garage

Rev	Description	Date

19 Wern Road,
Skewen,
Neath SA10 6DN

EXISTING & PROPOSED SITE PLANS

Date	Aug.'21
Drawn by	
Scale	1:200

A678-02