

# darkin architects

drawing on  
experience

[www.darkinarchitects.com](http://www.darkinarchitects.com)

CARDIFF 02921 197 196  
LLANELLI 01554 778 730  
NEATH 01639 383 000

[info@darkinarchitects.com](mailto:info@darkinarchitects.com)

## RIBA



Chartered Practice

THIS DRAWING IS THE COPYRIGHT OF DARKIN ARCHITECTS AND MAY NOT BE COPIED, ALTERED OR REPRODUCED IN ANY FORM OR PASSED TO A THIRD PARTY WITHOUT THEIR CONSENT. DIMENSIONS MUST BE CHECKED AND VERIFIED ON SITE AND ANY DISCREPANCIES SHOULD BE REPORTED TO THE ARCHITECT. THIS DRAWING MUST NOT BE SCALED AND SHOULD BE READ IN CONJUNCTION WITH ALL OTHER CONSULTANT'S DRAWINGS. IF IN DOUBT ASK FOR CONFIRMATION.

| No. | Description                | By  | Date     |
|-----|----------------------------|-----|----------|
| B   | Amended Layout             | AV  | 31.03.21 |
| C   | Amended Design             | BAG | 07.09.21 |
| D   | Proposed Structure Amended | SJC | 01.11.21 |
| E   | Windows adjusted           | TOM | 15.12.21 |
| F   | Windows adjusted           | JDH | 21.12.21 |

### CLIENT

Jonathan Morgan

### PROJECT

Extension & Renovation


### PROJECT ADDRESS

The Barn,  
Trenache Farm,  
Neath, SA10 8AB

### DRAWING TITLE

Proposed Side Elevations

| DRAWN BY    | CHECKED BY | © Copyright Darkin Architects 2021 |
|-------------|------------|------------------------------------|
| AV          | TOM        |                                    |
| PROJECT REF | SCALE      | PAPER SIZE                         |
| RH473       | 1 : 100    | A3                                 |
| DRAWING     | REVISION   | DATE                               |
| 304         | F          | 07.09.21                           |

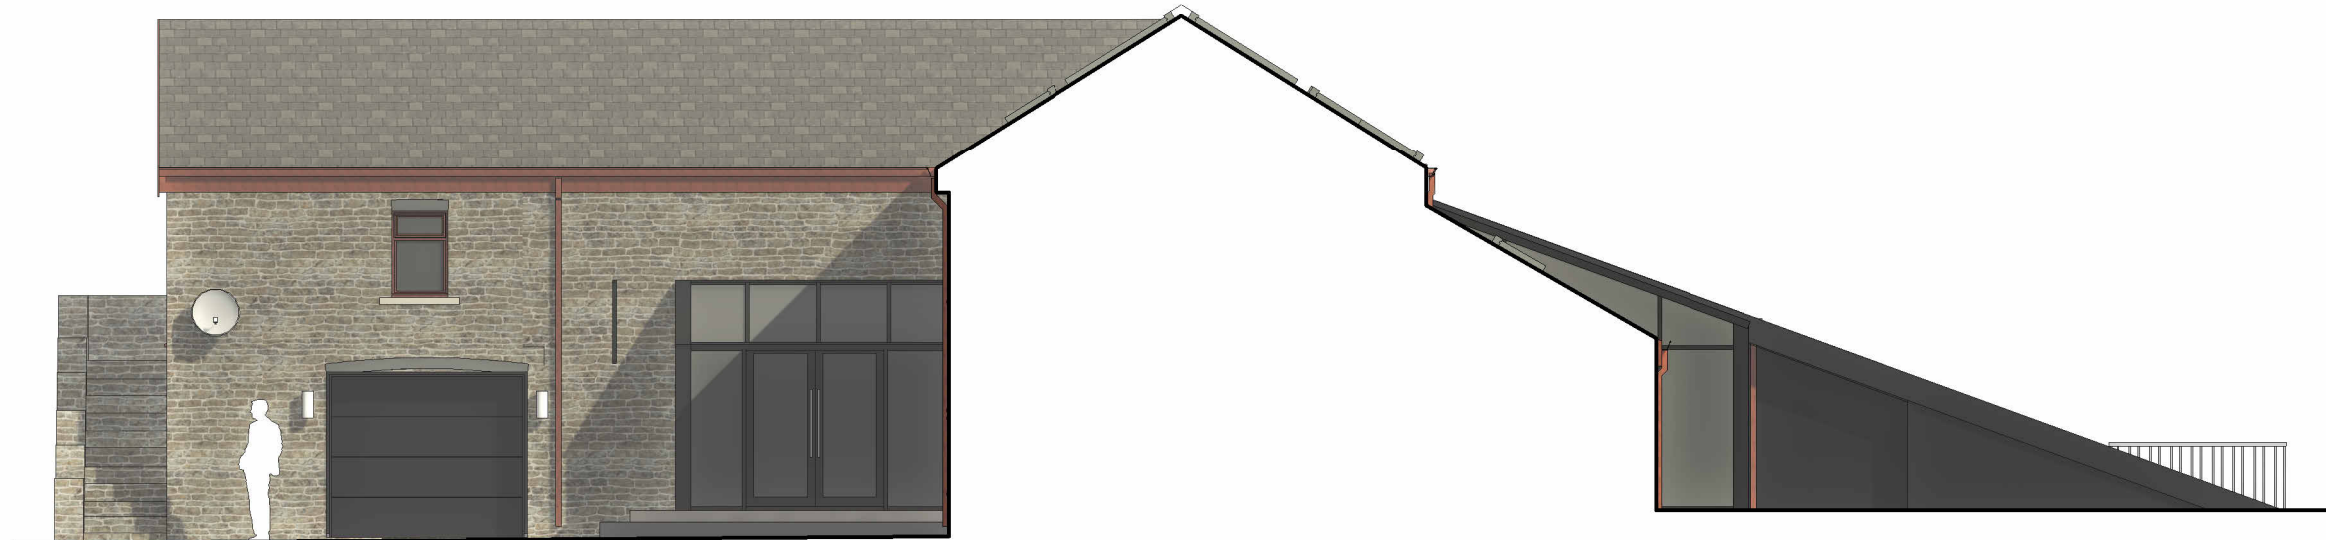

East Elevation



West Elevation