


FOOTBALL FIELD

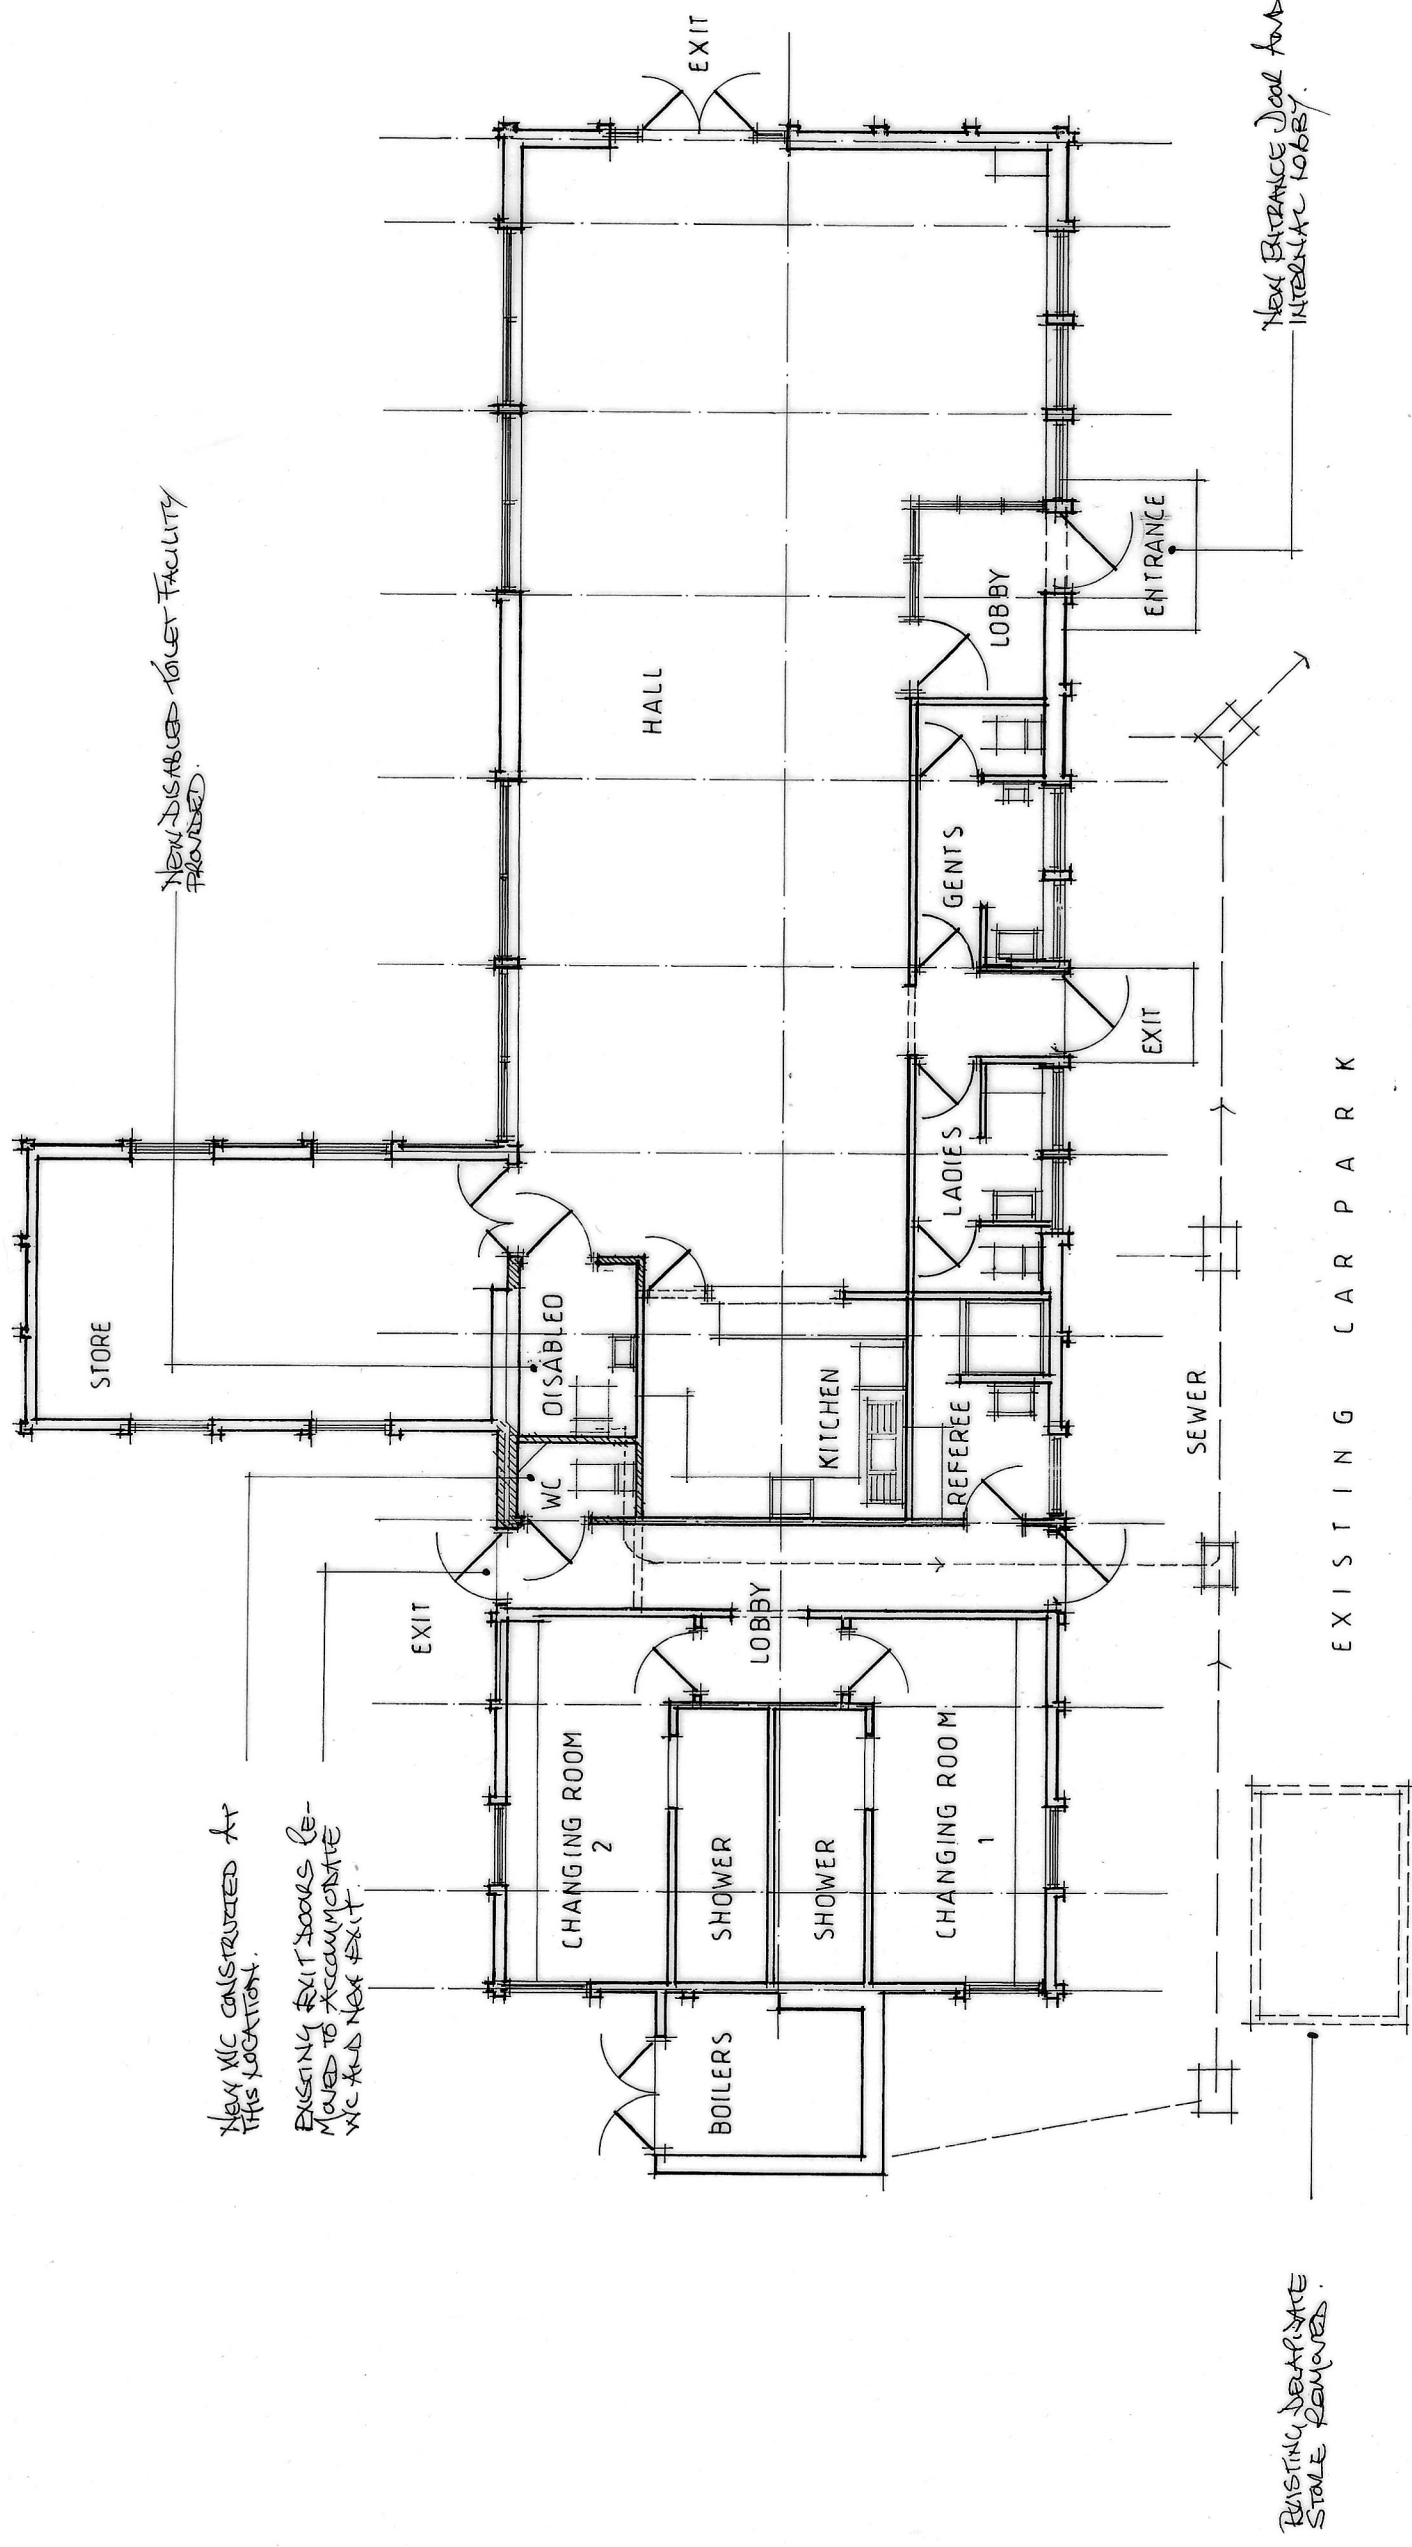

mjs designs (cymru) ltd
architectural design-project management
07530 134442

NOTES:
0m 1m 2m 3m 4m 5m 6m
All dimensions must be checked on site and not scaled from this drawing.

Client
BLAENHONDDAN COMMUNITY COUNCIL
Job Title
CILFREW COMMUNITY CENTRE

Scale
1:100 @ A3
Drawing Title
PROPOSED FLOOR PLAN
Drg No.
212209.12
Rev
Date 12.2021