

18/10/2021 10:28:47
RCA Document Reference: RCA_A1_Portal_Version 1
M:\RCA Job Files\209 Job\20979 - Residential Development off Toronto Avenue, Port Talbot SA13 2DA\F - RCA Civil Drawings\20979-030.dwg

DO NOT SCALE

- EXISTING DCWW FOUL WATER
- EXISTING DCWW COMBINED
- EXISTING DCWW SURFACE WATER
- EXISTING DCWW WATER MAIN
- DCWW ASSET EASEMENT AREA




NOTES:

THE PROPERTY OF THIS DRAWING AND DESIGN IS VESTED IN ROGER CASEY ASSOCIATES AND MUST NOT BE COPIED OR REPRODUCED IN ANY WAY WITHOUT THE WRITTEN CONSENT OF ROGER CASEY ASSOCIATES.

THE CONTRACTOR IS TO CHECK ALL LEVELS AND DIMENSIONS BEFORE WORK COMMENCES, AND ANY DISCREPANCIES TO BE REPORTED IMMEDIATELY TO THE CONSULTANTS.

WORK TO FIGURED DIMENSIONS IN PREFERENCE TO SCALING.

THIS DRAWING IS TO BE READ IN CONJUNCTION WITH ALL OTHER ROGER CASEY ASSOCIATES DRAWINGS AND SPECIFICATIONS AND ALL OTHER CONSULTANTS DRAWINGS AND SPECIFICATIONS RELATING TO THIS PROJECT.

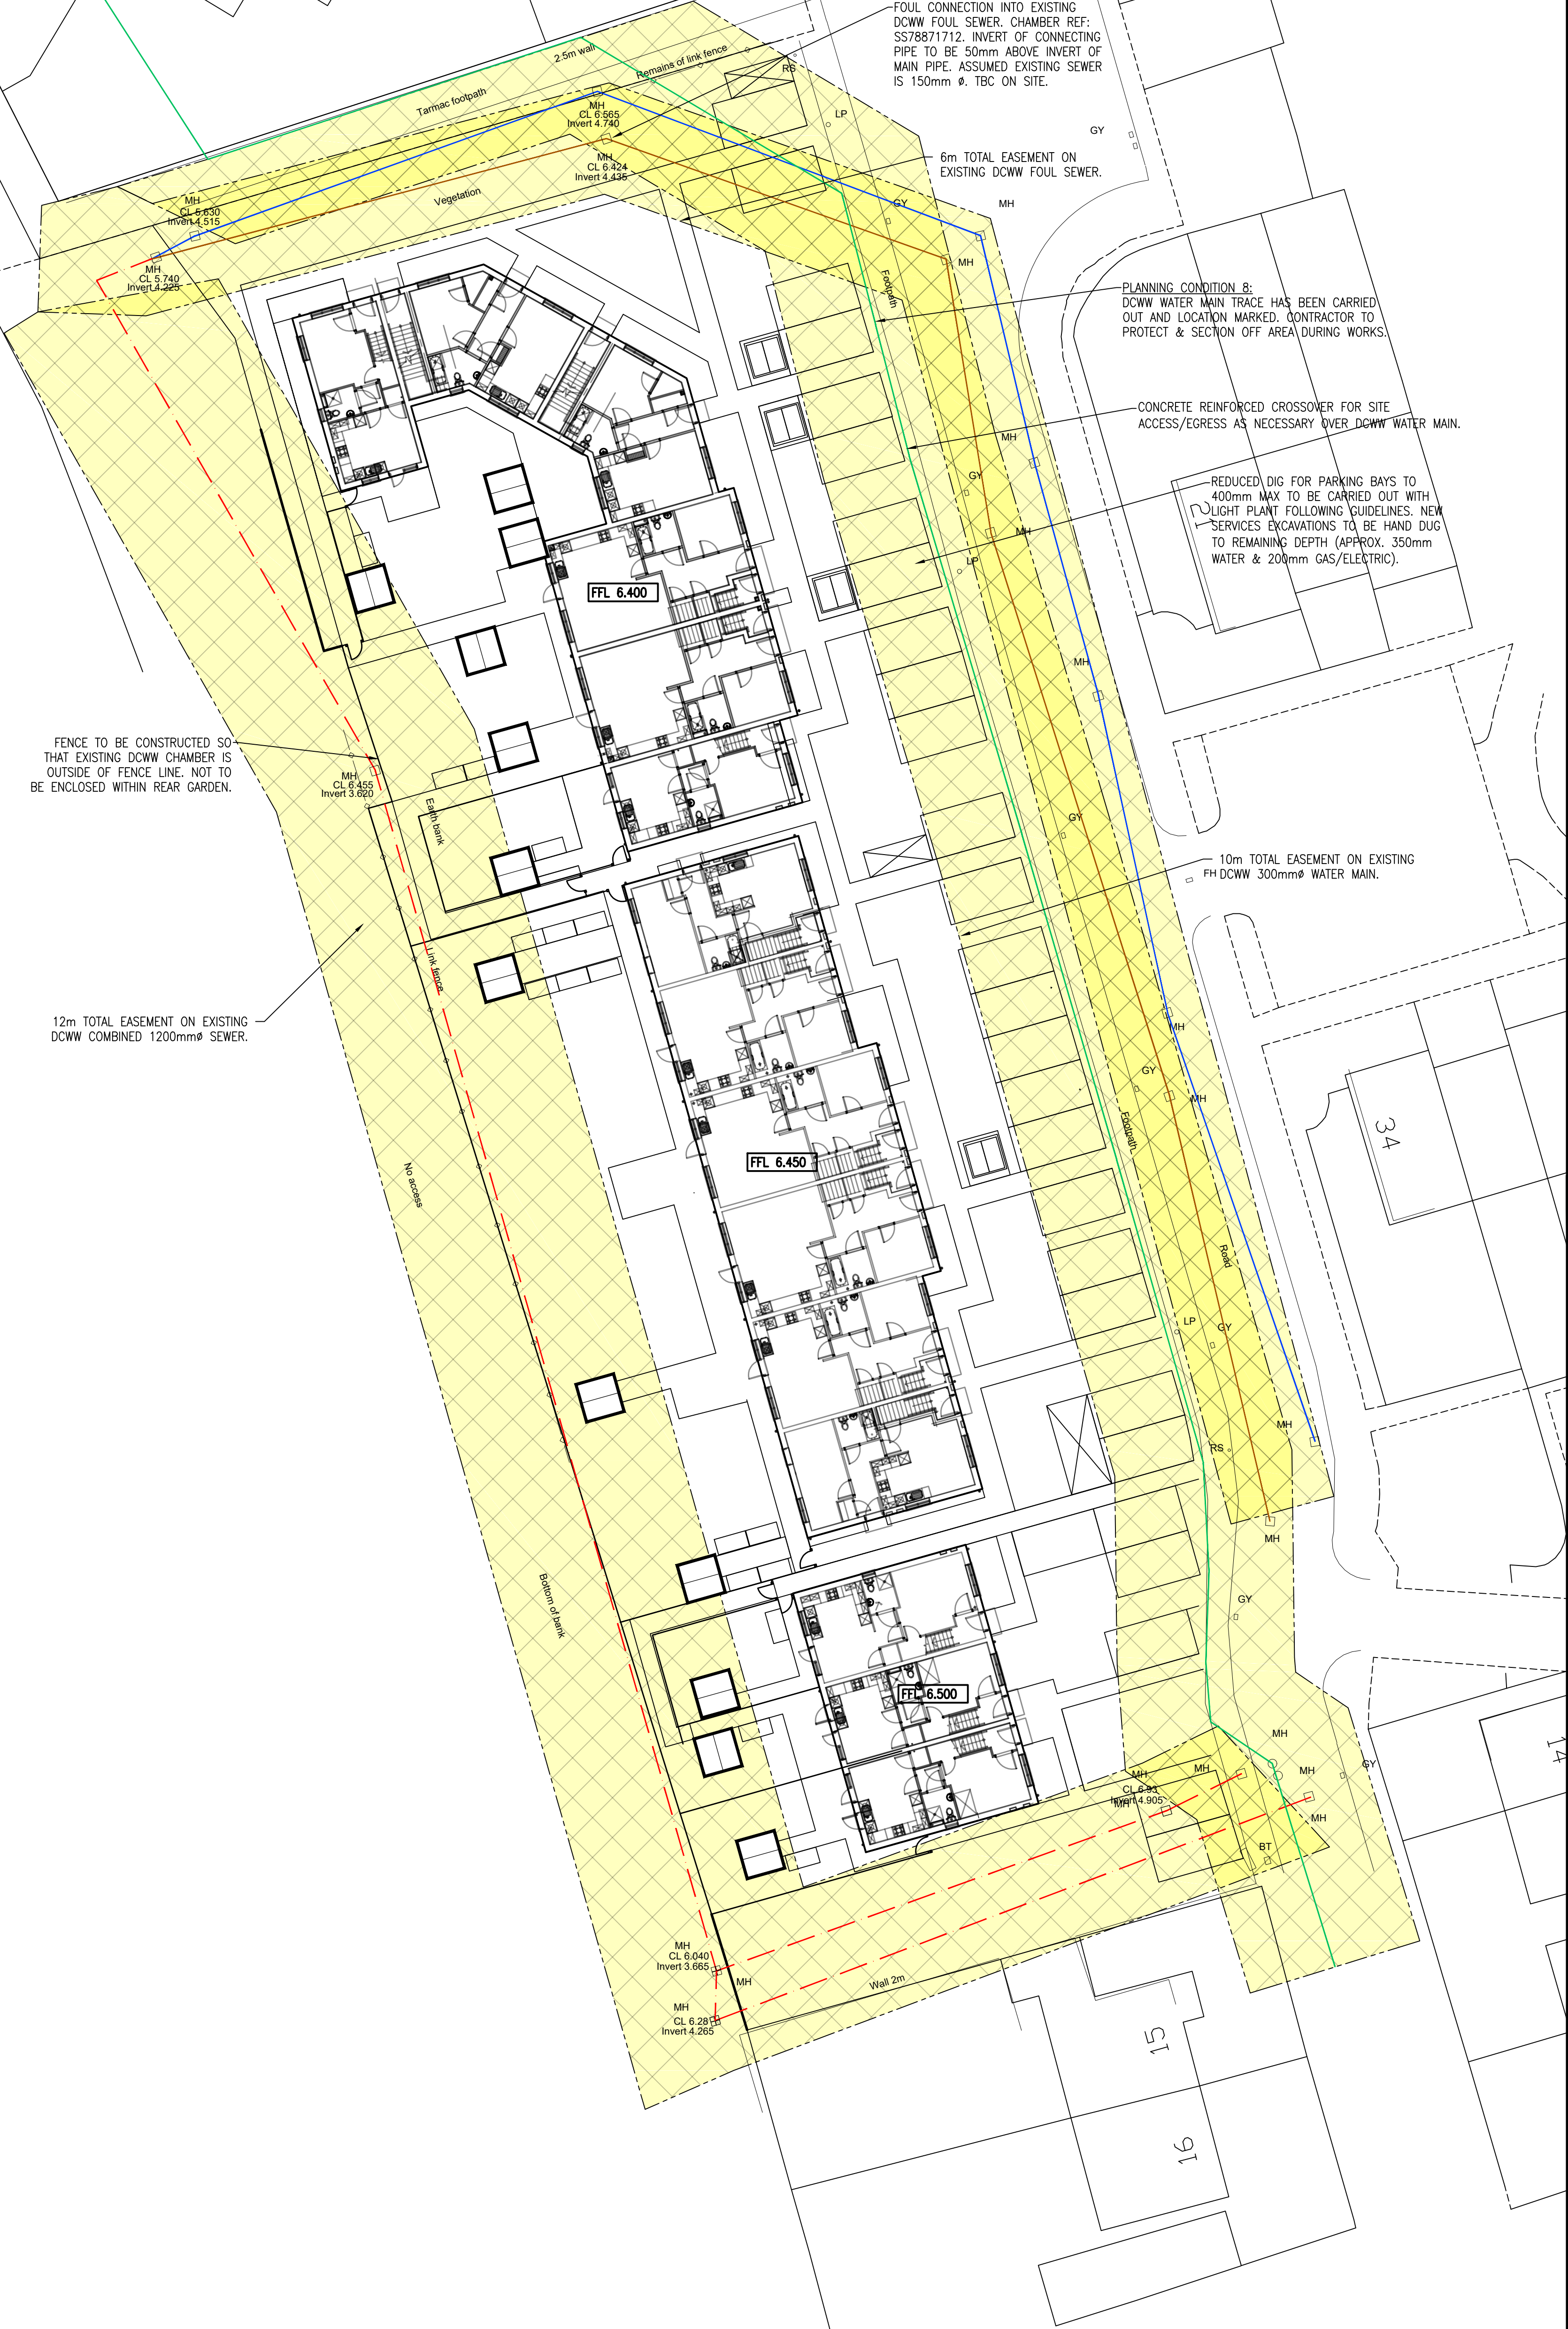

B	NOTES/INFO ADDED	BWE	PWJL	18.10.21
A	EASEMENT AMENDED	BWE	PWJL	17.10.21
REV	DESCRIPTION	DRAWN	CHECK	DATE

DRAWING STATUS:
INFORMATION

Roger Casey Associates

Consulting Civil & Structural Engineers

Ty Mansel, 6 Mansel Street,
Carmarthen,
Carmarthenshire SA31 1PX

T: 01267 222 646

Units 10 & 11, Merlin's Court,
Winch Lane, Haverfordwest,
Pembrokeshire SA61 1SB

T: 01437 762 795

E: office@rca-eng.co.uk
W: www.rca-eng.co.uk

CLIENT:
CJ CONSTRUCTION WALES

ARCHITECT:
LE TRUCCO DESIGN

PROJECT:
RESIDENTIAL DEVELOPMENT AT
TORONTO AVENUE, PORT TALBOT
SA13 2DA

DRAWING TITLE:
ENGINEERING SITE PLAN
EXISTING DCWW ASSETT PLAN

DRAWN BY:	DESIGN BY:	CHECKED BY:	DATE:
BWE	BWE	PWJL	02.06.21
SCALES:	DRAWING No:	REVISION:	
1:200	20979/04	B	

ORIGINAL DRAWING A1
© Roger Casey Associates Limited 2021