




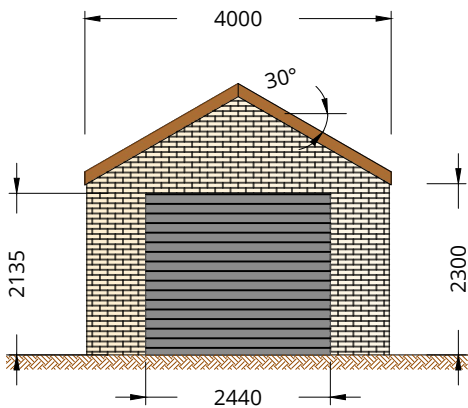


PROPOSED LAYOUT PLAN
1:200

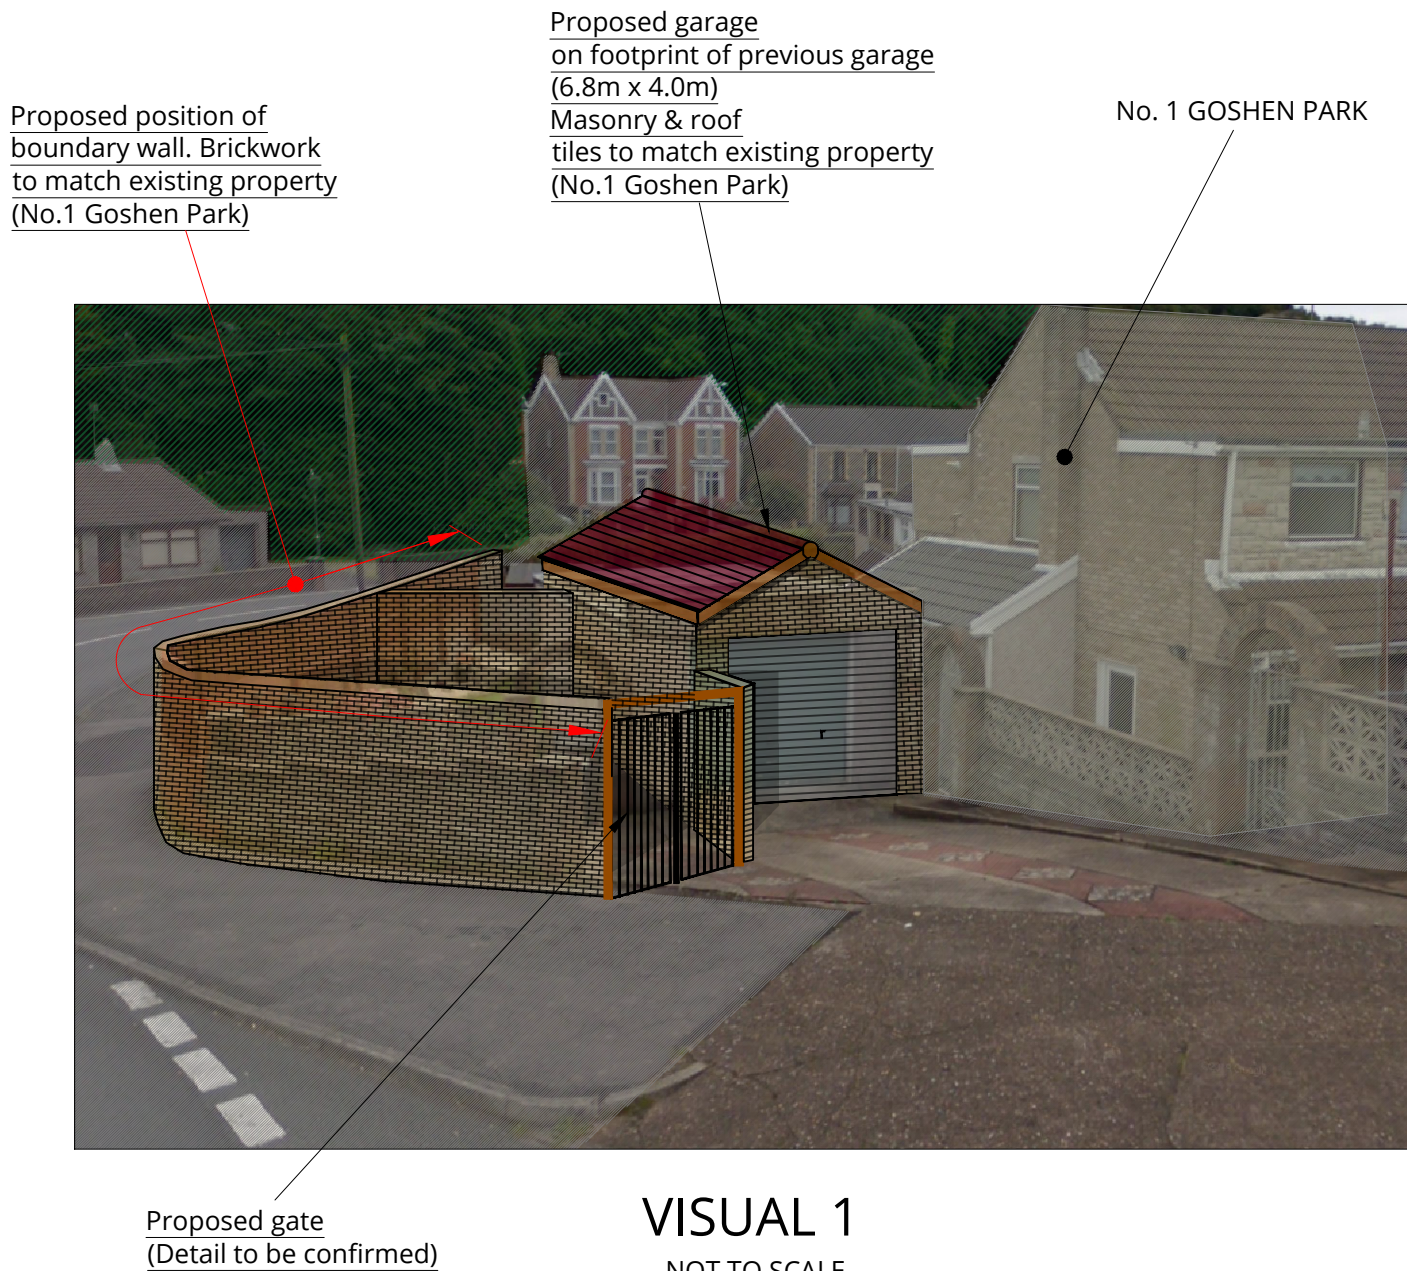


- Front Elevation -

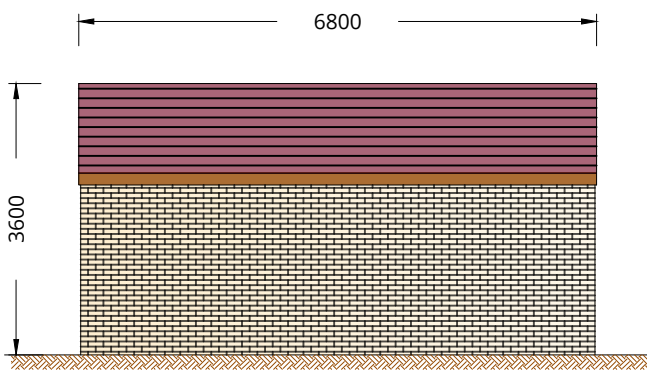

- Side Elevation (facing property) -

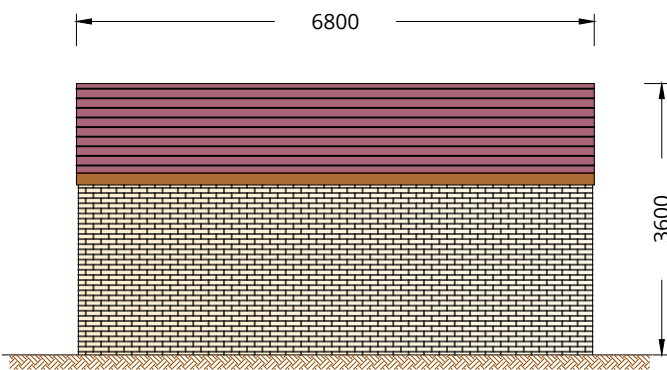

- Side Elevation (facing compound) -

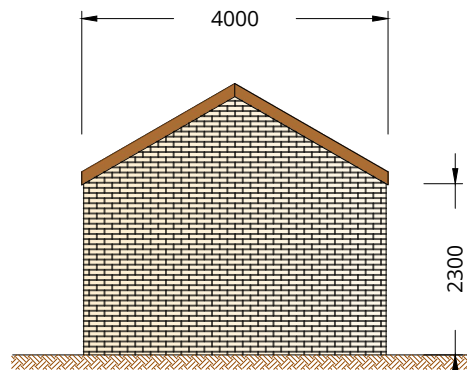

- Rear Elevation -

REPLACEMENT GARAGE
ELEVATIONS
1:100

- NOTES
- DO NOT SCALE THIS DRAWING. ALL DIMENSIONS MUST BE CHECKED/ VERIFIED ON SITE. IF IN DOUBT ASK.
 - THIS DRAWING IS TO BE READ IN CONJUNCTION WITH ALL RELEVANT ARCHITECTS, ENGINEERS AND SPECIALISTS DRAWINGS AND SPECIFICATIONS.
 - ALL DIMENSIONS IN MILLIMETRES UNLESS NOTED OTHERWISE. ALL LEVELS IN METRES UNLESS NOTED OTHERWISE.
 - ANY DISCREPANCIES NOTED ON SITE ARE TO BE REPORTED TO THE CLIENT IMMEDIATELY.

KEY TO DRAWING STATUS	
	DRAFT (D) - DRAWING IS FOR INFORMATION/ COMMENT ONLY AND SHOULD NOT BE PRICED OR CONSTRUCTED FROM
	PRELIMINARY (P) / FOR PRICING (T) / FOR TENDER (T) - DRAWING IS PRELIMINARY / TENDER ONLY AND SHOULD NOT BE CONSTRUCTED FROM
	CONSTRUCTION (C) - DRAWING HAS BEEN APPROVED FOR CONSTRUCTION.
	FINAL (F) / AS BUILT (AB) - NON CONSTRUCTION DRAWING FINAL STATUS OR AS BUILT DRAWING.

DESIGN STATUS	
ENGINEERING DEPARTMENT DESIGN	
KEY	

P1	21.09.21	PLANNING ISSUE	PTJ	AL
D1	01.09.21	DRAFT ISSUE	PTJ	AL
Rev	Date	Details of issue / revision	Drw	Rev

ISSUES & REVISIONS



The Coal Authority

Engineering
200 Lichfield Lane
Mansfield
Nottinghamshire
NG18 4RG
Tel. 01623 637000

Project Title.

1 GOSHEN PARK,
SKEWEN, NEATH,
SA10 6PT.

Drawing Title.

REPLACEMENT GARAGE
AND BOUNDARY WALL
- **PROPOSED LAYOUT
and ELEVATIONS**

Scale	AS SHOWN	Drawn	PTJ
Size	A2	Reviewed	AL
Drawing Status.		PLANNING APPLICATION	
Drawing No.		Revision	
I-363005/08/03		P1	