




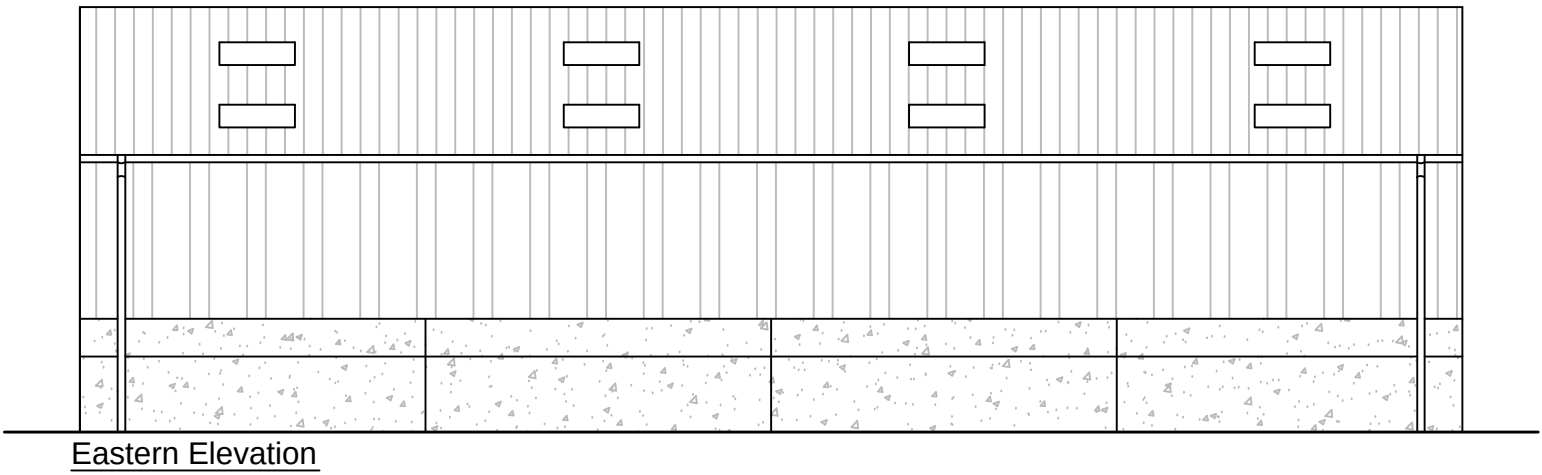


Eastern Elevation

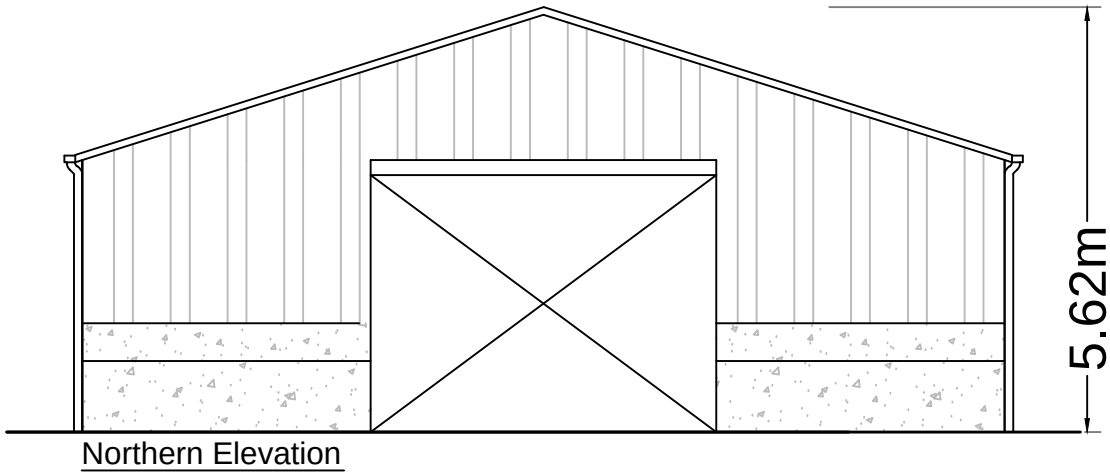

Northern Elevation

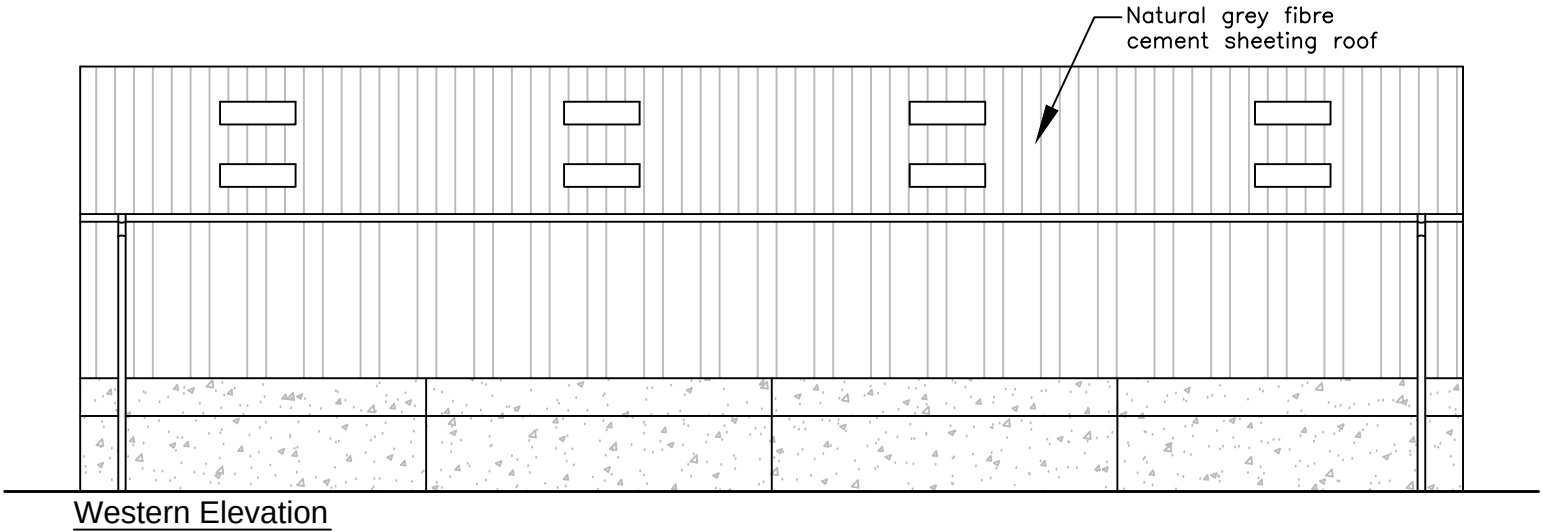


Western Elevation

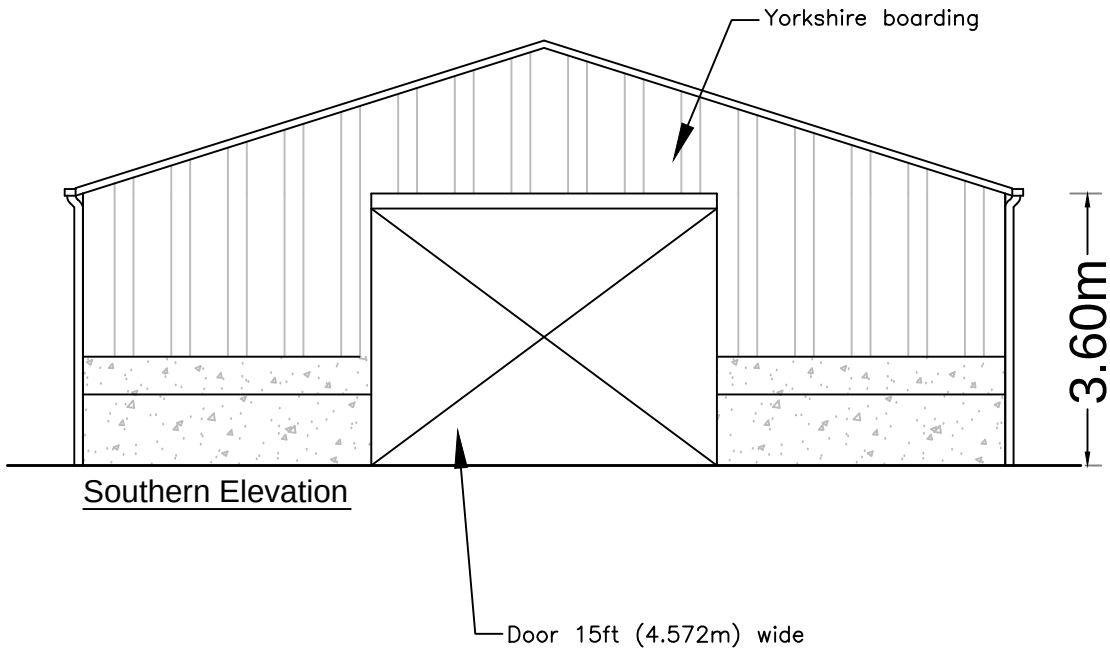


Southern Elevation


Texture Key

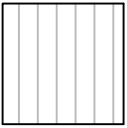


Natural grey fibre cement sheeting

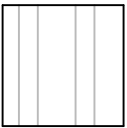


Yorkshire boarding

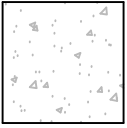

Concrete panels

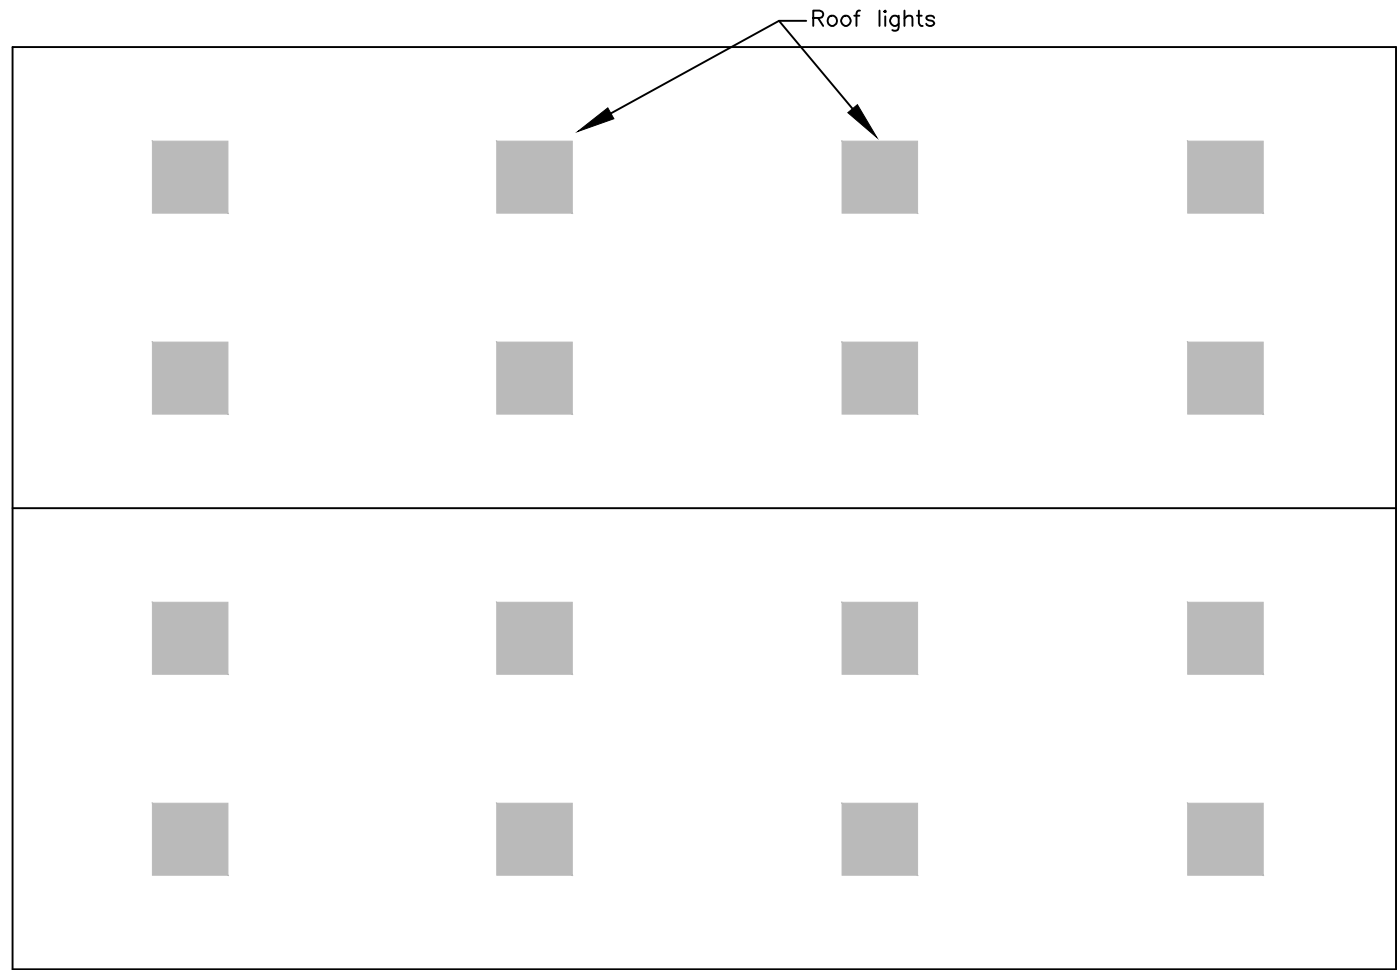

Roof Plan

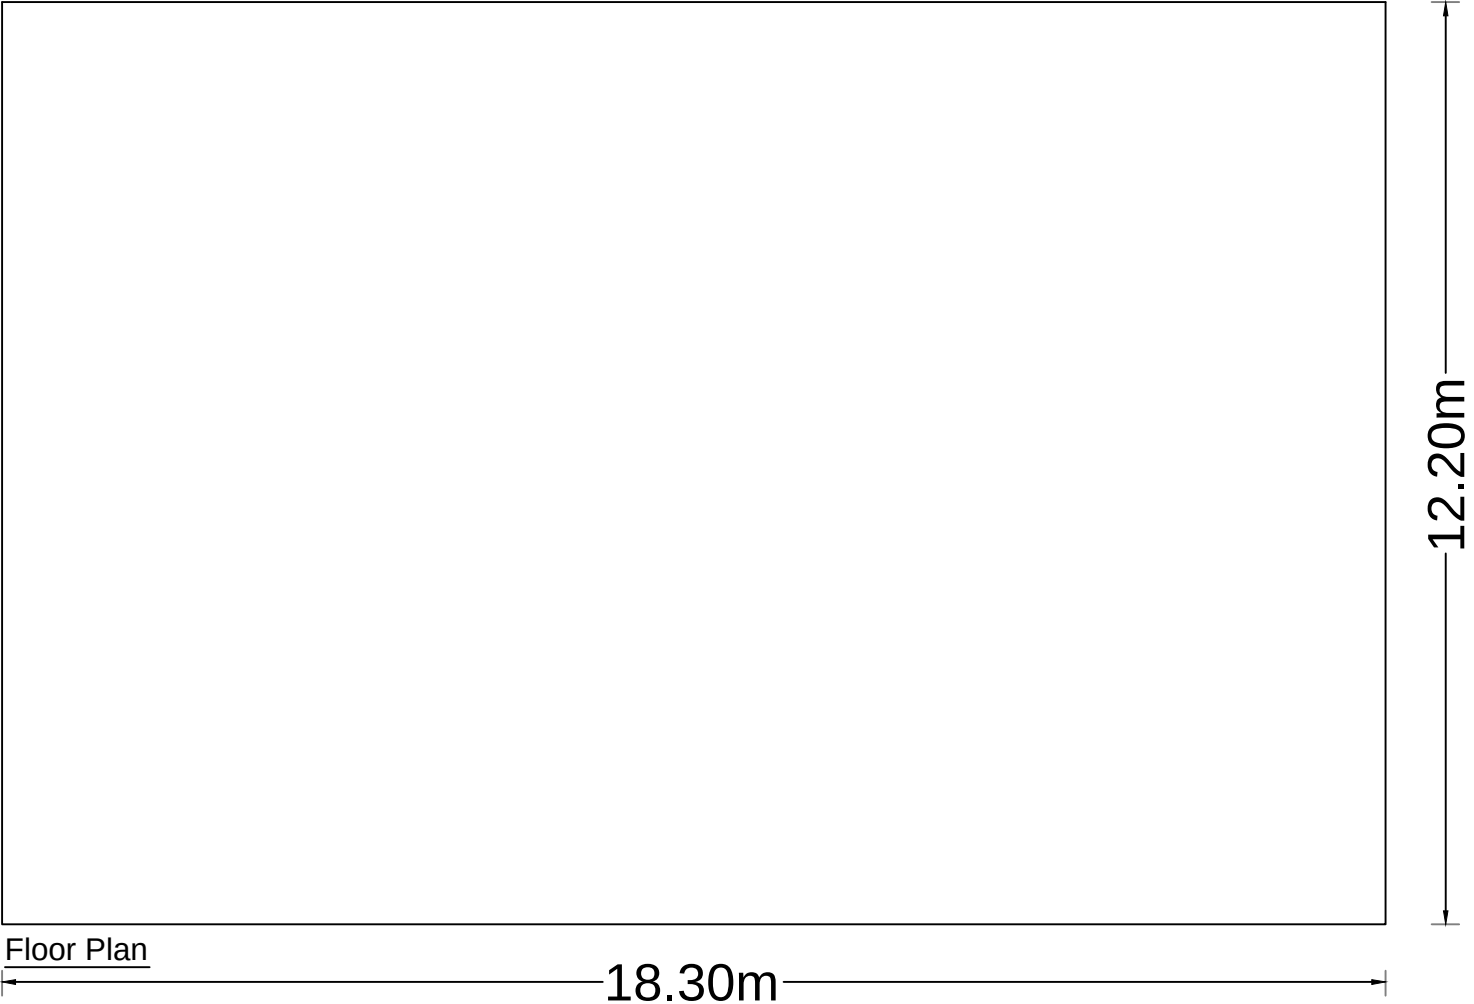

Floor Plan

Rev.	Comment	Date
Drawing title AGRICULTURAL BUILDING ELEVATIONS		
Contract TYN Y CWM FARM, RHOS, PONTARDAWE, SA8 3EY		
Reading Agricultural Consultants Ltd Gate House Beechwood Court Long Toll Woodcote RG8 0RR 01491 684233 www.reading-ag.com		
Ref. RAC/9227/4		Rev. A
Drawn by AGM		Checked by SB
Scales 1:100@A2		Date 12/2021