



PROPOSED
FLOOR PLAN

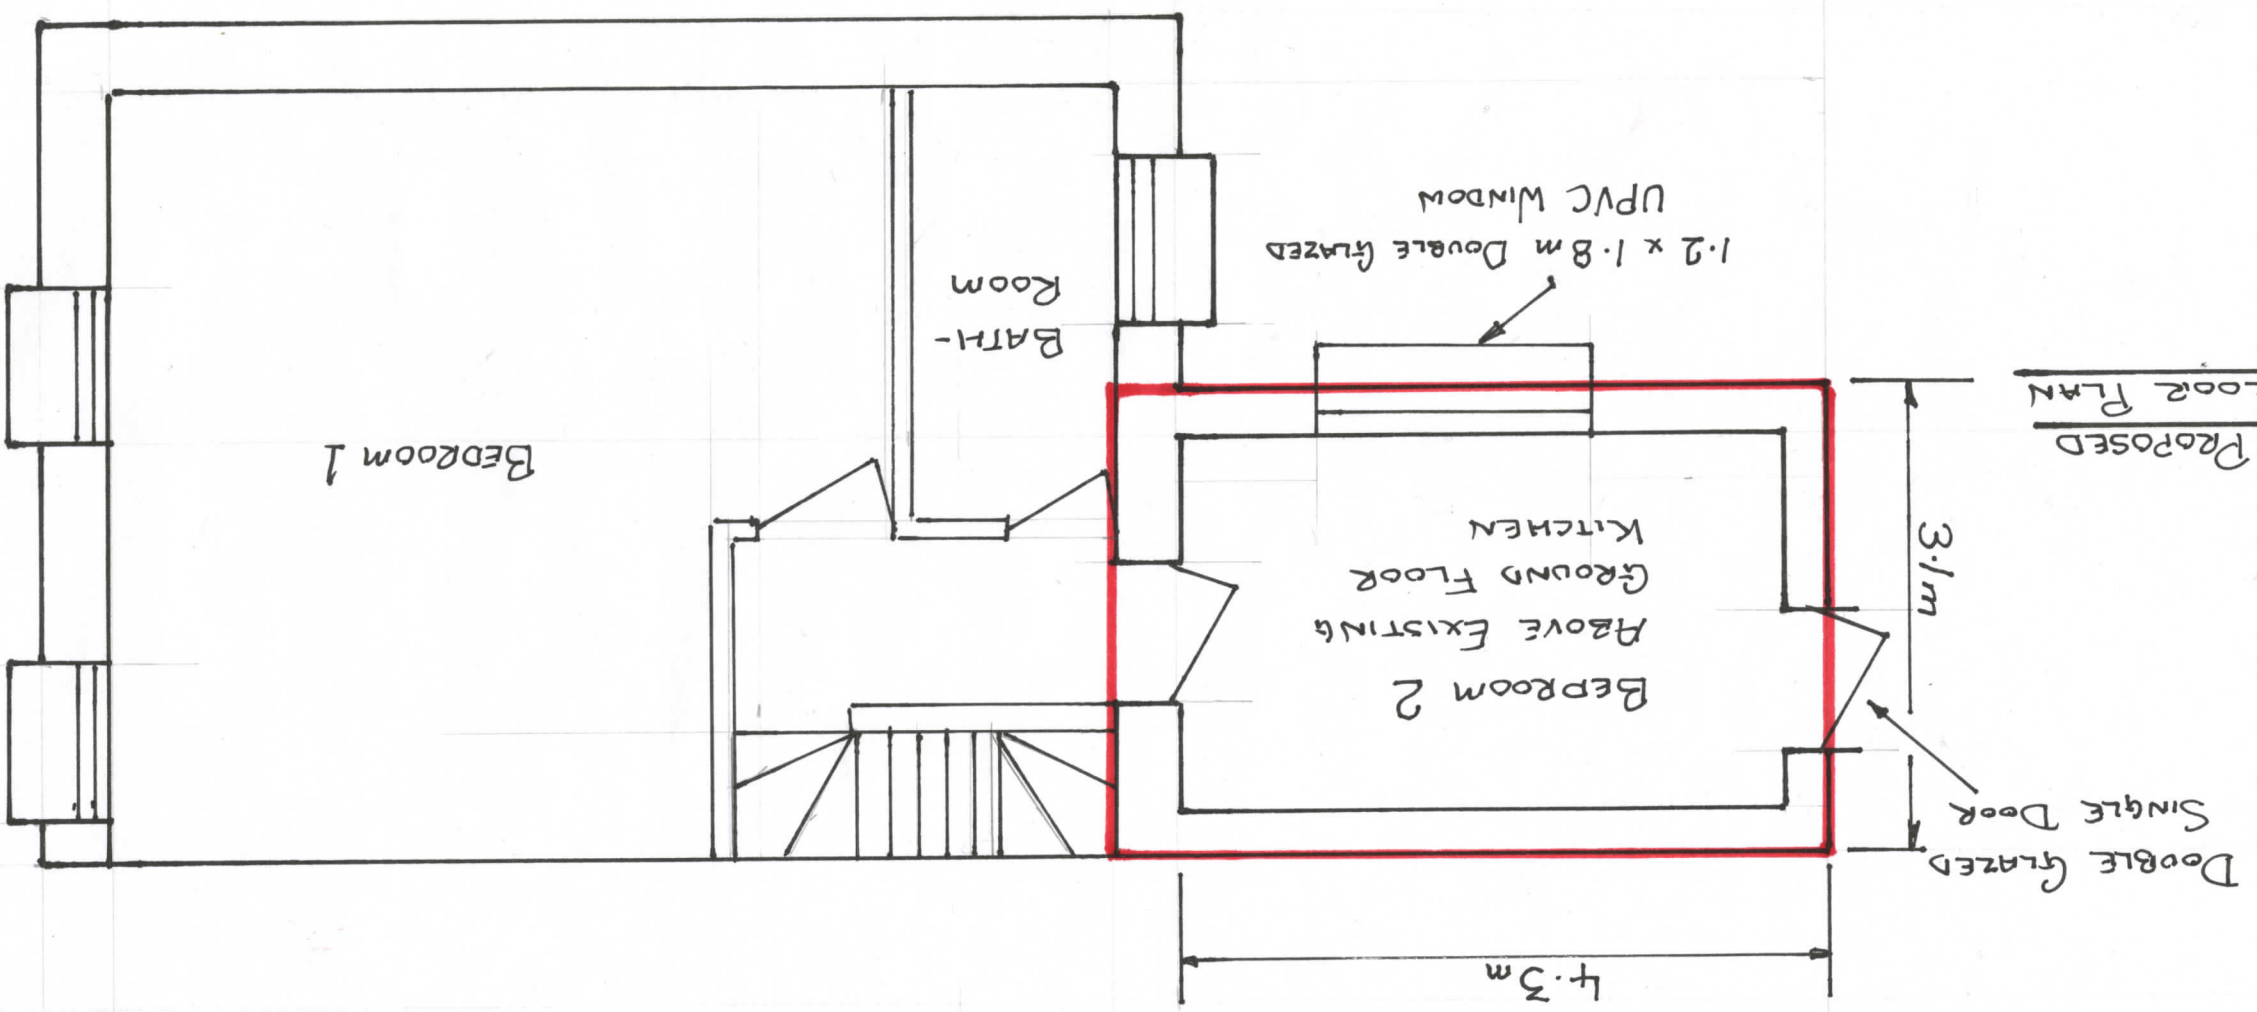

EXISTING
FLOOR PLAN

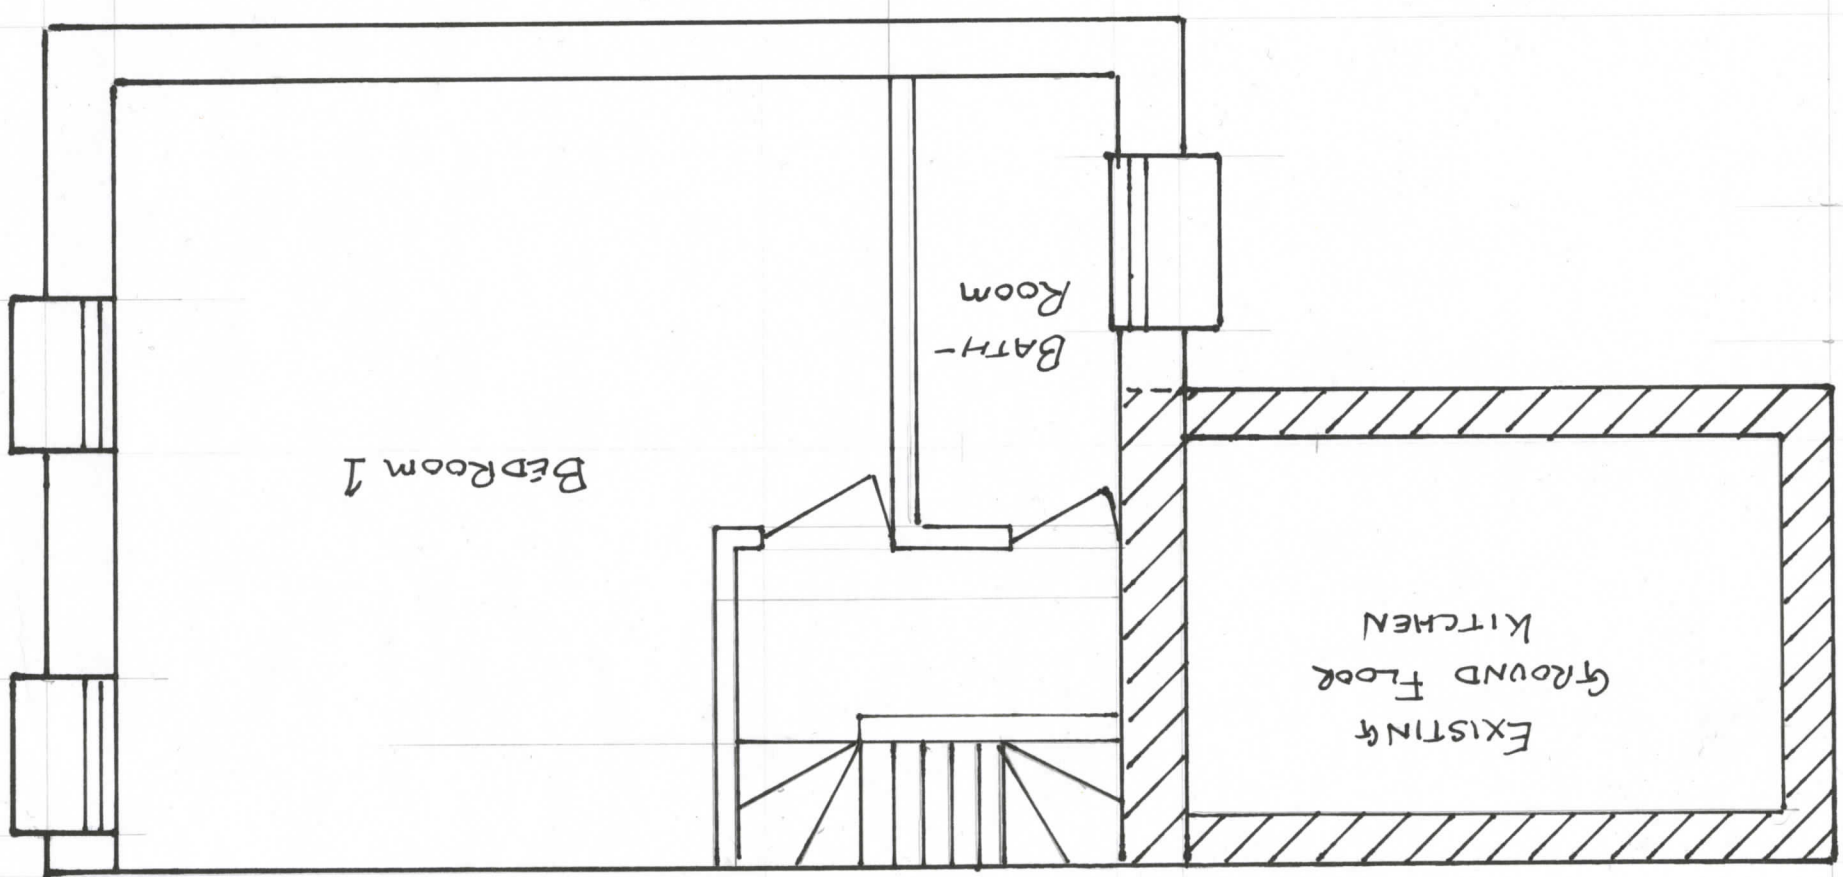

PROPOSED BEDROOM EXTENSION AT 22 MAESTEG ROAD DATE 02/05/21
DRAWING ISSUE 1 SCALE 1:50 (A3)