






Existing Rear Elevation

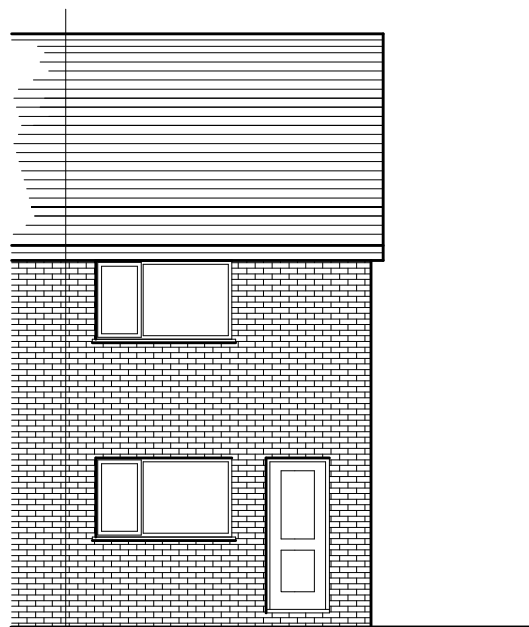


Existing Front Elevation

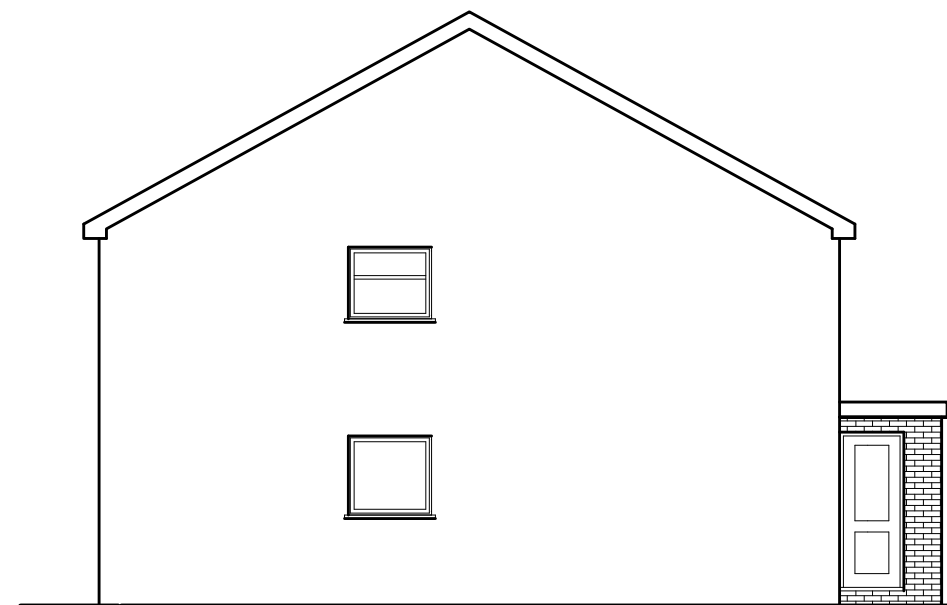


Existing LH Side Elevation

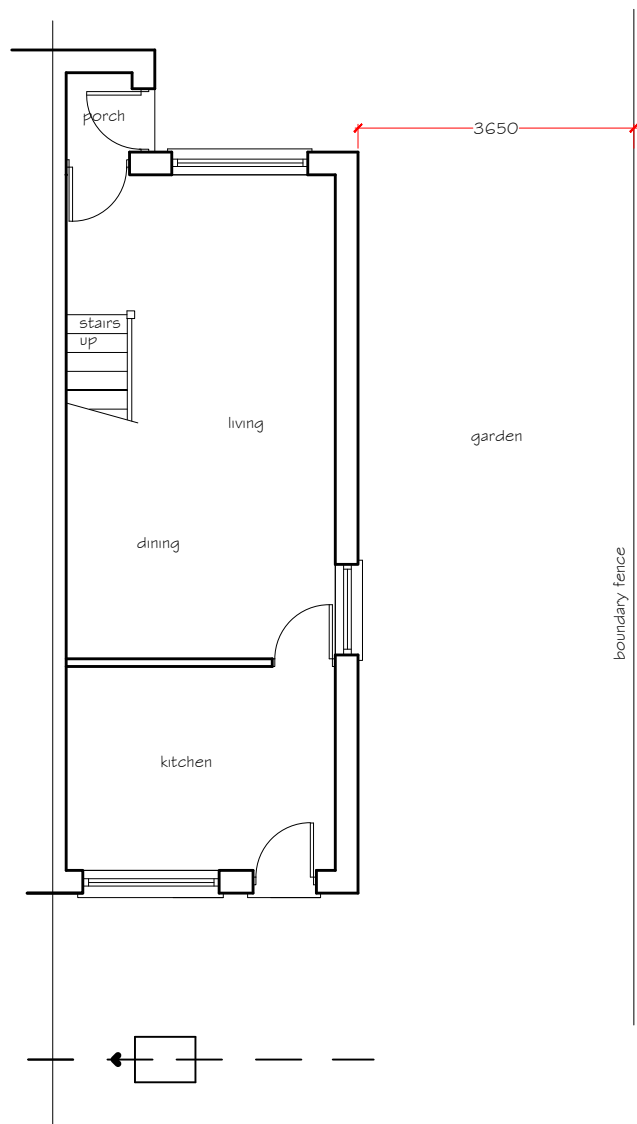

Existing Ground Floor Plan

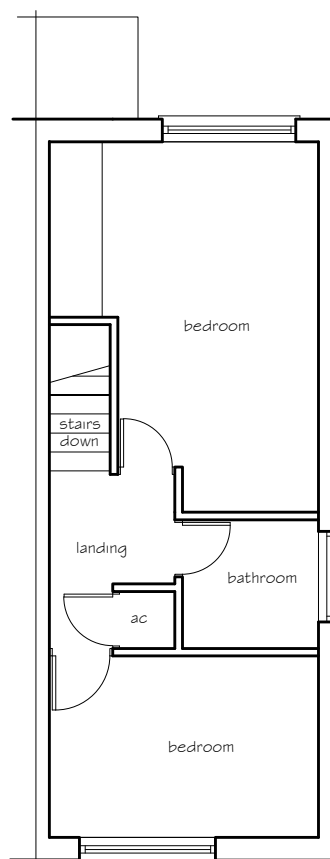

Existing First Floor Plan

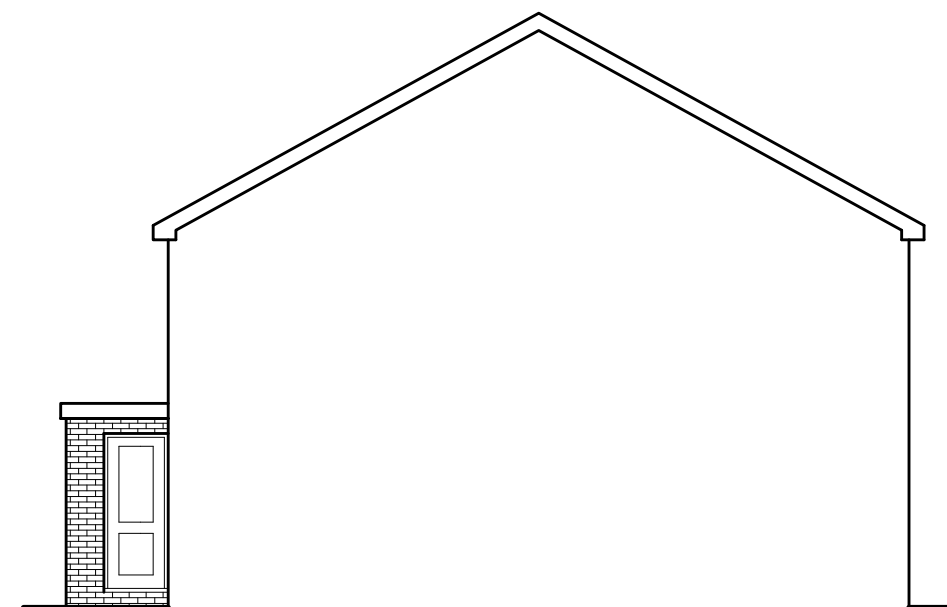

Existing RH Side Elevation

EXISTING FINISHES
 WALLS facing brick with upvc cladding panel
 Windows & doors to be double glazed white PVCu units.
 ROOF - concrete tile
 white PVCu fascia and soffits
 white PVCu rainwater goods

revision A 06/01/22
 dimensions amended

project title Proposed two storey side extension 96 Village Gardens Baglan Moors	
drawing title existing elevations & floor plan	
drawing No	96VG - 02 rev A
date December 2021	scale 1:100