


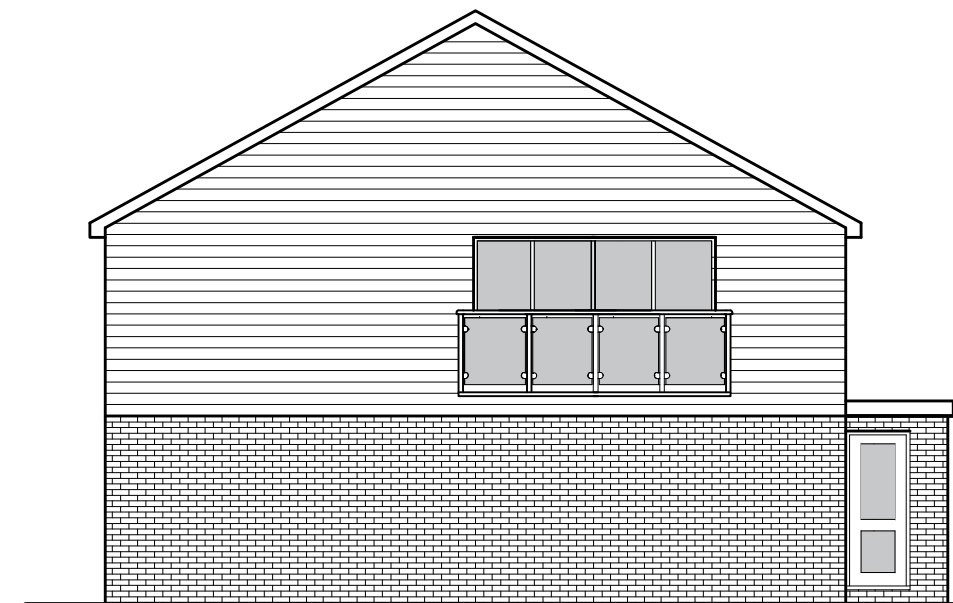


Proposed Rear Elevation




Proposed Front Elevation




Proposed LH Side Elevation

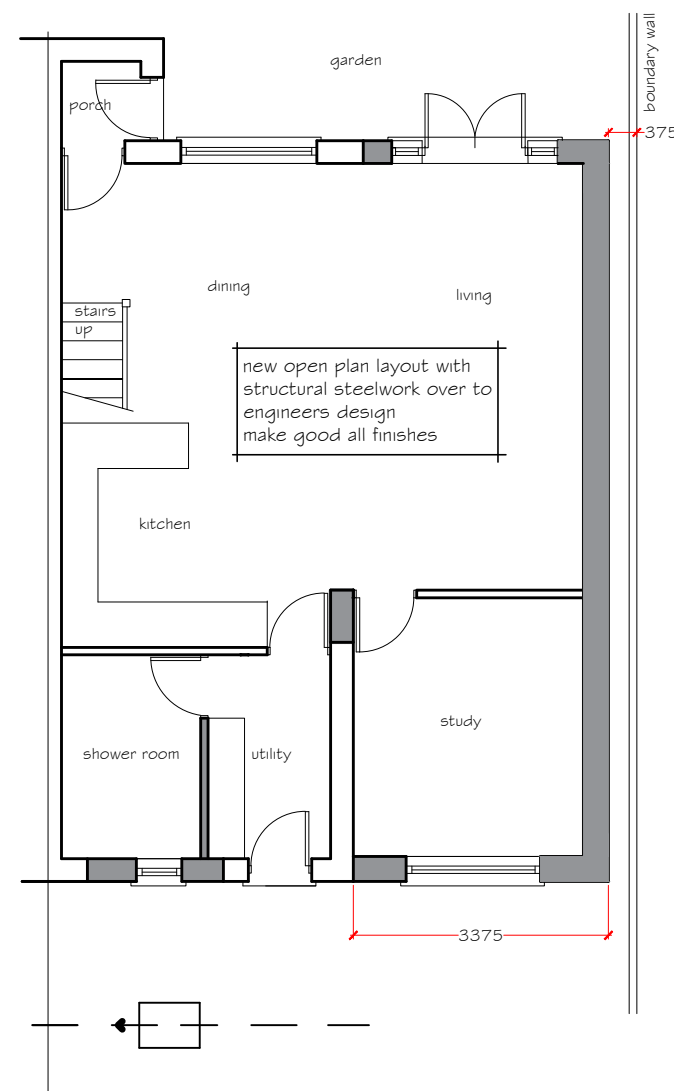

Proposed Ground Floor Plan

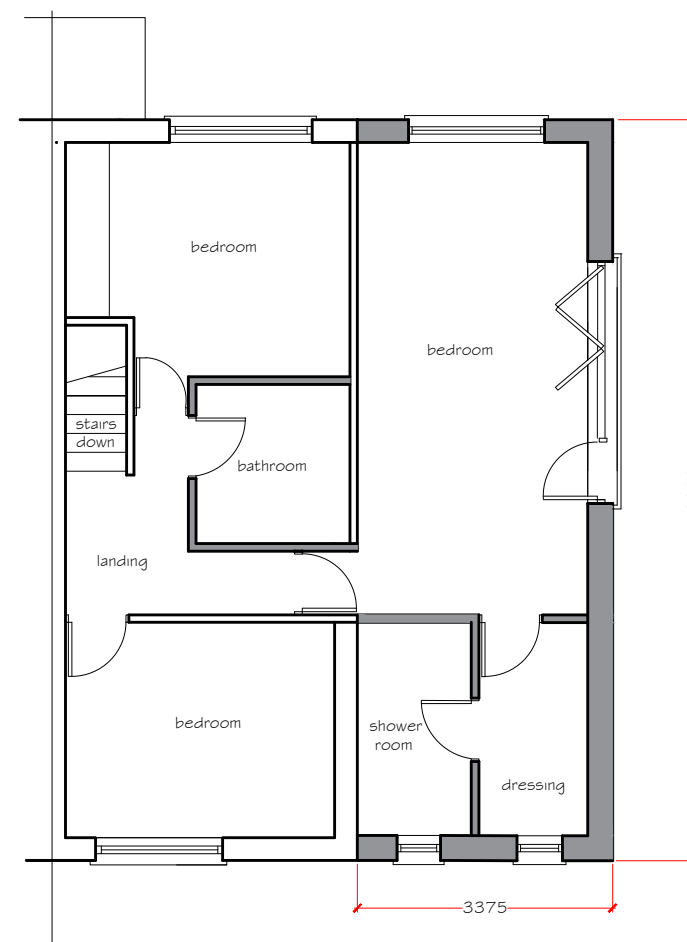

Proposed First Floor Plan

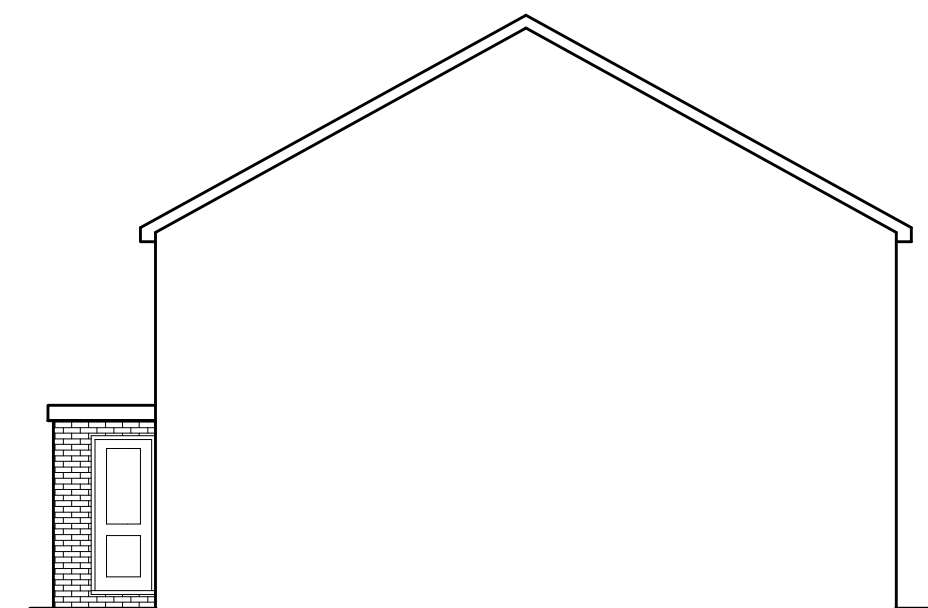

RH Side Elevation NO CHANGES

PROPOSED FINISHES
 WALLS facing brick to match
 with composite external wall cladding
 Windows & doors to be
 double glazed PVCu units.
 ROOF - concrete tile to match
 PVCu fascia and soffits
 PVCu rainwater goods

revision A 06/01/22
 extension dims and front
 elevation amended

project title Proposed two storey side extension 96 Village Gardens Baglan Moors	
drawing title proposed elevations and floor plans	
drawing No	96VG - 03 rev A
date December 2021	scale 1:100