



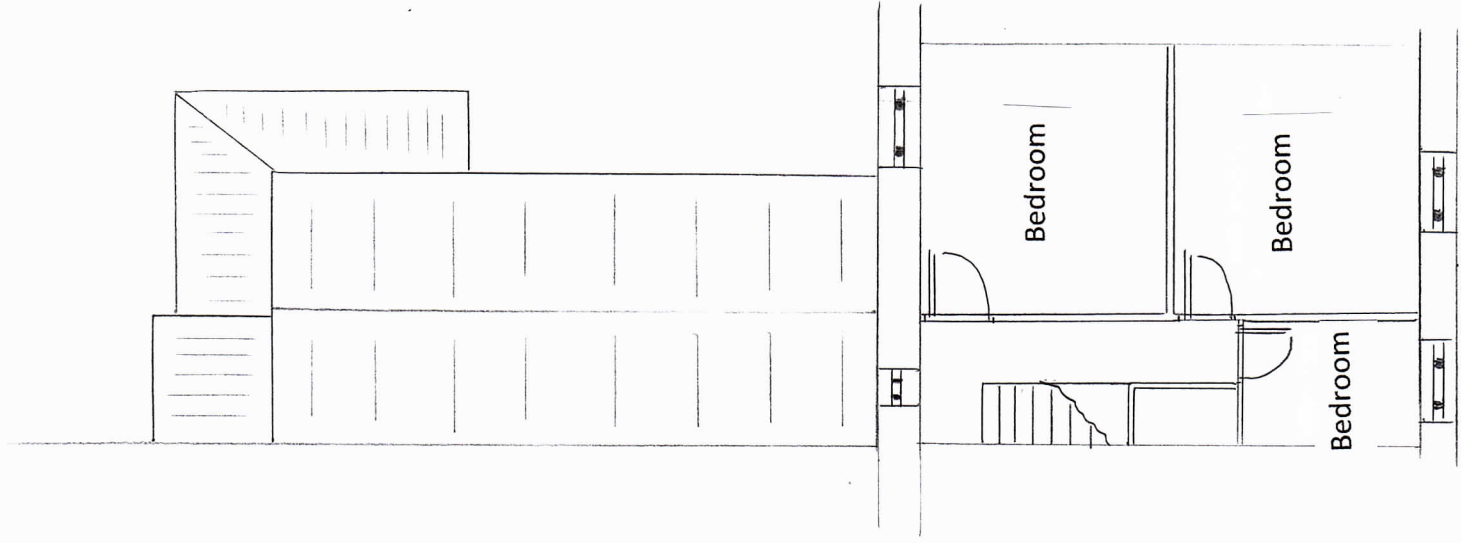

First floor plan existing

Scale 1:100

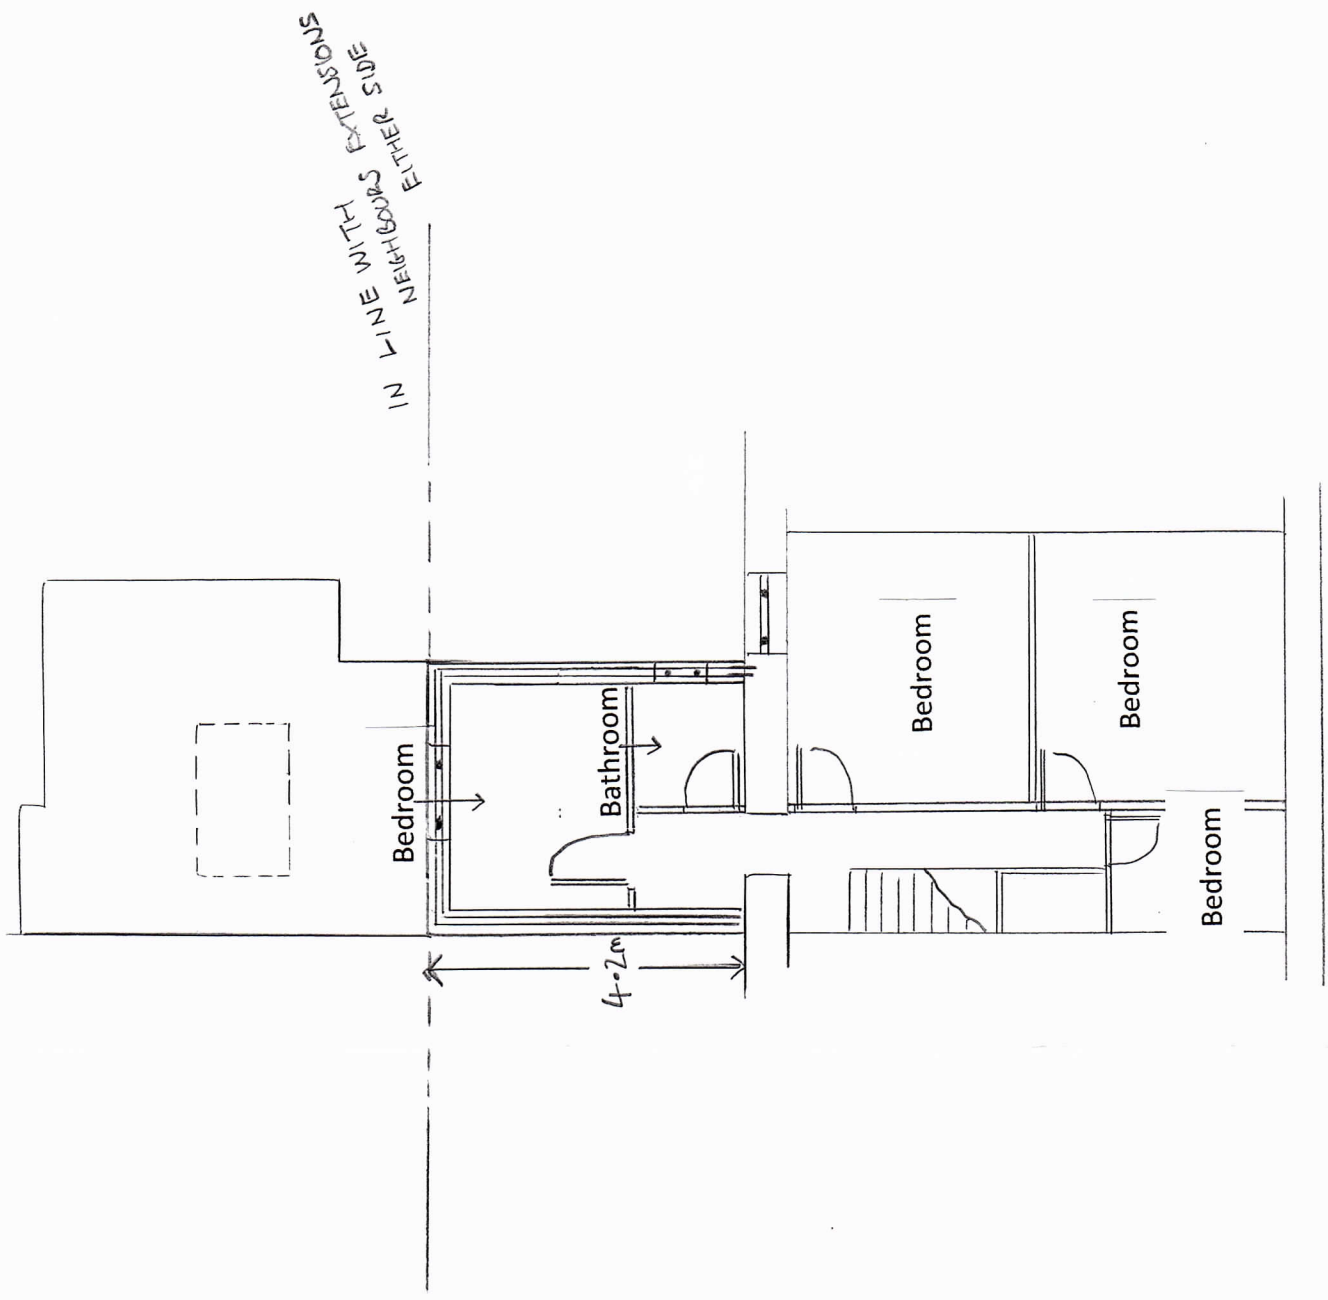

First floor plan proposed