



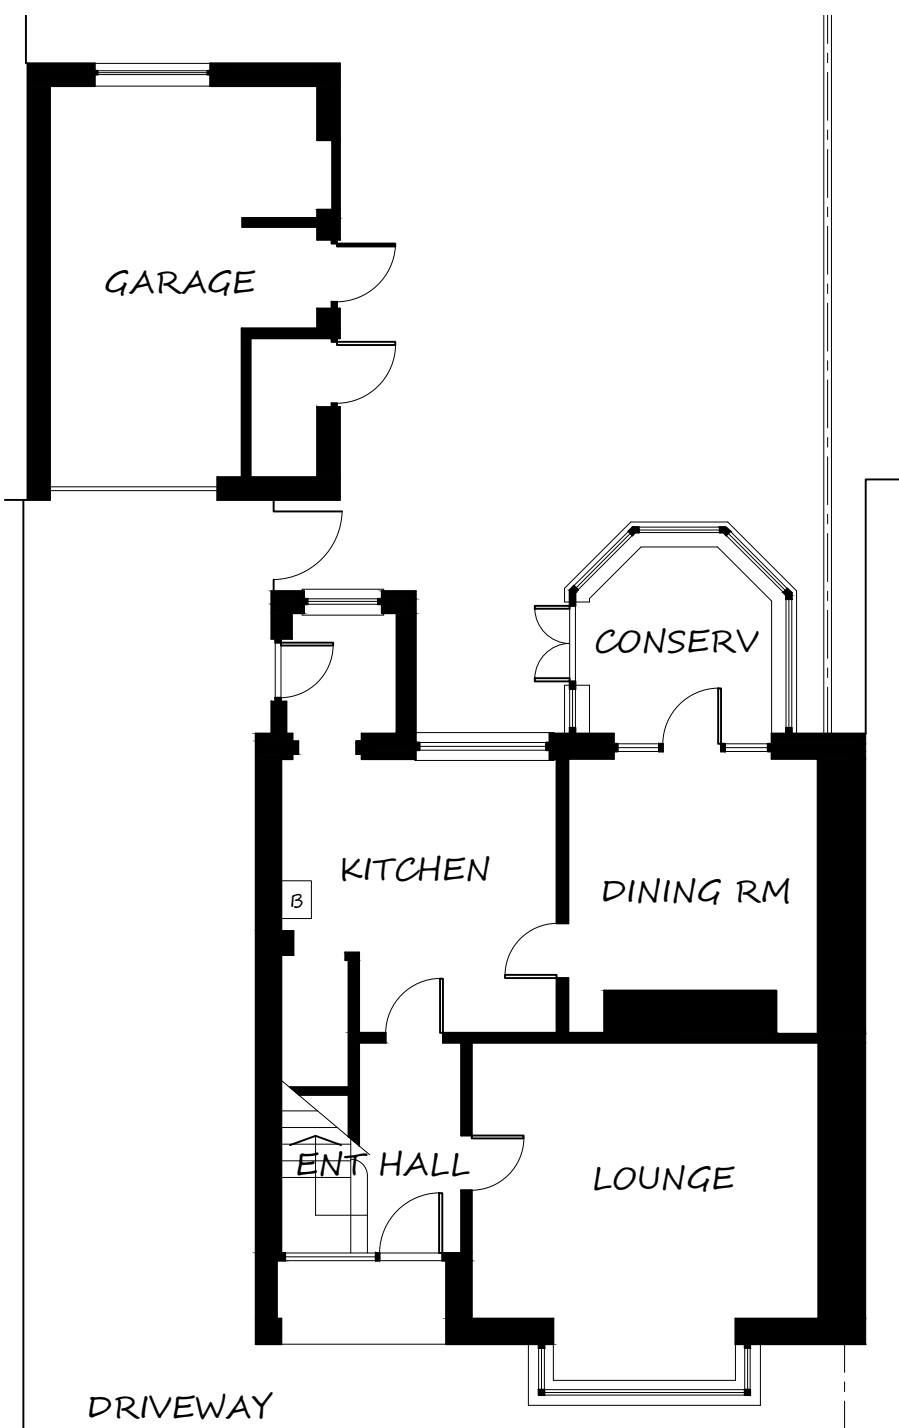


GROUND FLOOR PLAN
AS EXISTING

SCALE 1:100 @ A1

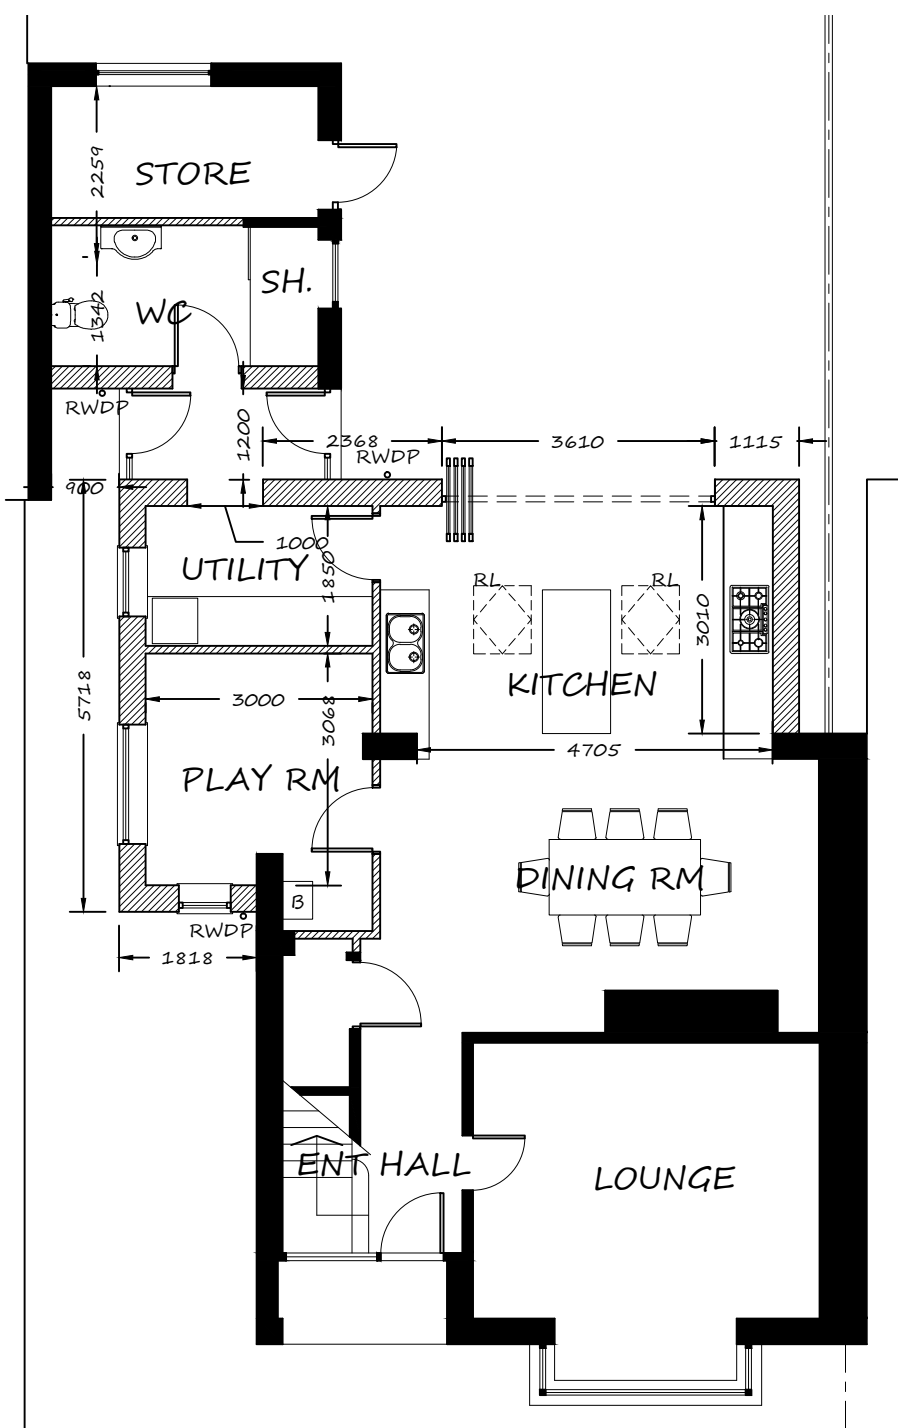


GROUND FLOOR PLAN
AS PROPOSED

SCALE 1:100 @ A1

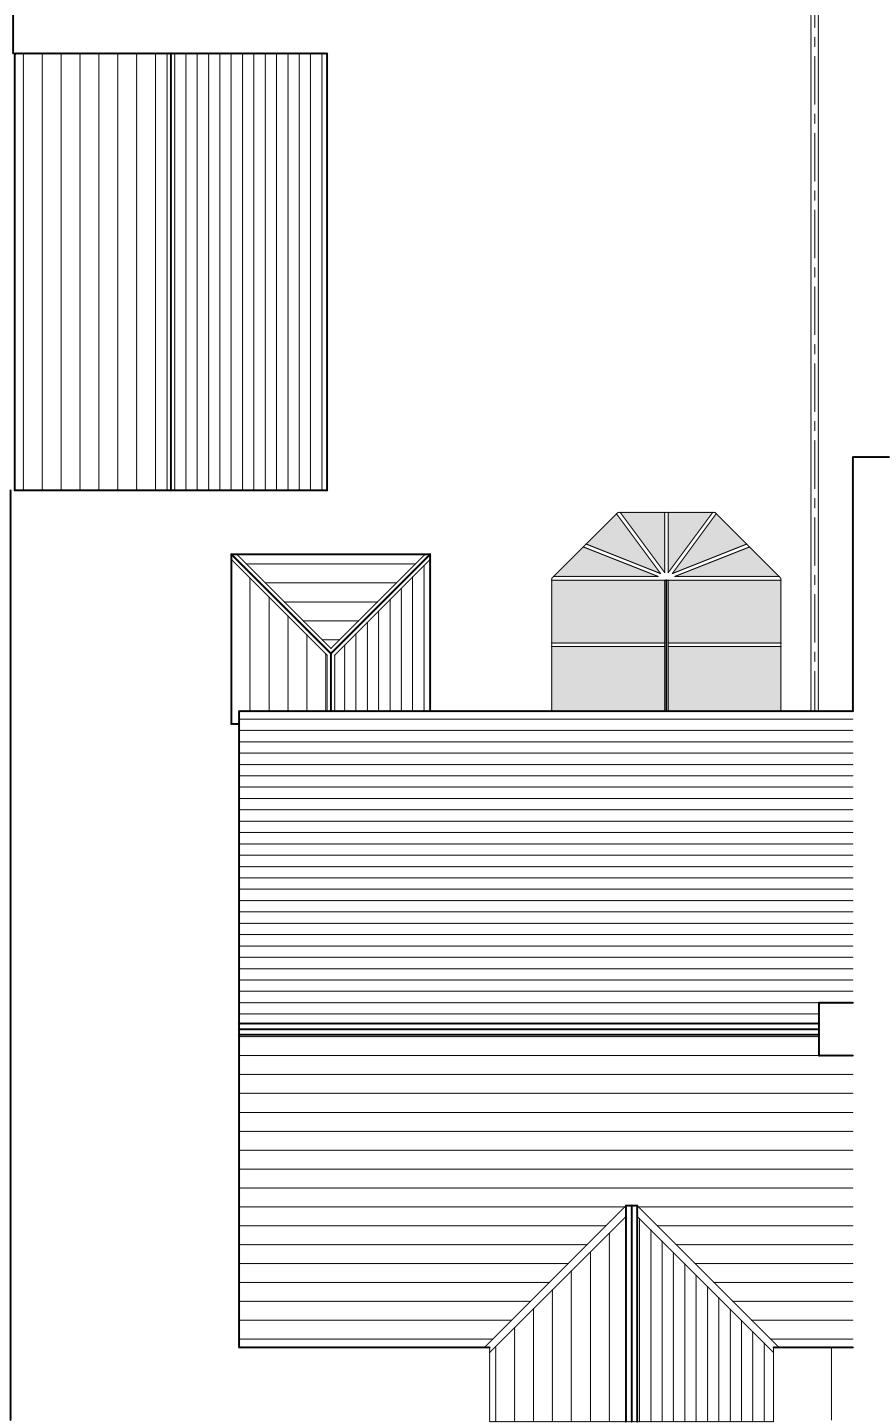


ROOF PLAN
AS EXISTING

SCALE 1:100 @ A1

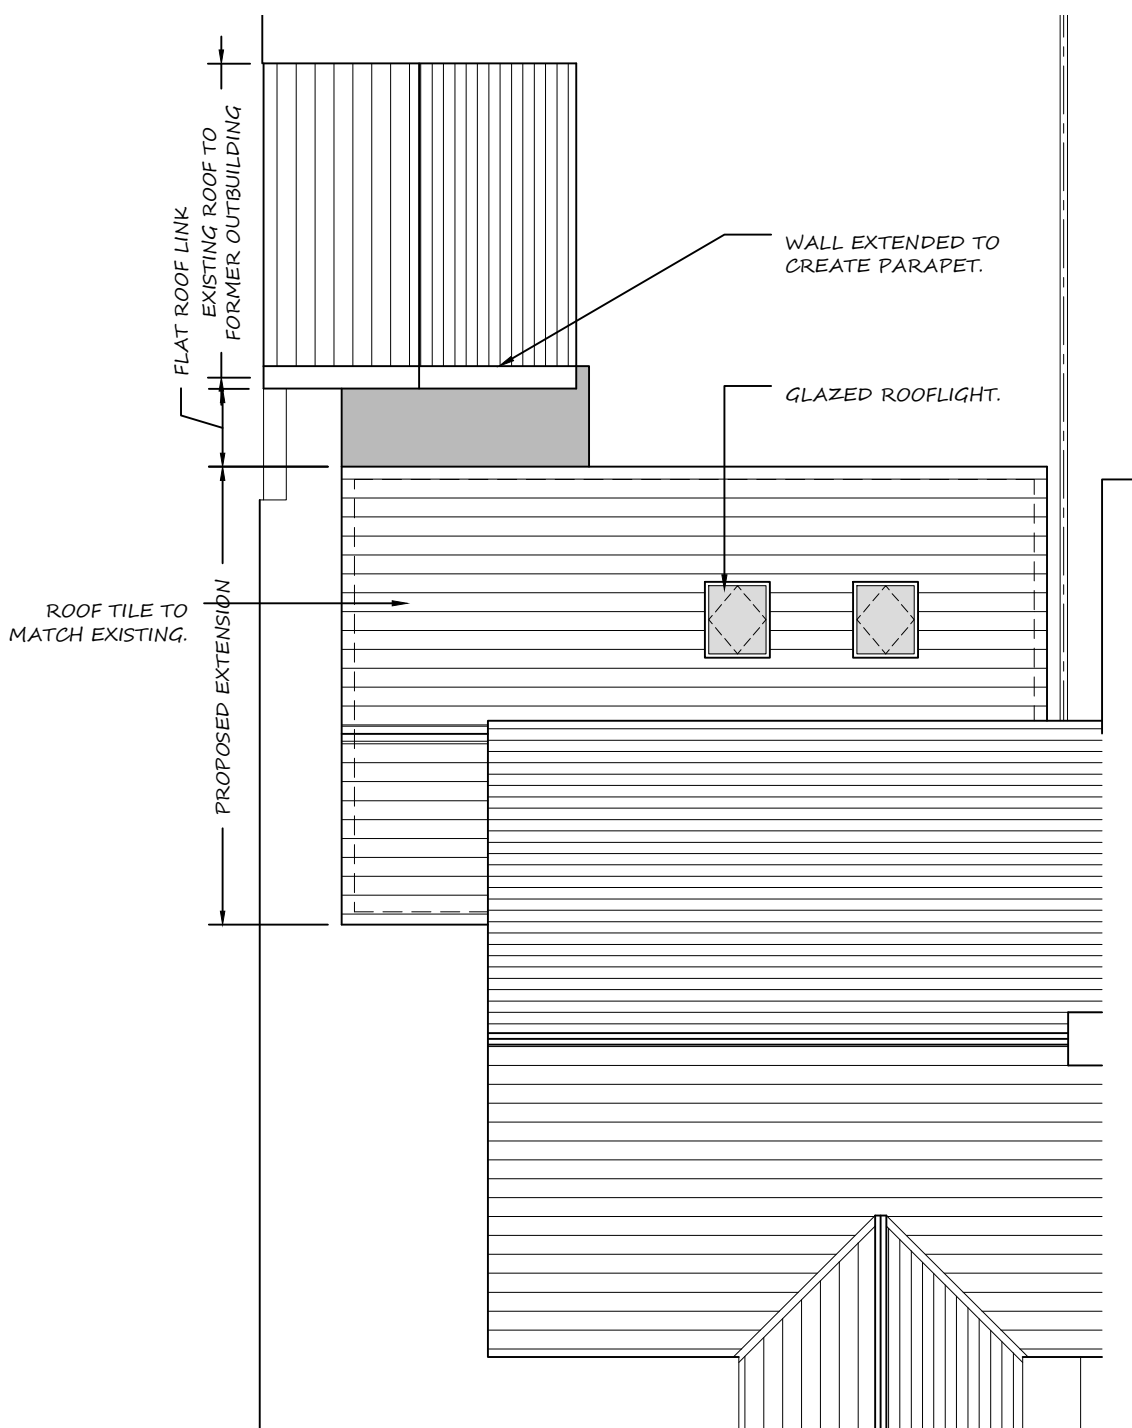


ROOF PLAN
AS PROPOSED

SCALE 1:100 @ A1

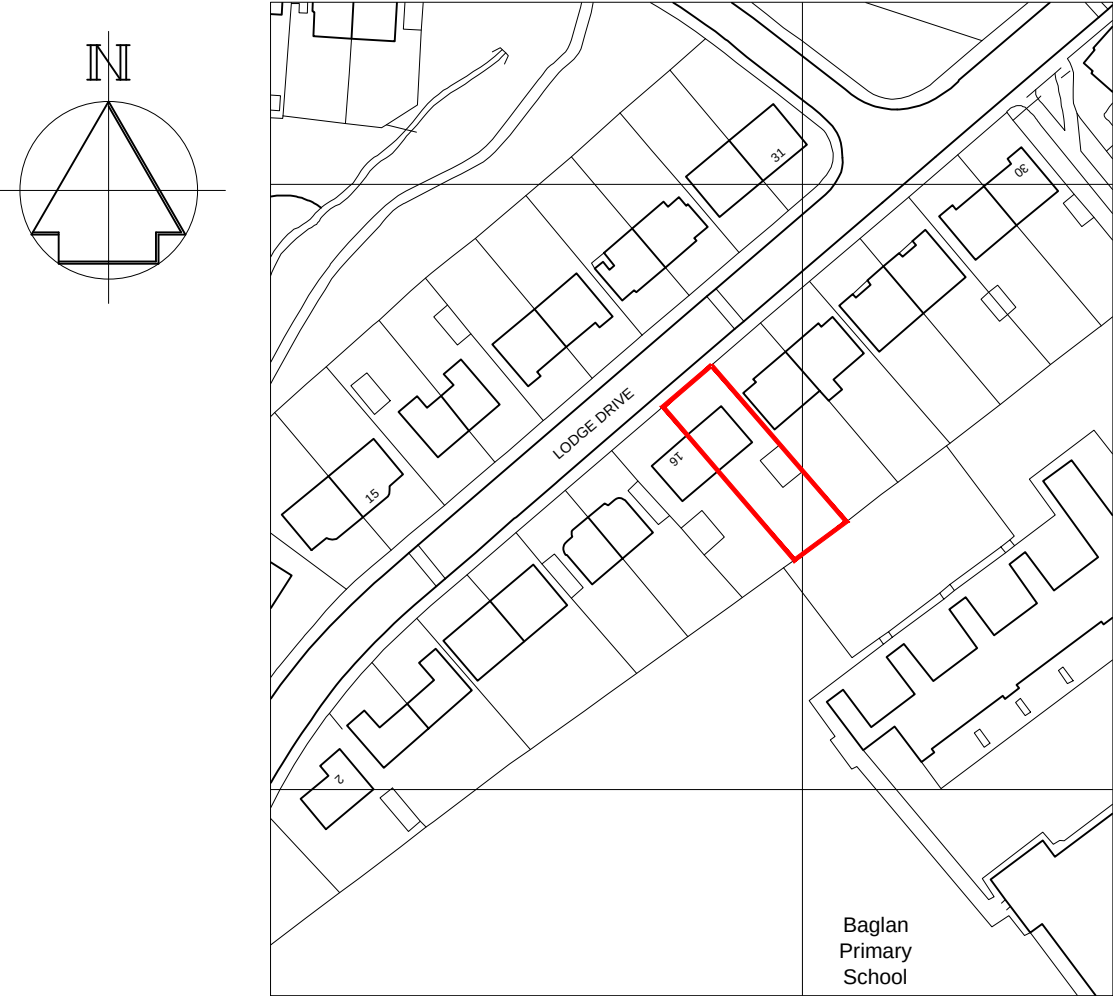

SITE LOCATION PLAN

SCALE 1:1250 @ A1

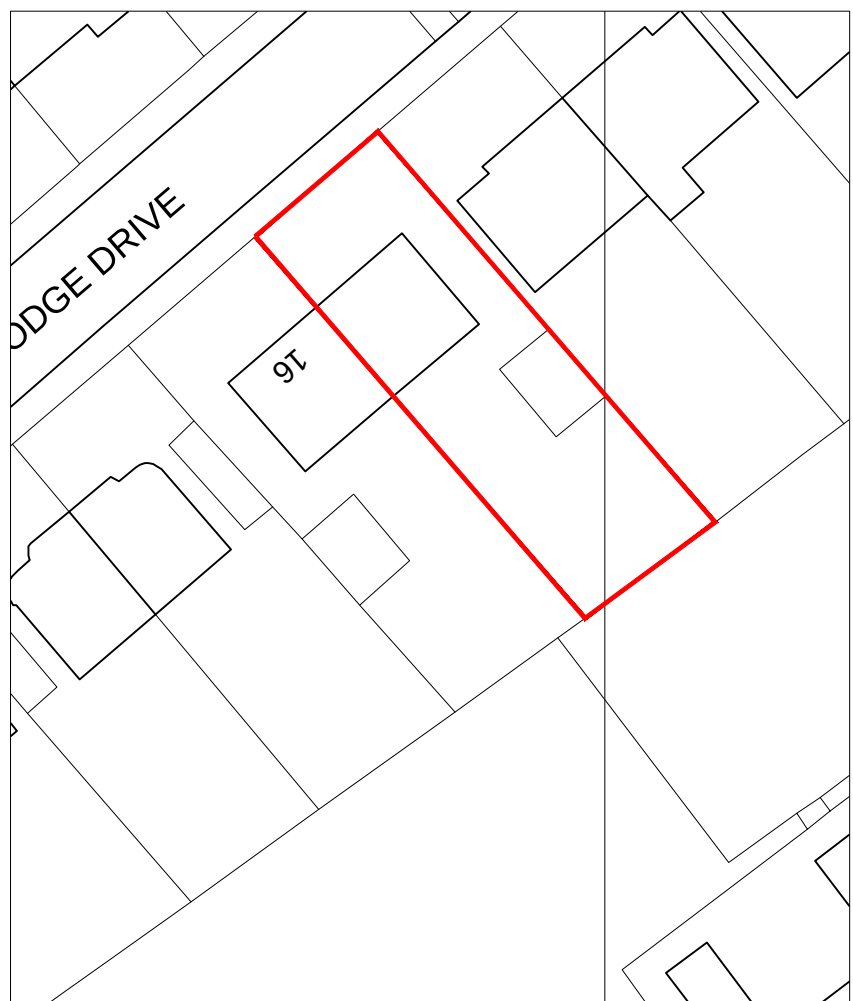


BLOCK PLAN

SCALE 1:500 @ A1



NORTH WEST ELEVATION
AS EXISTING

SCALE 1:100 @ A1

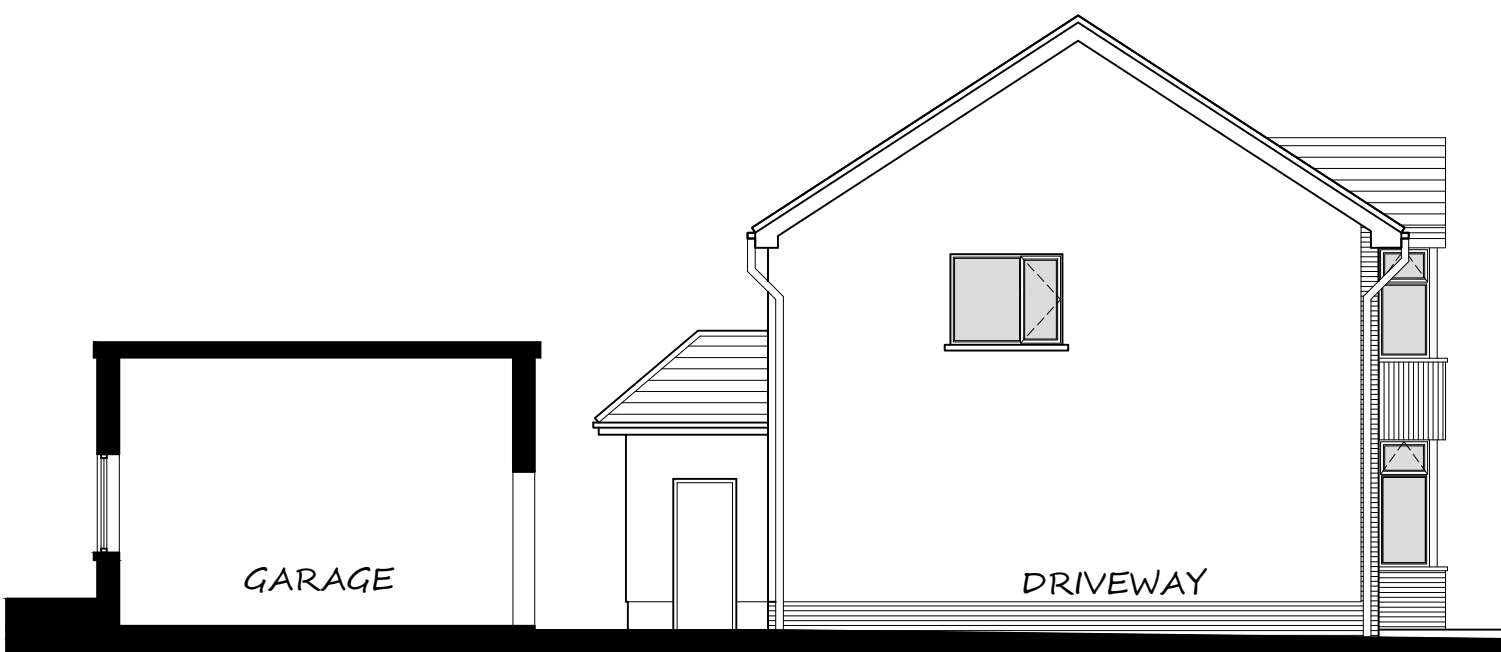


NORTH EAST ELEVATION
AS EXISTING

SCALE 1:100 @ A1



SOUTH EAST ELEVATION
AS EXISTING

SCALE 1:100 @ A1

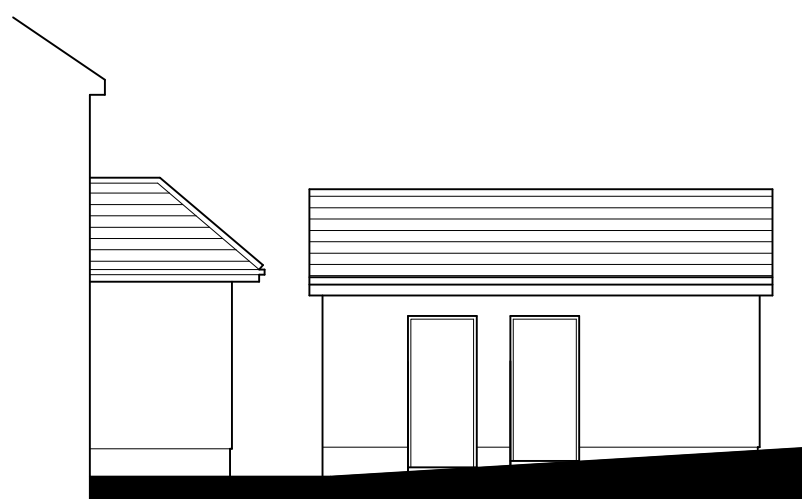


SOUTH WEST ELEVATION
AS EXISTING

SCALE 1:100 @ A1




NORTH WEST ELEVATION
AS PROPOSED

SCALE 1:100 @ A1

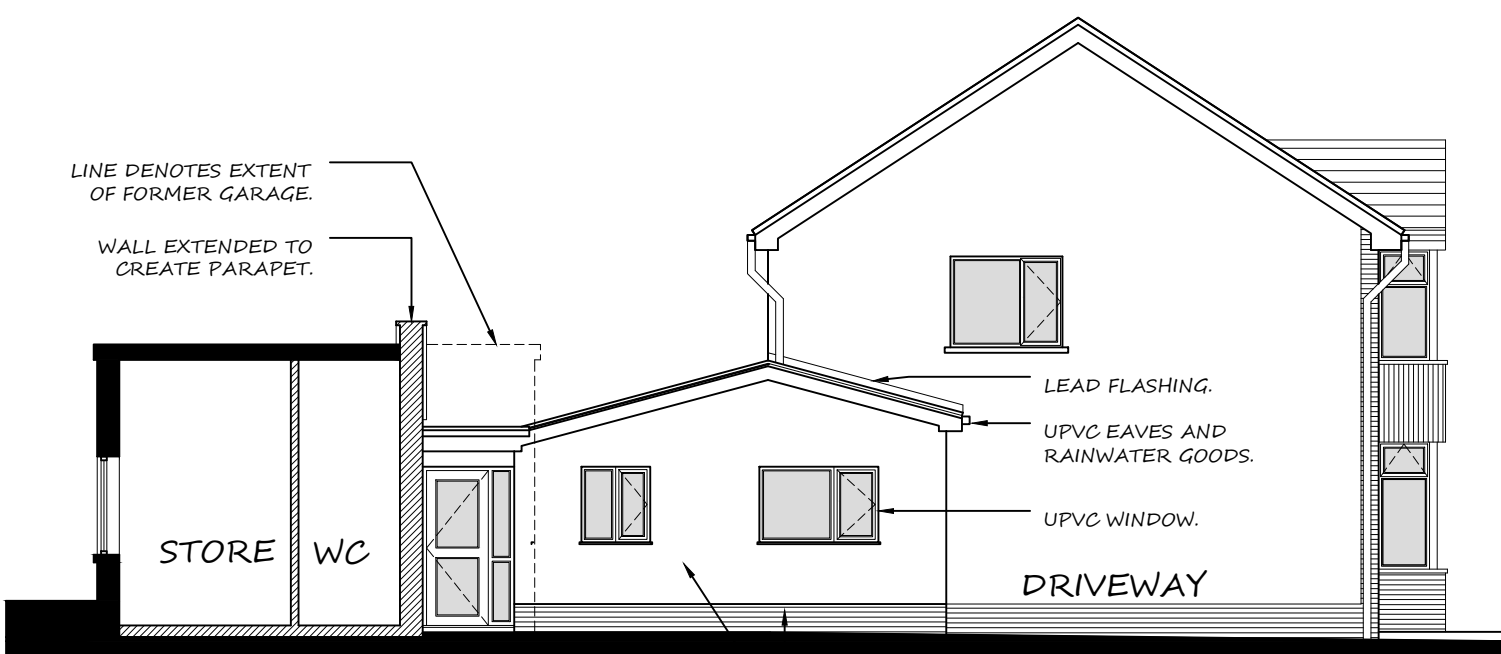


NORTH EAST ELEVATION
AS PROPOSED

SCALE 1:100 @ A1

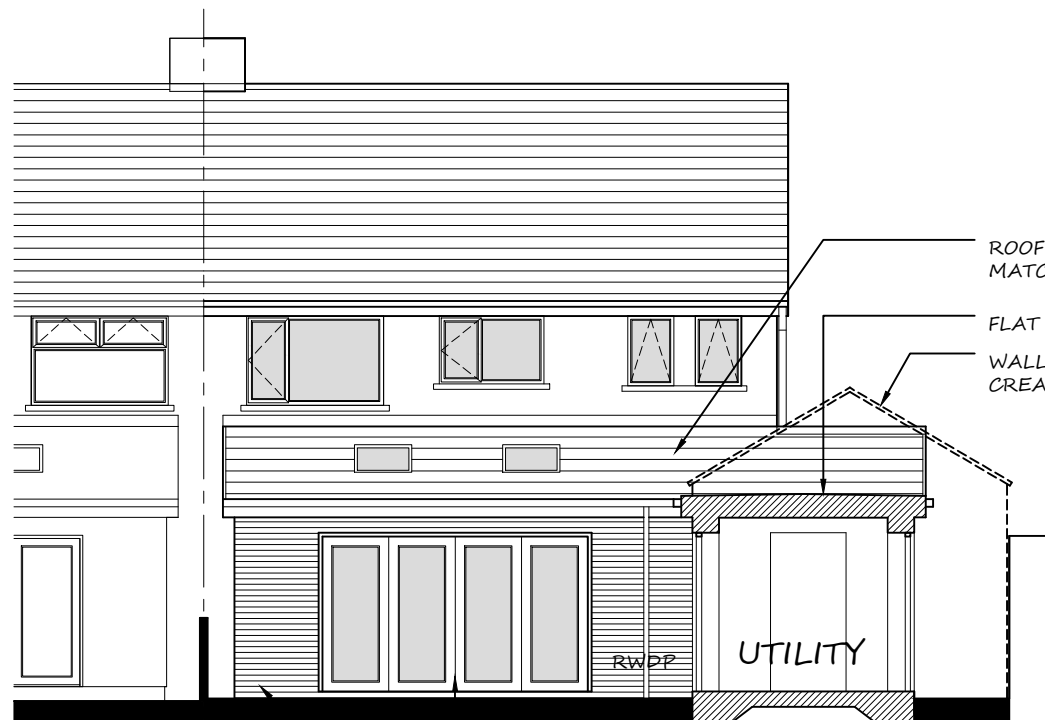

SOUTH EAST ELEVATION
AS PROPOSED

SCALE 1:100 @ A1

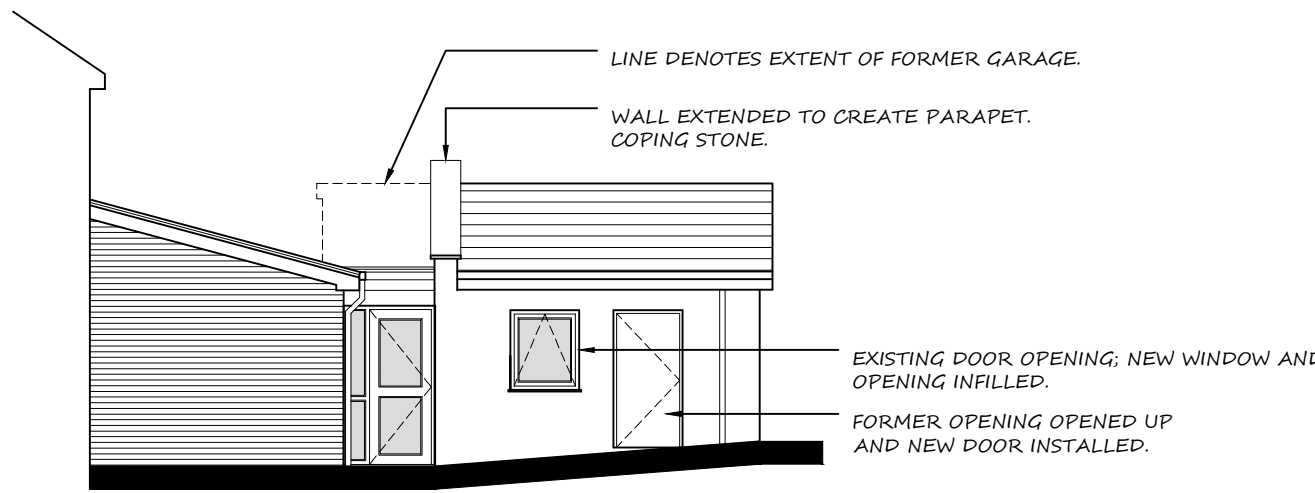

SOUTH WEST ELEVATION
AS PROPOSED

SCALE 1:100 @ A1

REAR & SIDE EXTENSION AND
GARAGE CONVERSION.
18 LODGE DRIVE,
PORT TALBOT. SA12 8UB.
EXISTING AND PROPOSED PLANS
AND ELEVATIONS