


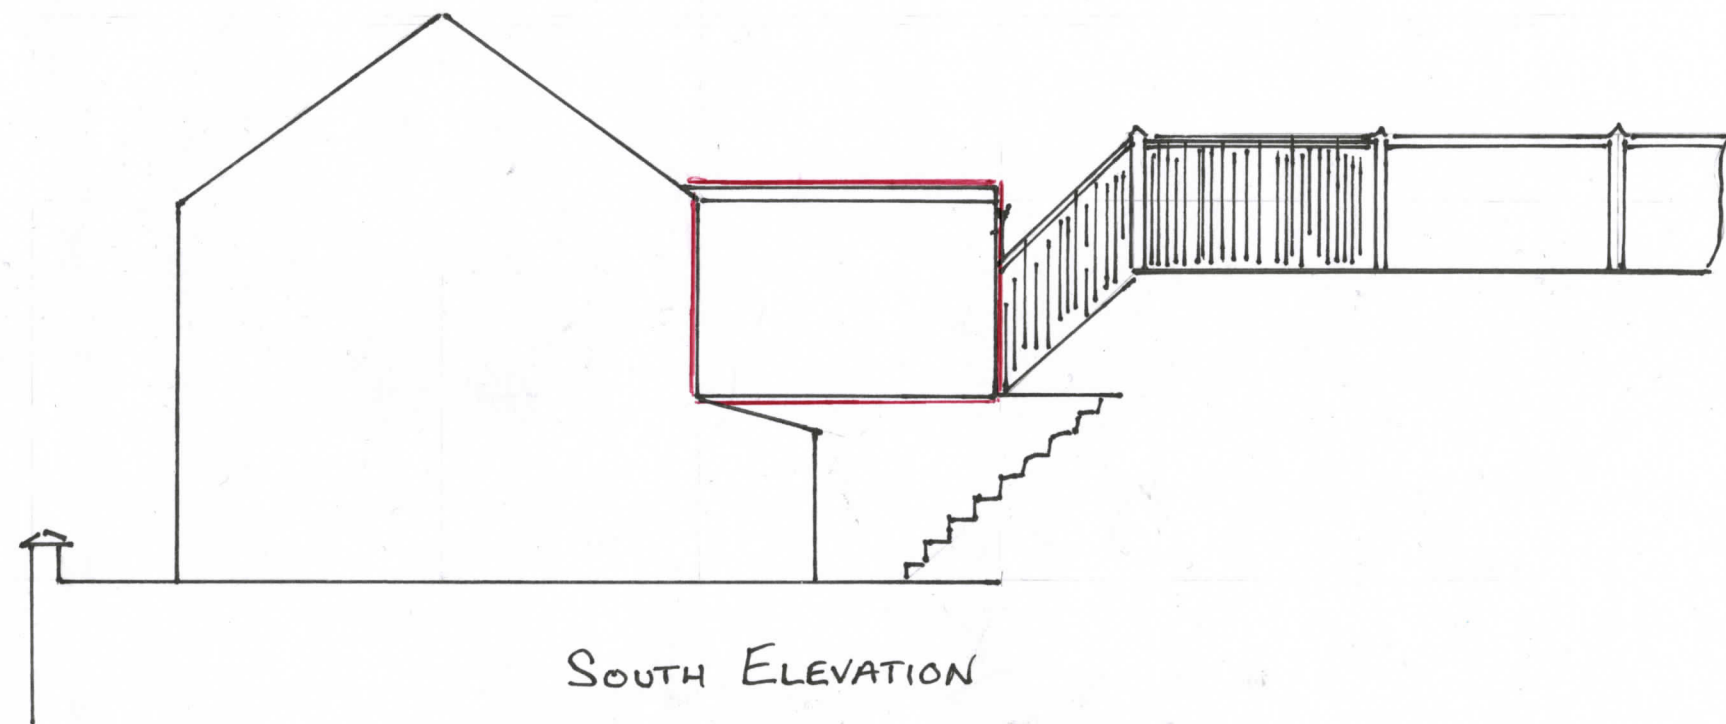

SOUTH ELEVATION

PROPOSED BEDROOM EXTENSION AT 22 MAESTEG ROAD DATE 14/01/22
DRAWING ISSUE 1 SCALE 1:100 (A3)