


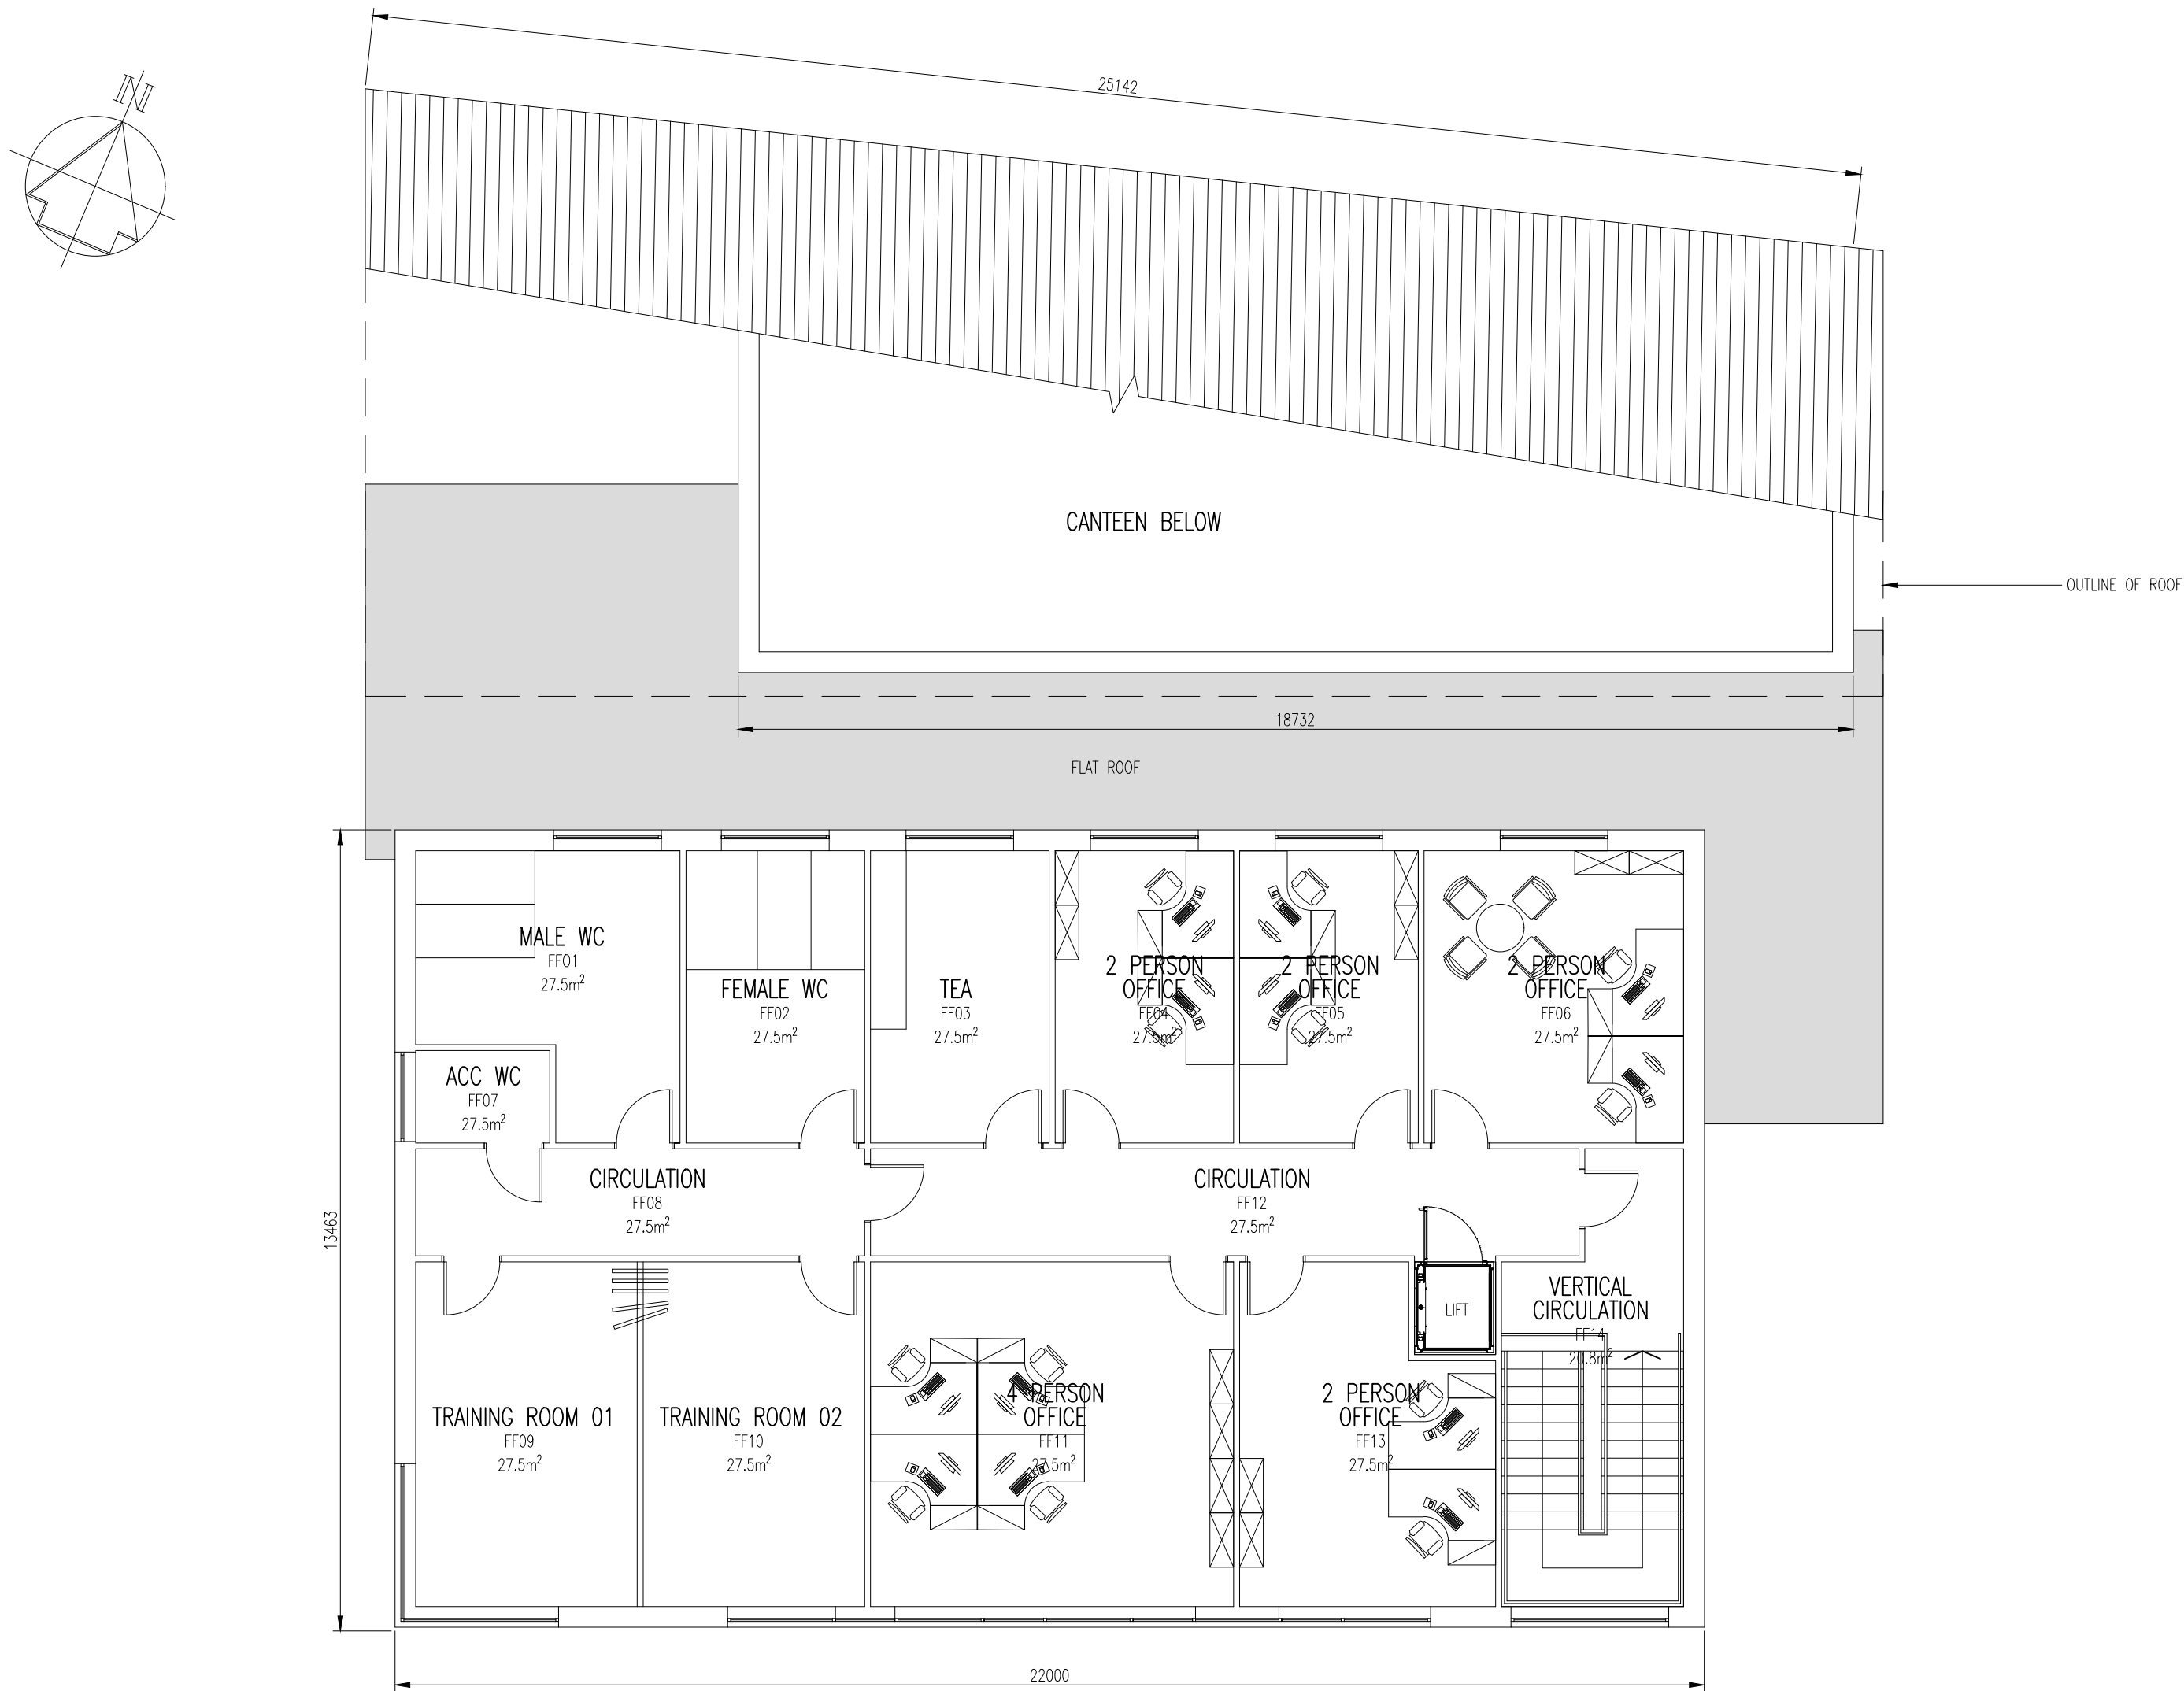

FIRST FLOOR PLAN

SCALE 1:100 @ A1
LAYOUT OF LOCKERS / CHAIRS / TABLES ETC. SHOWN FOR INDICATION PURPOSES
G.I.A. 270m²
FIRST FLOOR FOOTPRINT 294m²

Rev.	Drawing No.	by	date	No.	REVISION	by	date
A	A05	JM	12.01.21				
20.62							
Scales: 1:100 @ A1							

No.	REVISION	by	date
A	WINDOWS ADDED TO LAYOUT.	JM	12.01.21
NOTES			
1 Do not scale from this drawing			
2 All dimensions to be checked on site			
3 As built drawings are prepared, in part, based upon information furnished by others. While this information is believed to be reliable, James & Nicholas LLP assume no responsibility for the accuracy of As built drawings or for any errors or omissions that may have been incorporated into them as a result of incorrect information provided to us by others. Those relying on an As built drawing are advised to obtain independent verification of its accuracy.			
STAGE			
APPROVAL			

REFER ALSO TO THE FOLLOWING: Drawings:	
Bending Schedules:	

CLIENT

james&nicholas
Grove House, Grove Place, Port Talbot SA13 1XA • Tel 01639 885431 • Fax 01639 891687
admin@jamesandnicholas.com • www.jamesandnicholas.com
James & Nicholas Limited Liability Partnership. Registered in the UK No. OC303071

Job title
DEVELOPMENT SITE, PORT TALBOT, SANDVIK OSPREY LTD.

Drawing title
FIRST FLOOR GENERAL ARRANGEMENT PLAN – AMENITY BLOCK

Job No: 20.62
Drawing No: A05
Rev: A
Scales: 1:100 @ A1

COPYRIGHT

drawn	AP	10.09.2021
checked	KJT	10.09.2021
approved	KJT	10.09.2021