




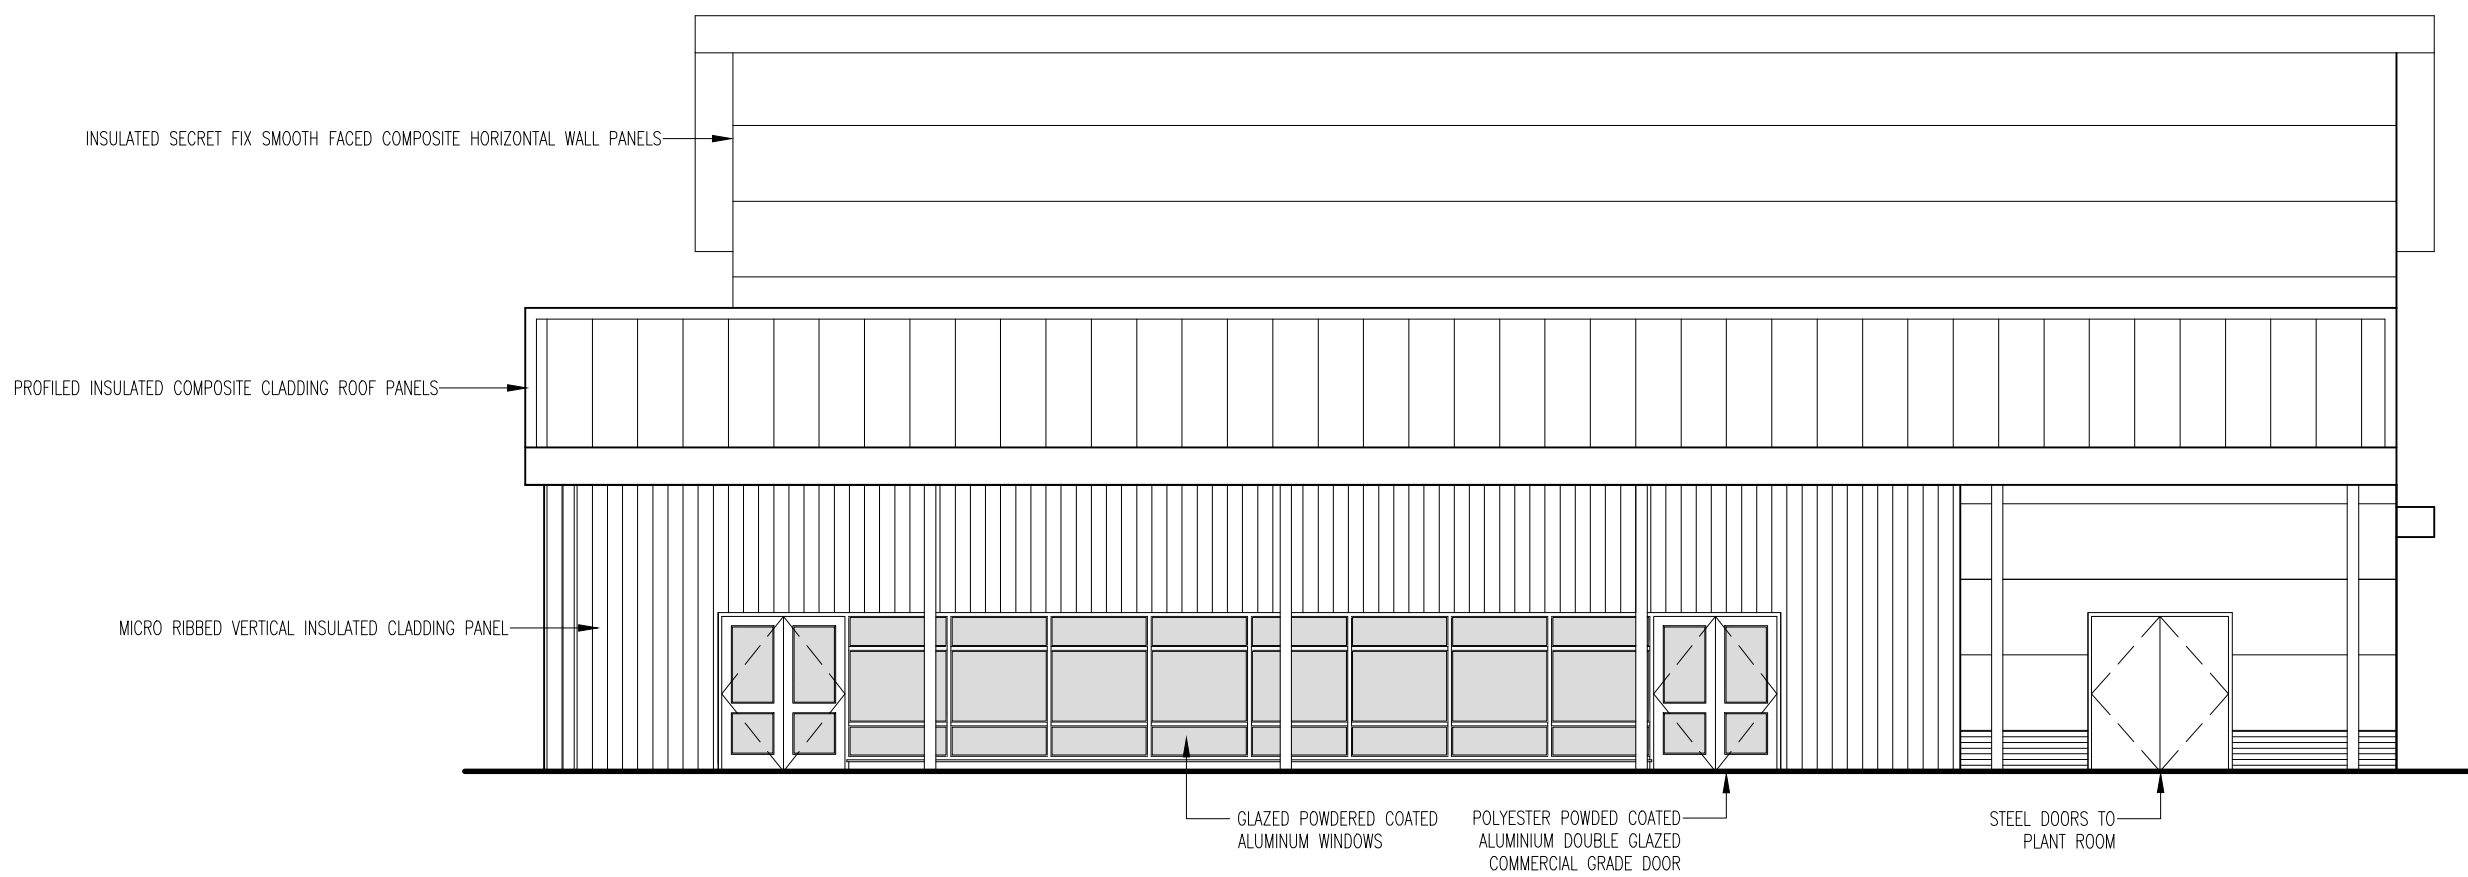


PROPOSED NORTH ELEVATION
SCALE: 1:100 @ A1

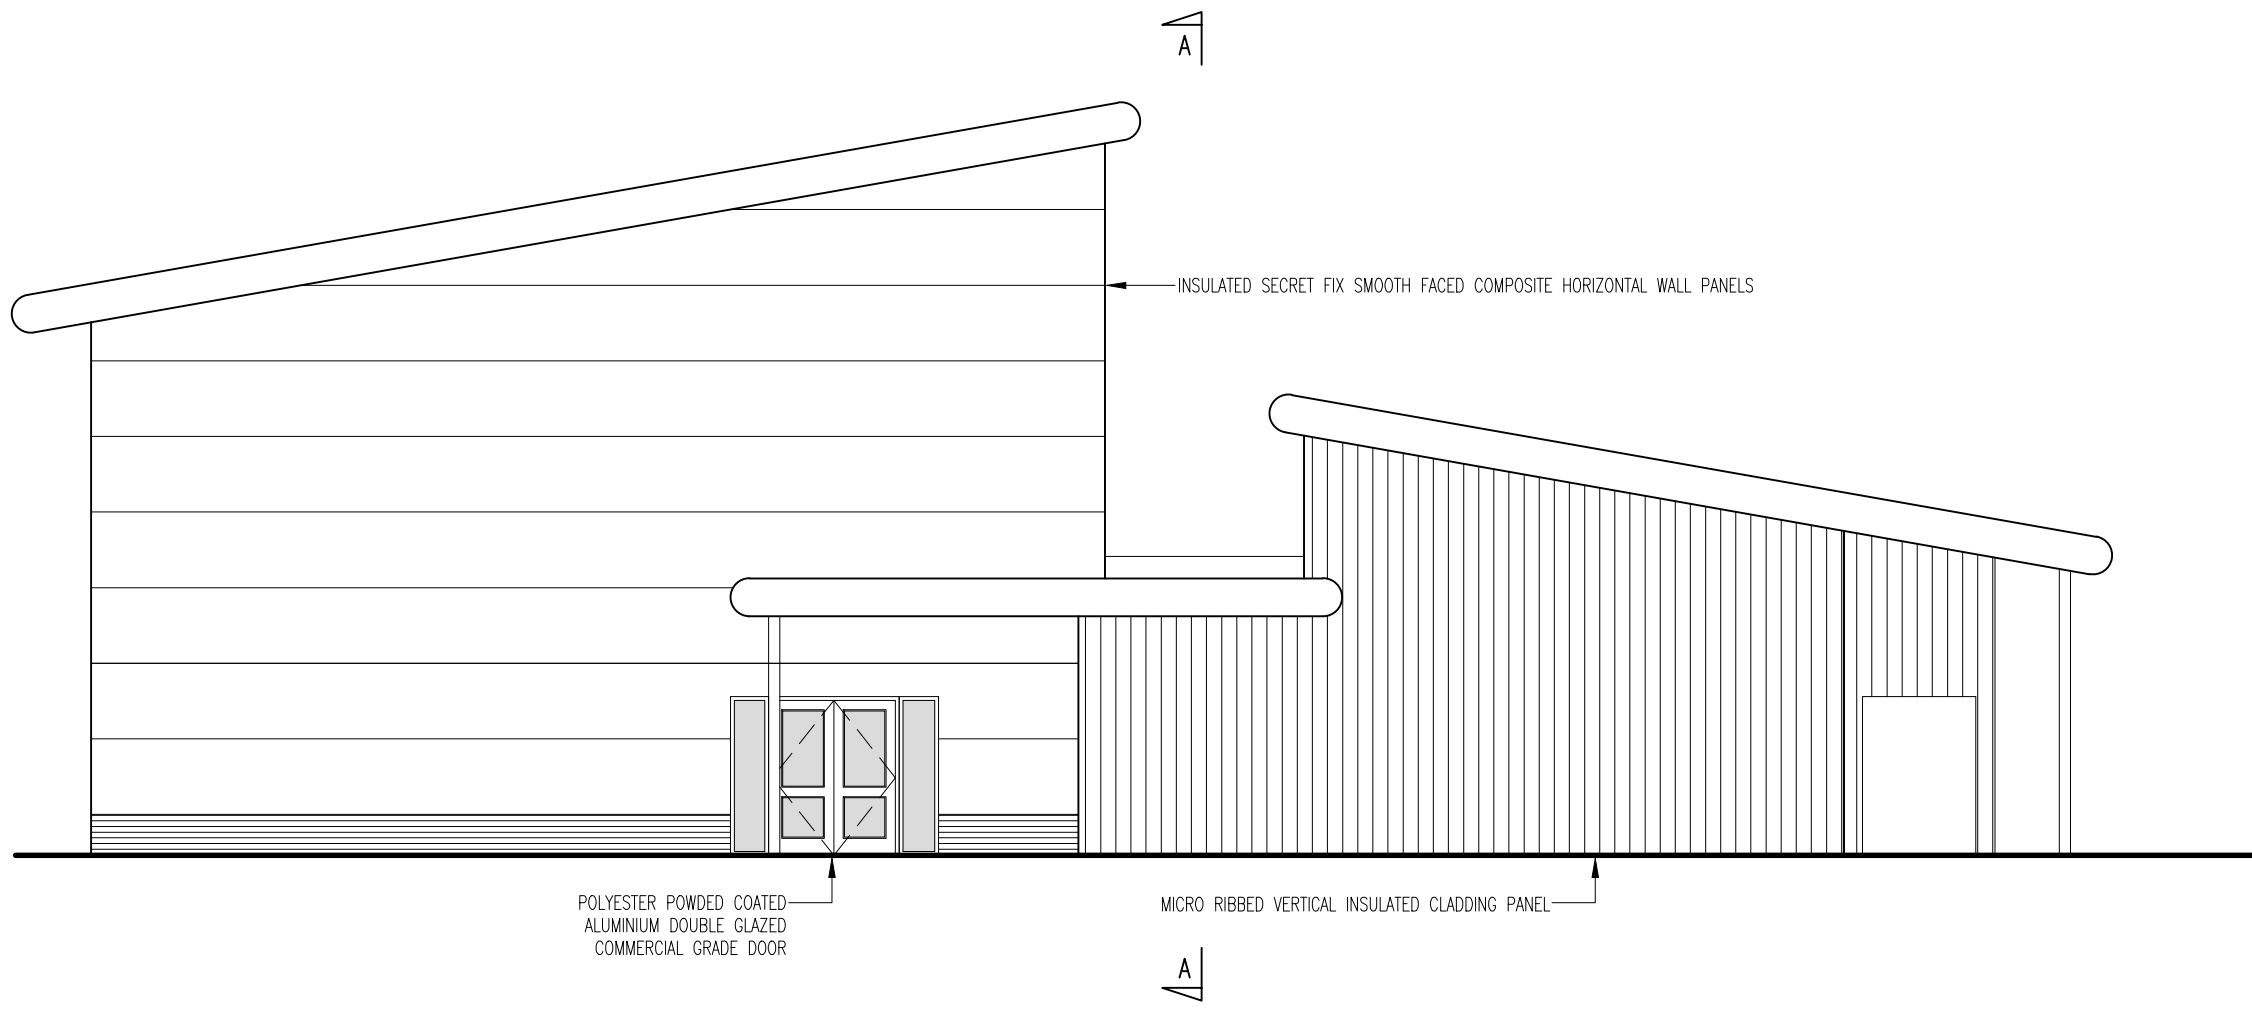


PROPOSED EAST ELEVATION
SCALE: 1:100 @ A1

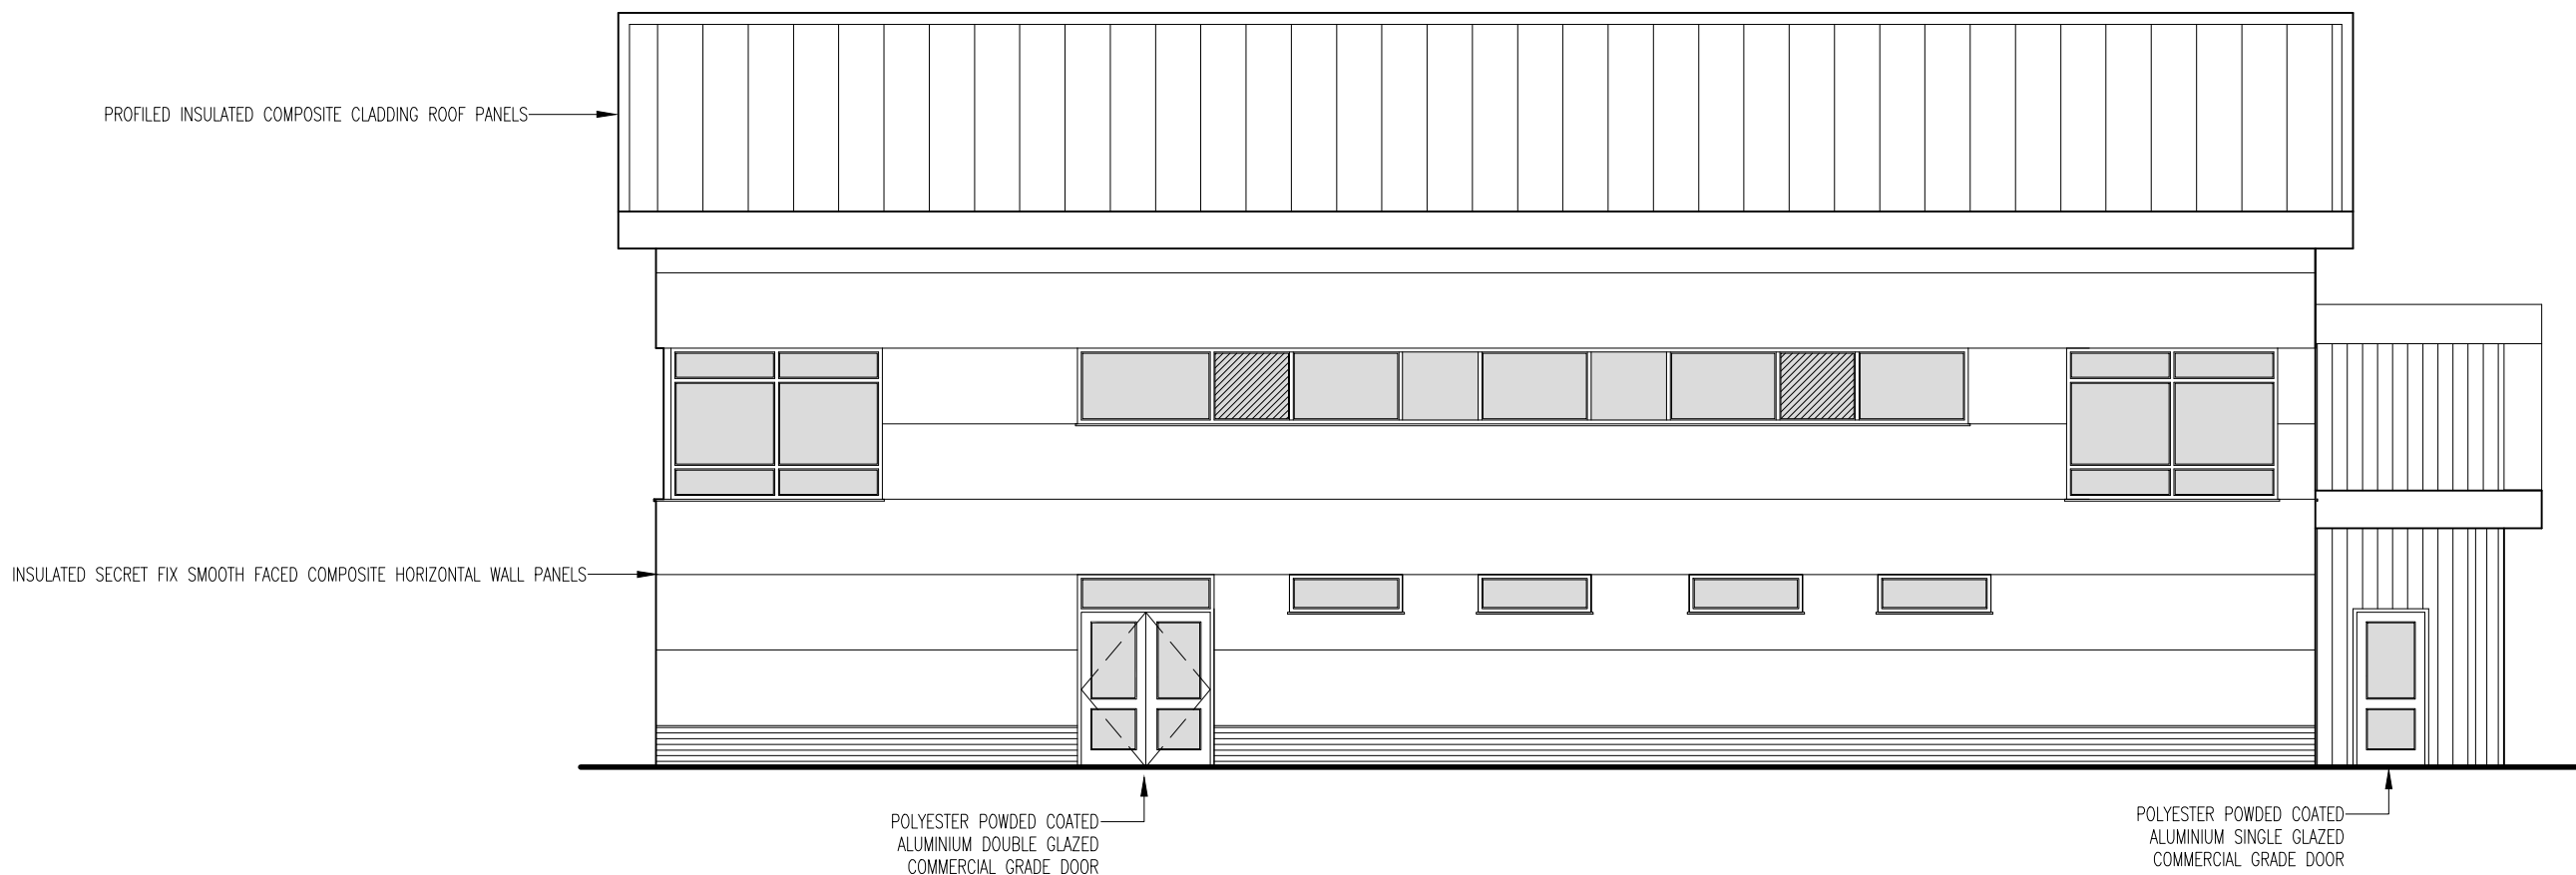

PROPOSED SOUTH ELEVATION
SCALE: 1:100 @ A1

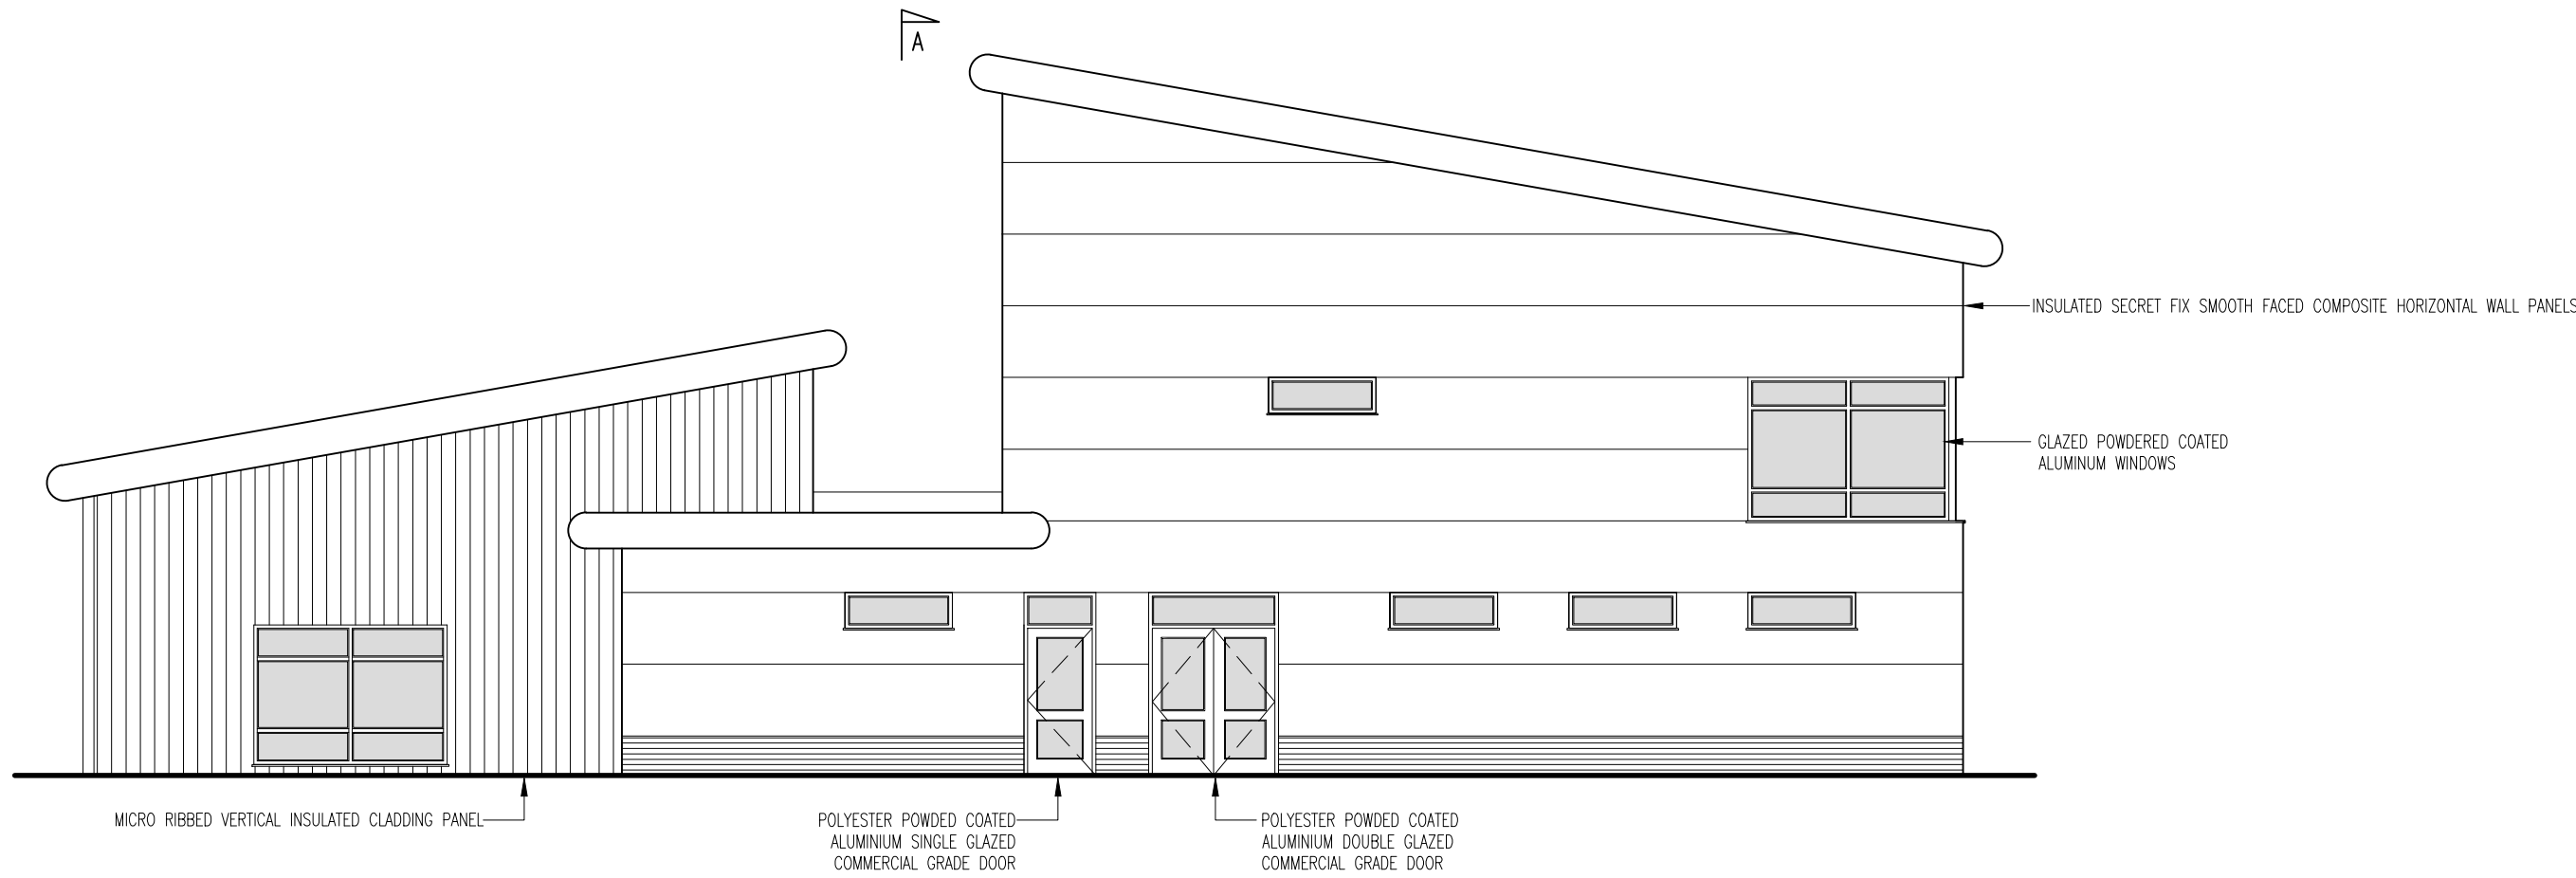

PROPOSED WEST ELEVATION
SCALE: 1:100 @ A1

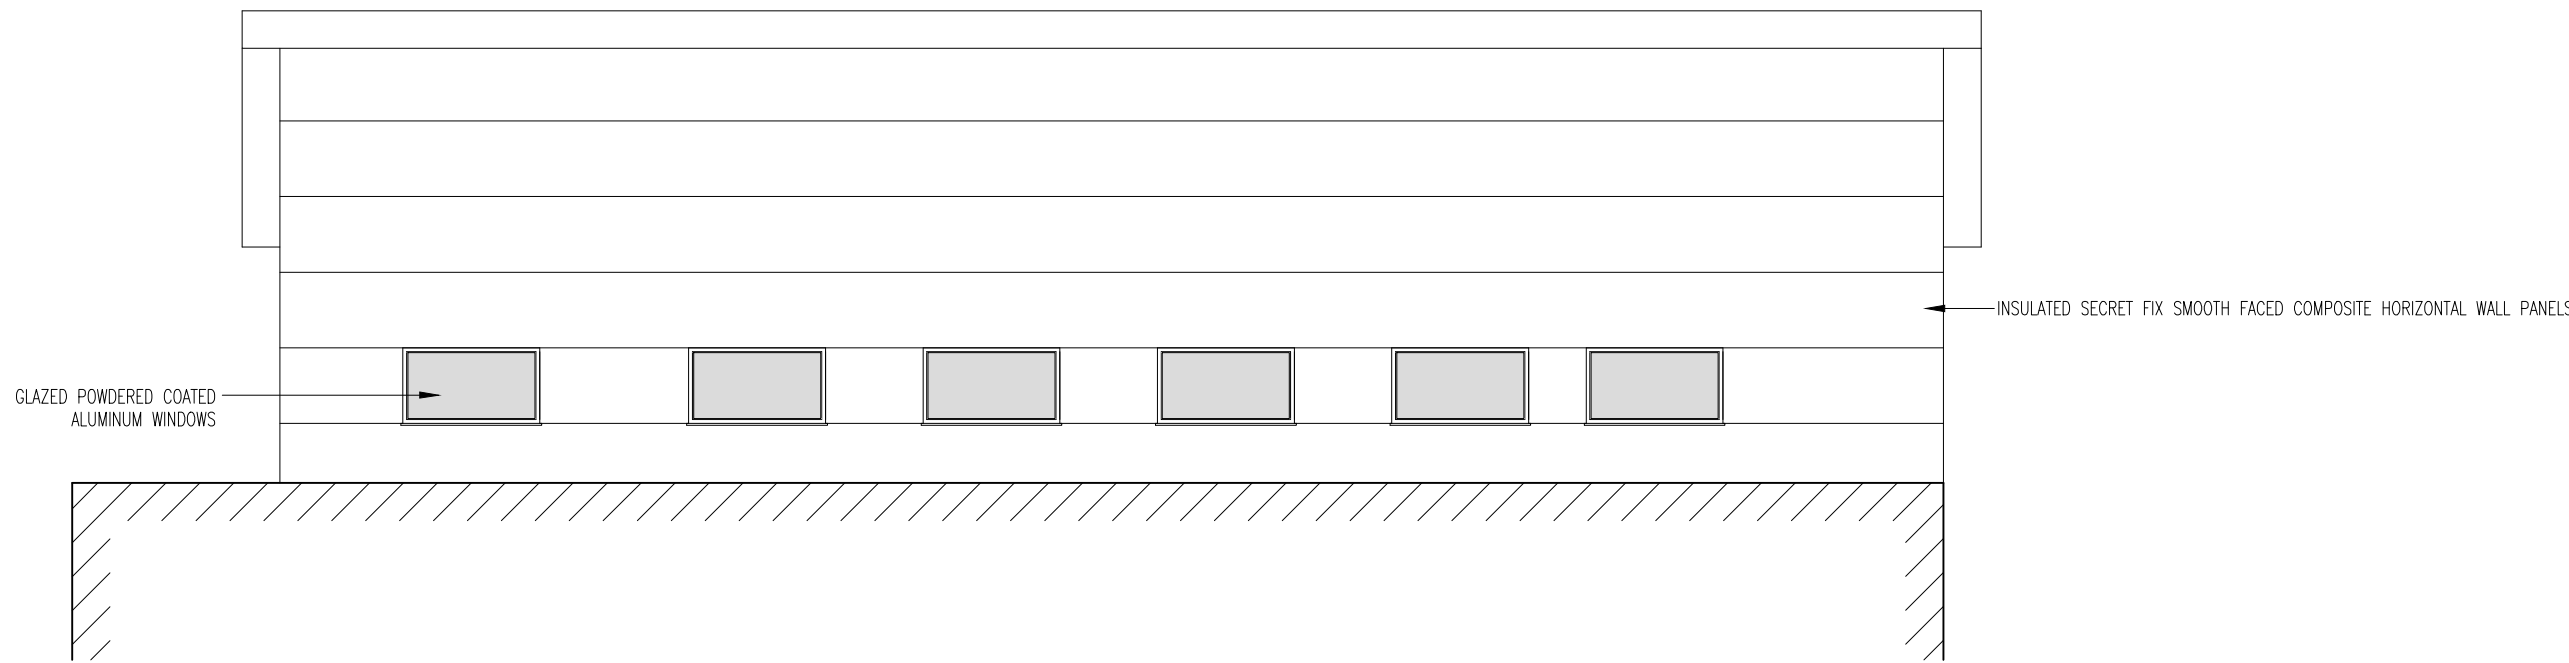

SECTION A-A
SCALE: 1:100 @ A1

Rev.	Drawing No.	Job No.	Scales:	No.	REVISION	by	date	No.	REVISION	by	date
B	A06	20.62	1:100 @ A1	A	MATERIALS ANNOTATED ONTO DRAWINGS.	KJ	.				
				B	MINOR AMENDMENTS MADE TO WINDOW POSITIONS. SECTION A-A ADDED.	JM	12.01.21				

NOTES
1 Do not scale from this drawing
2 All dimensions to be checked on site
3 As built drawings are prepared, in part, based upon information furnished by others. While this information is believed to be reliable, James & Nicholas LLP assume no responsibility for the accuracy of As built drawings or for any errors or omissions that may have been incorporated into them as a result of incorrect information provided to us by others. Those relying on an As built drawing are advised to obtain independent verification of its accuracy.
STAGE
APPROVAL

REFER ALSO TO THE FOLLOWING:
Drawings:
Bending Schedules:

CLIENT


james&nicholas
Grove House, Grove Place, Port Talbot SA13 1XA • Tel 01639 885431 • Fax 01639 891687 admin@jamesandnicholas.com • www.jamesandnicholas.com James & Nicholas Limited Liability Partnership. Registered in the UK No. OC303071
Job title DEVELOPMENT SITE, PORT TALBOT, SANDVIK OSPREY LTD.
Drawing title PROPOSED ELEVATIONS – AMENITY BLOCK
Job No: 20.62
Drawing No: A06
Rev: B
Scales: 1:100 @ A1