




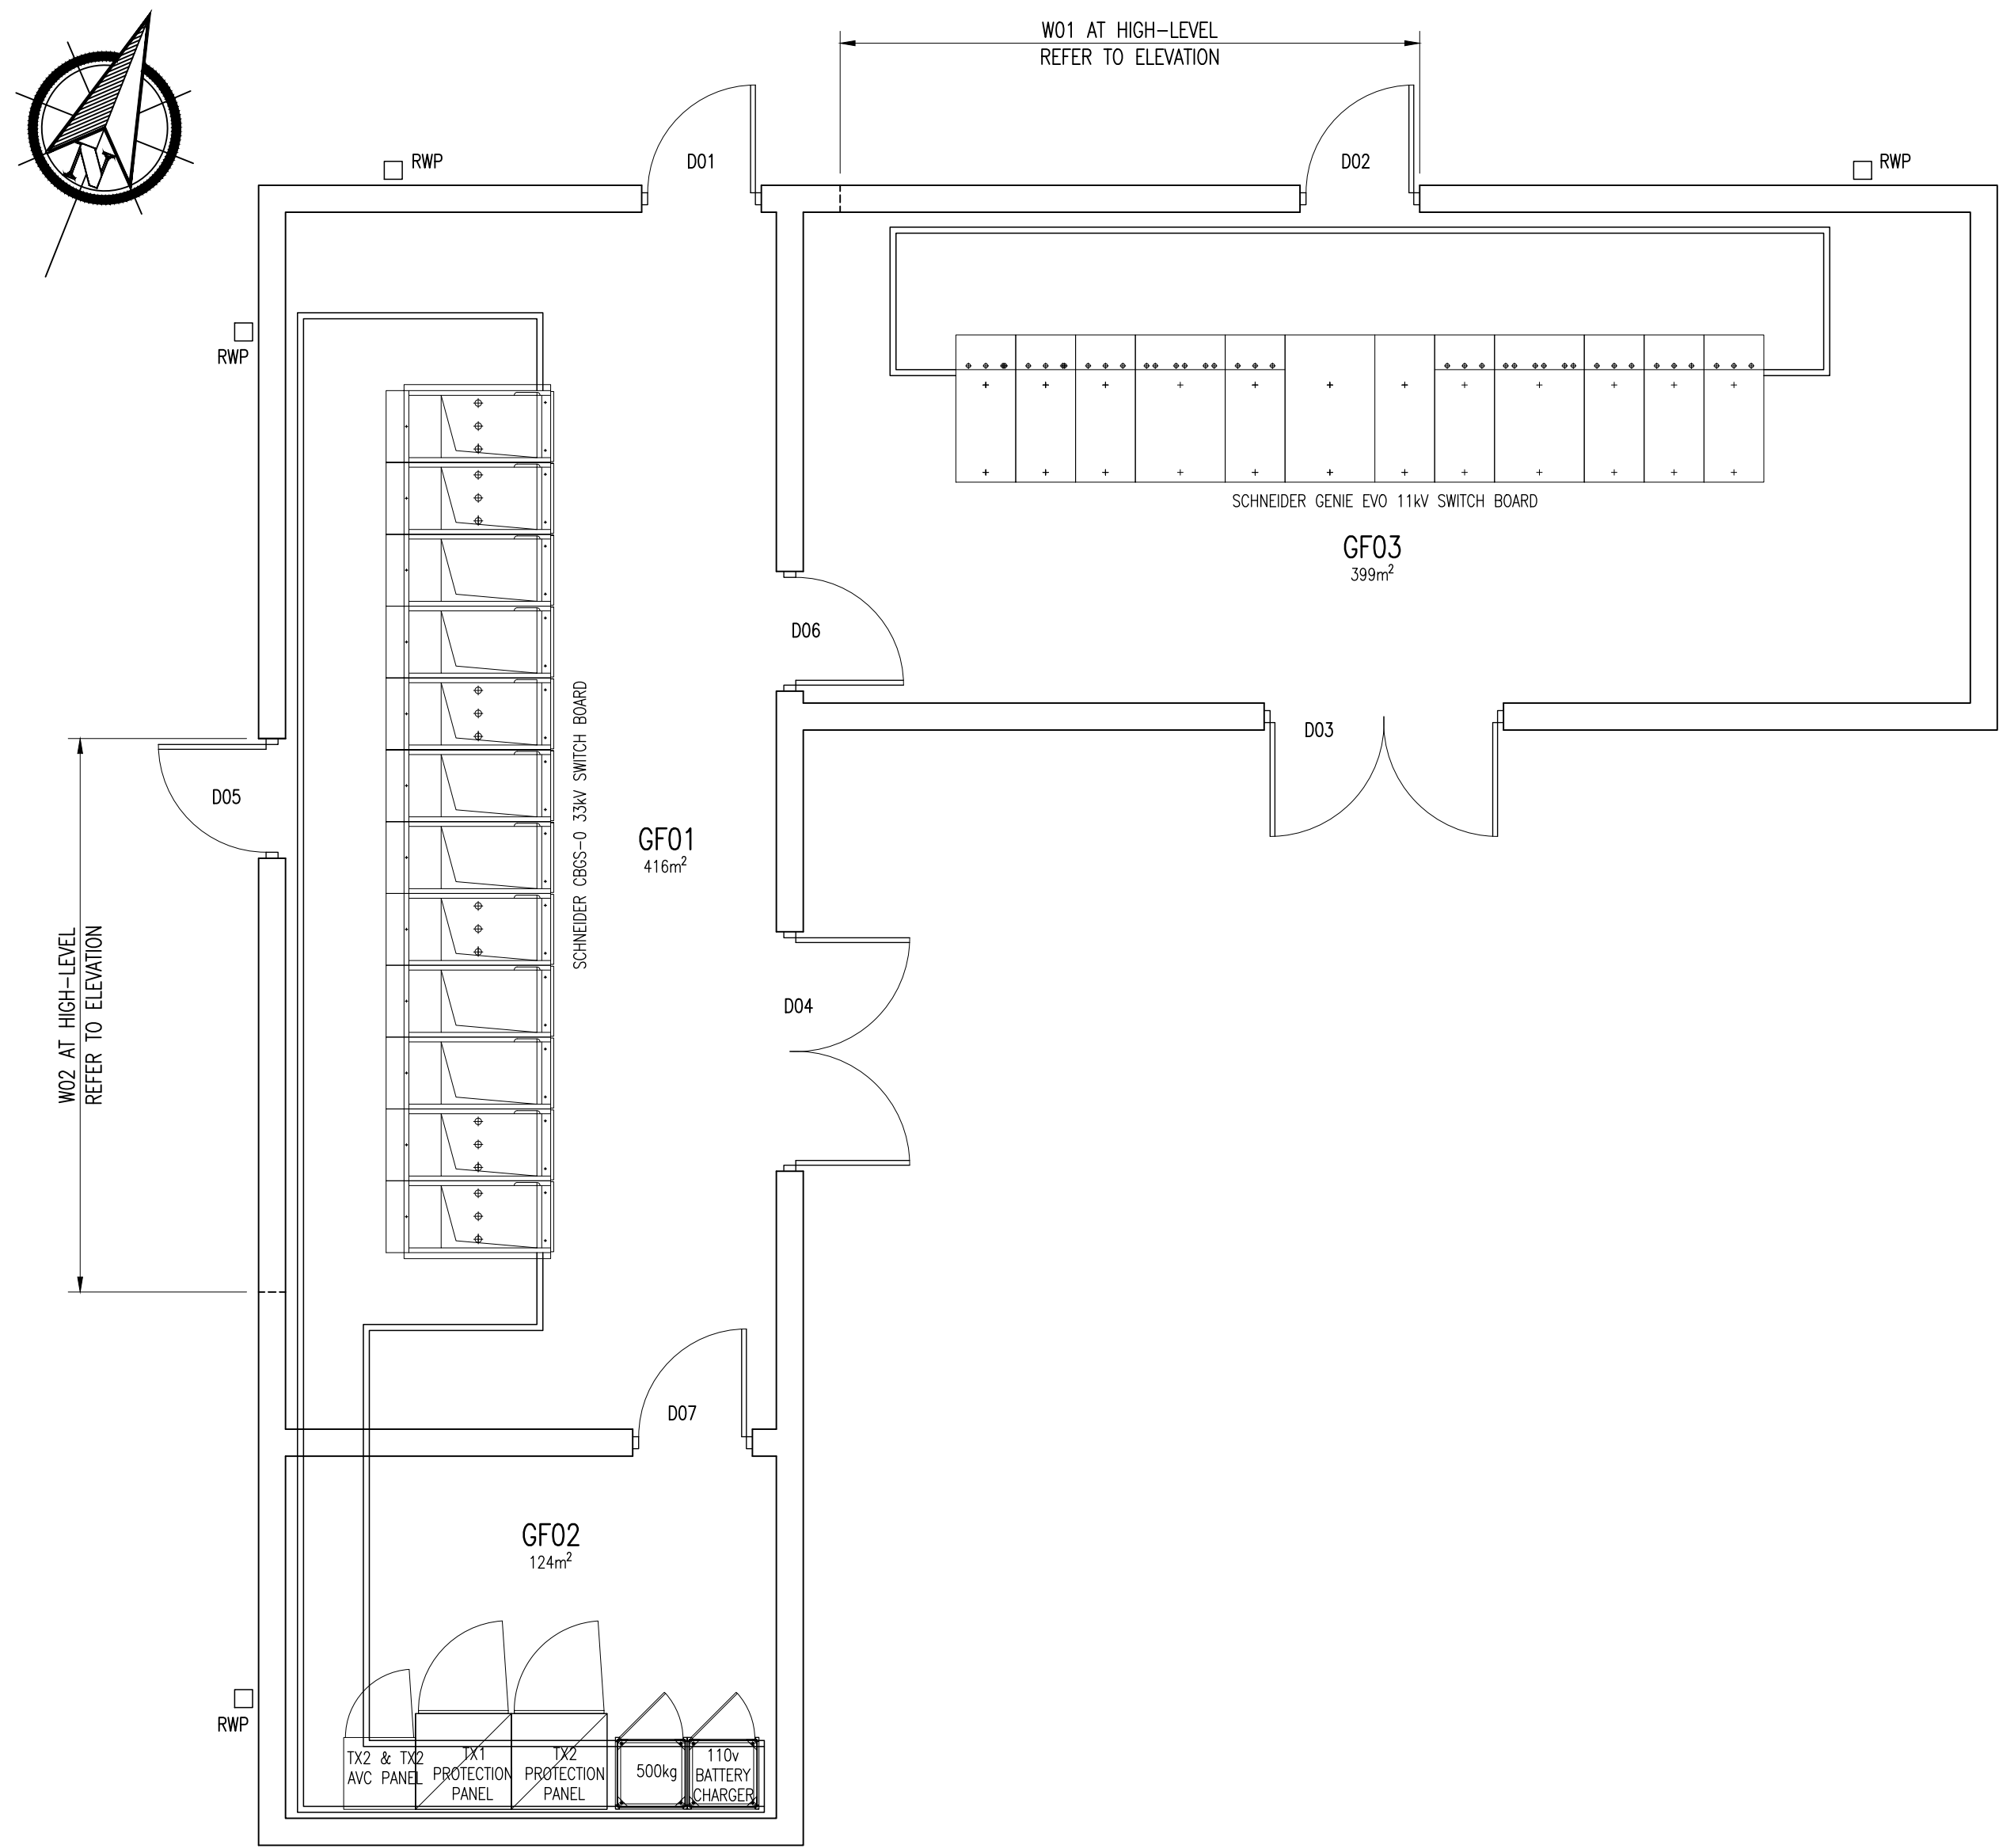


SWITCHROOM FLOOR PLAN (+10.500 FINISH FLOOR LEVEL)
SCALE 1:50 @ A1
G.I.A. = 96m²
BUILDING FOOTPRINT = 109m²

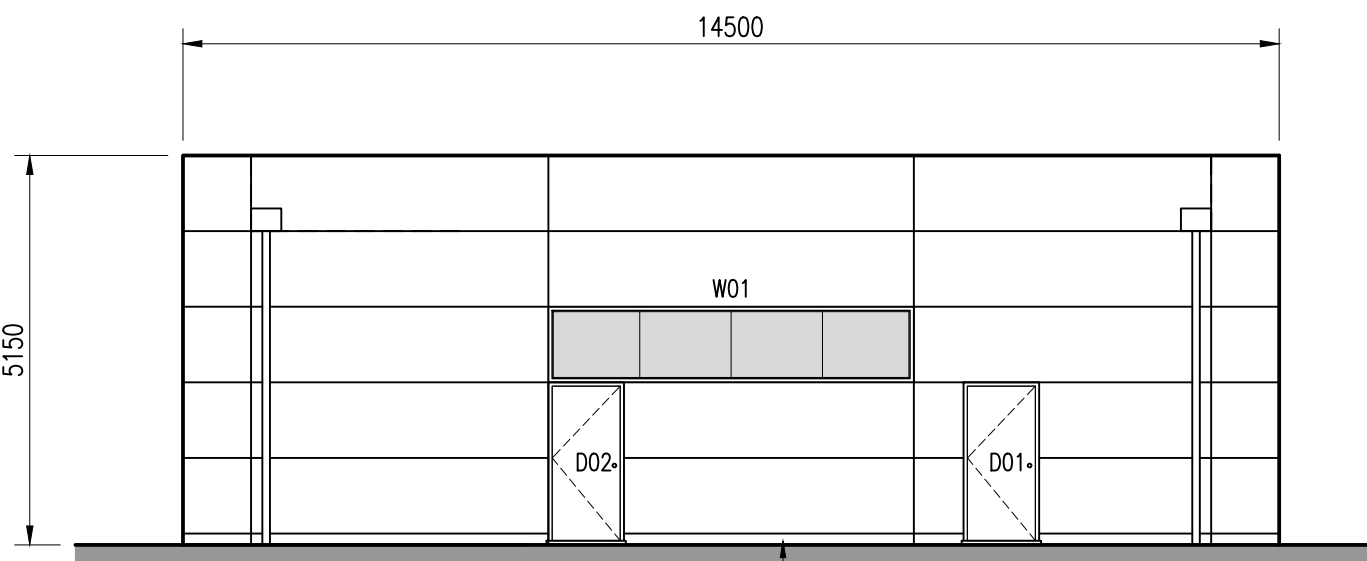


NORTH ELEVATION
SCALE 1:100 @ A1

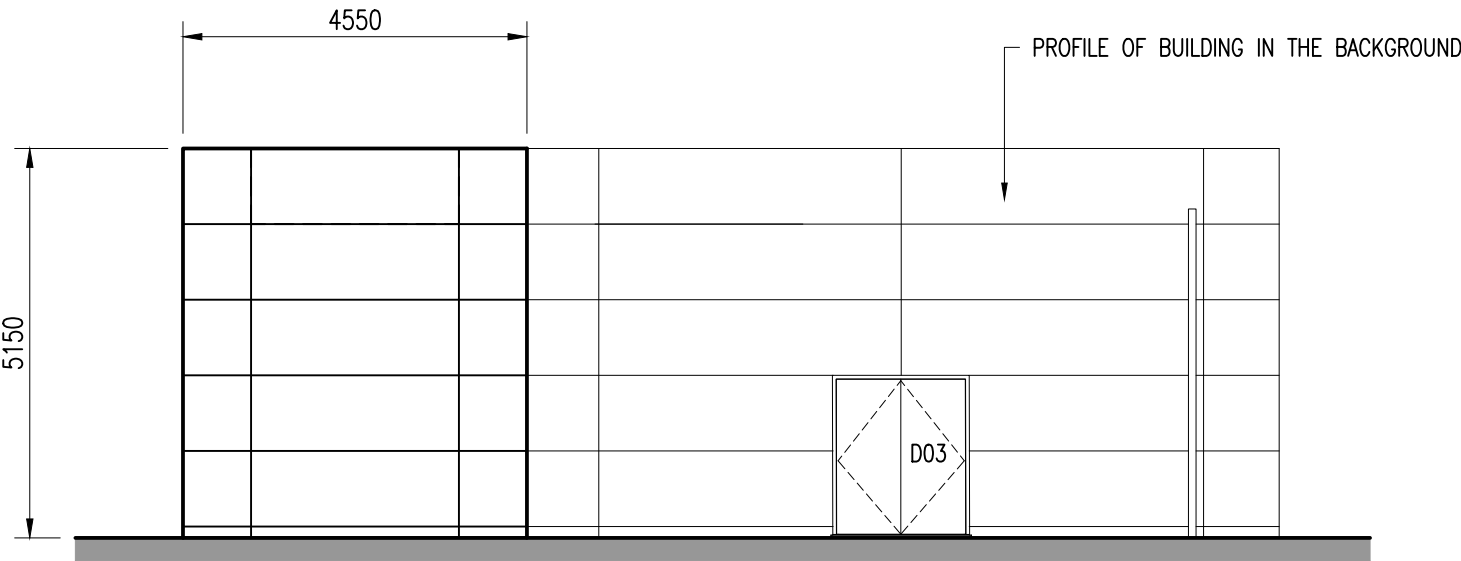


SOUTH ELEVATION
SCALE 1:100 @ A1

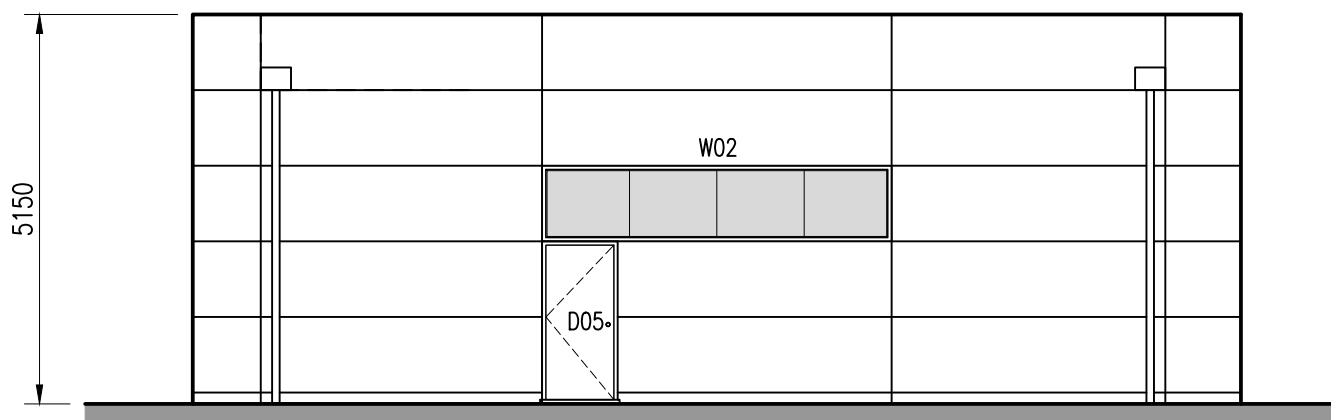

WEST ELEVATION
SCALE 1:100 @ A1

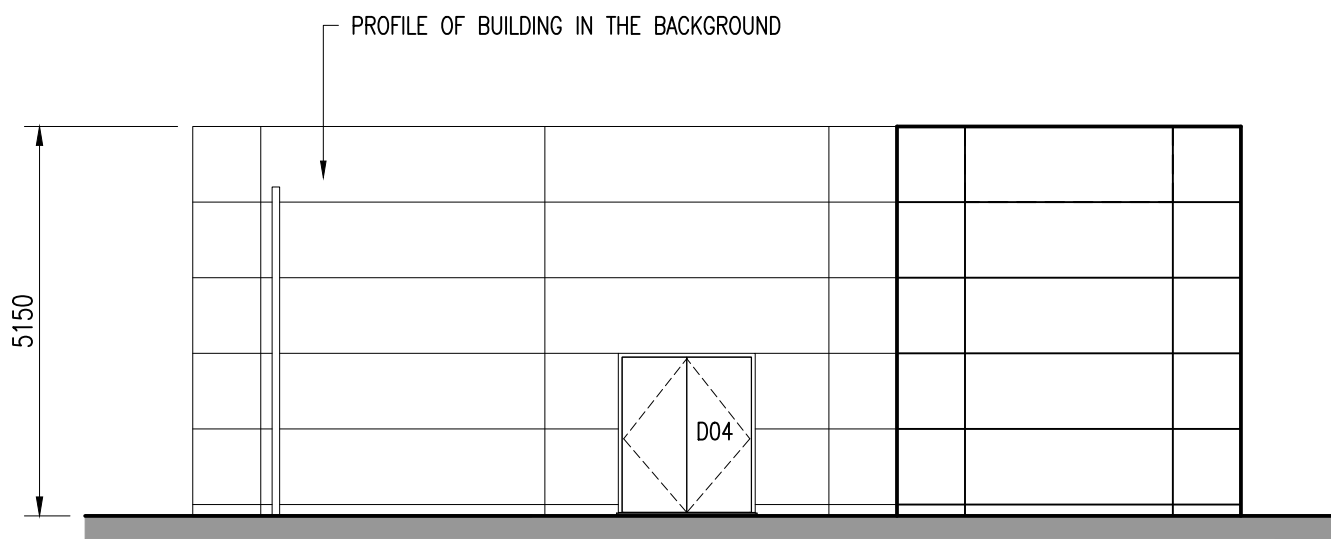

EAST ELEVATION
SCALE 1:100 @ A1

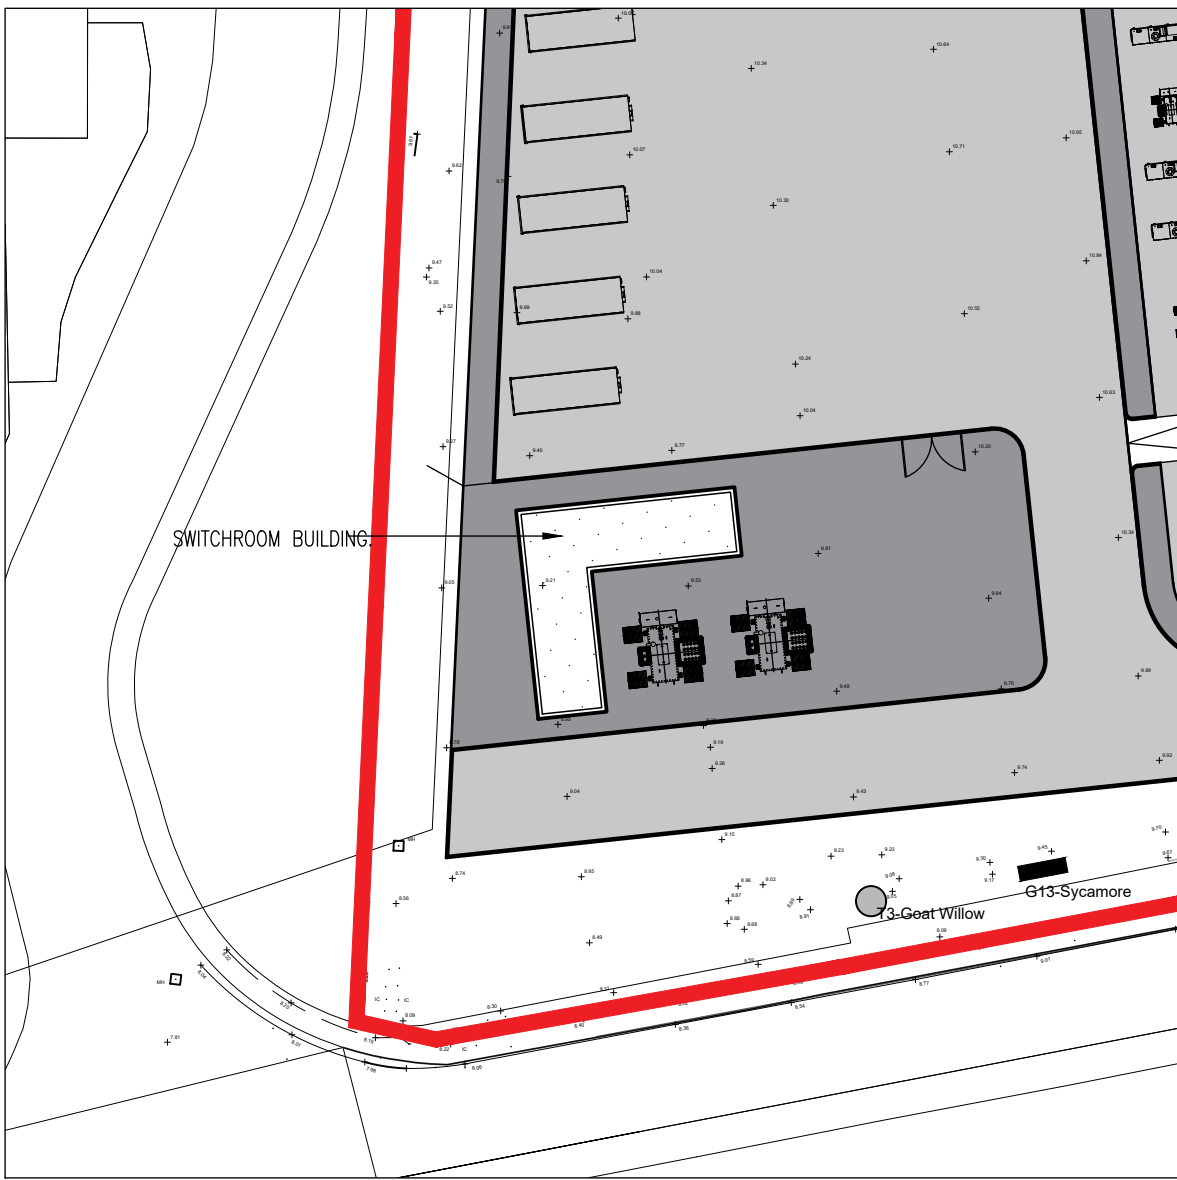

KEY PLAN
SCALE 1:500 @ A1

Job No:	Drawing No:	Rev:
20.62	ASK09	B
Scales: 1:50, 1:100, 1:500 @ A1		

No.	REVISION	by	date
A	G.I.A. AND BUILDING FOOTPRINT METERAGE AMENDED. ELEVATIONS ADDED TOO. DRAWING TITLE AMENDED TOO.	JM	22.12.21
B	PLAN AT +13.500 LEVEL ADDED, SHOWING HIGH-LEVEL WINDOWS.	MW	06.01.22

No.	REVISION	by	date

NOTES

- Do not scale from this drawing
- All dimensions to be checked on site
- 'As built' drawings are prepared, in part, based upon information furnished by others. While this information is believed to be reliable, James & Nicholas LLP assume no responsibility for the accuracy of 'As built' drawings or for any errors or omissions that may have been incorporated into them as a result of incorrect information provided to us by others. Those relying on an 'As built' drawing are advised to obtain independent verification of its accuracy.

STAGE
PRELIMINARY

REFER ALSO TO THE FOLLOWING:
Drawings:

Bending Schedules:

CLIENT



james&nicholas

Grove House, Grove Place, Port Talbot SA13 1XA • Tel 01639 885431 • Fax 01639 891687
admin@jamesandnicholas.com • www.jamesandnicholas.com
James & Nicholas Limited Liability Partnership. Registered in the UK No. OC303071

Job title
DEVELOPMENT SITE, PORT TALBOT, SANDVIK OSPREY LTD.

Drawing title
SWITCHROOM FLOOR PLAN AND ELEVATIONS

by	date
J.M.	28.10.21
A.P.	28.10.21
approved K.J.T.	28.10.21

Job No:	Drawing No:	Rev:
20.62	ASK09	B
Scales: 1:50, 1:100, 1:500 @ A1		

COPYRIGHT

