

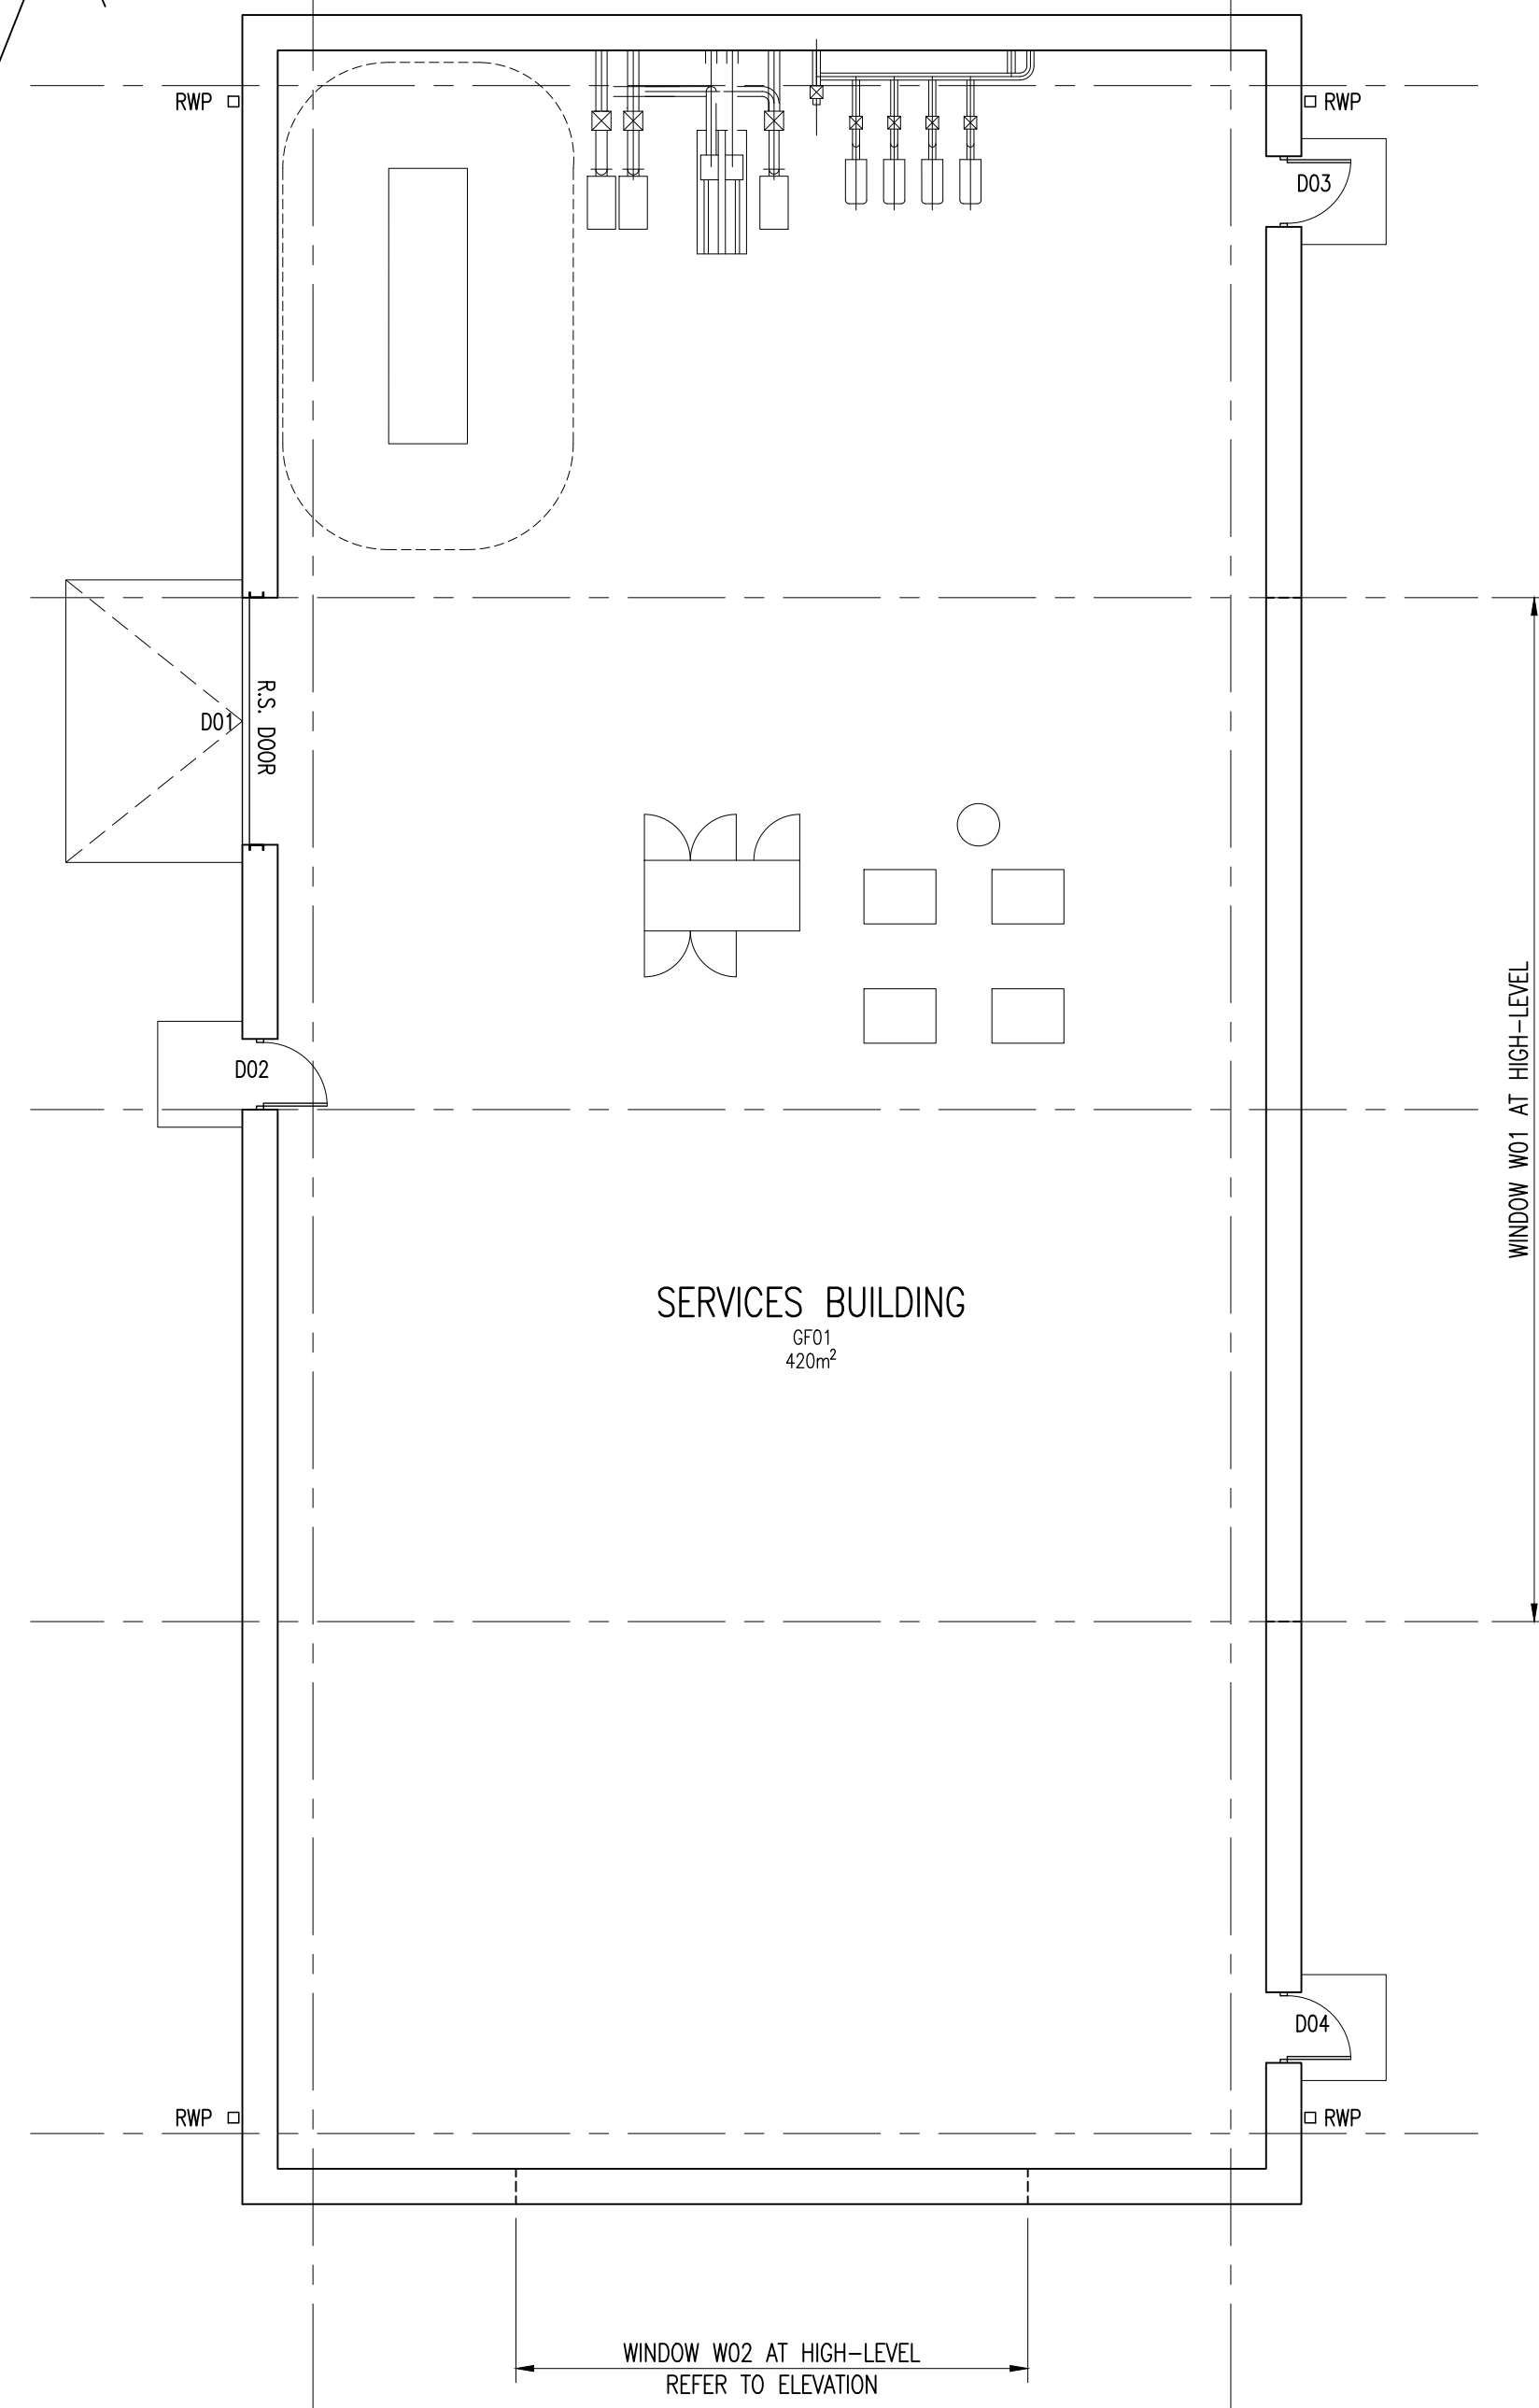



# Superseded

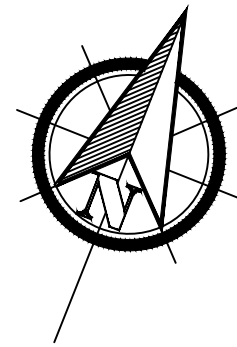


SERVICES BUILDING (+10.000 FINISH FLOOR LEVEL)  
SCALE 1:100 @ A1  
G.I.A - 420m<sup>2</sup>  
BUILDING FOOTPRINT - 465m<sup>2</sup>

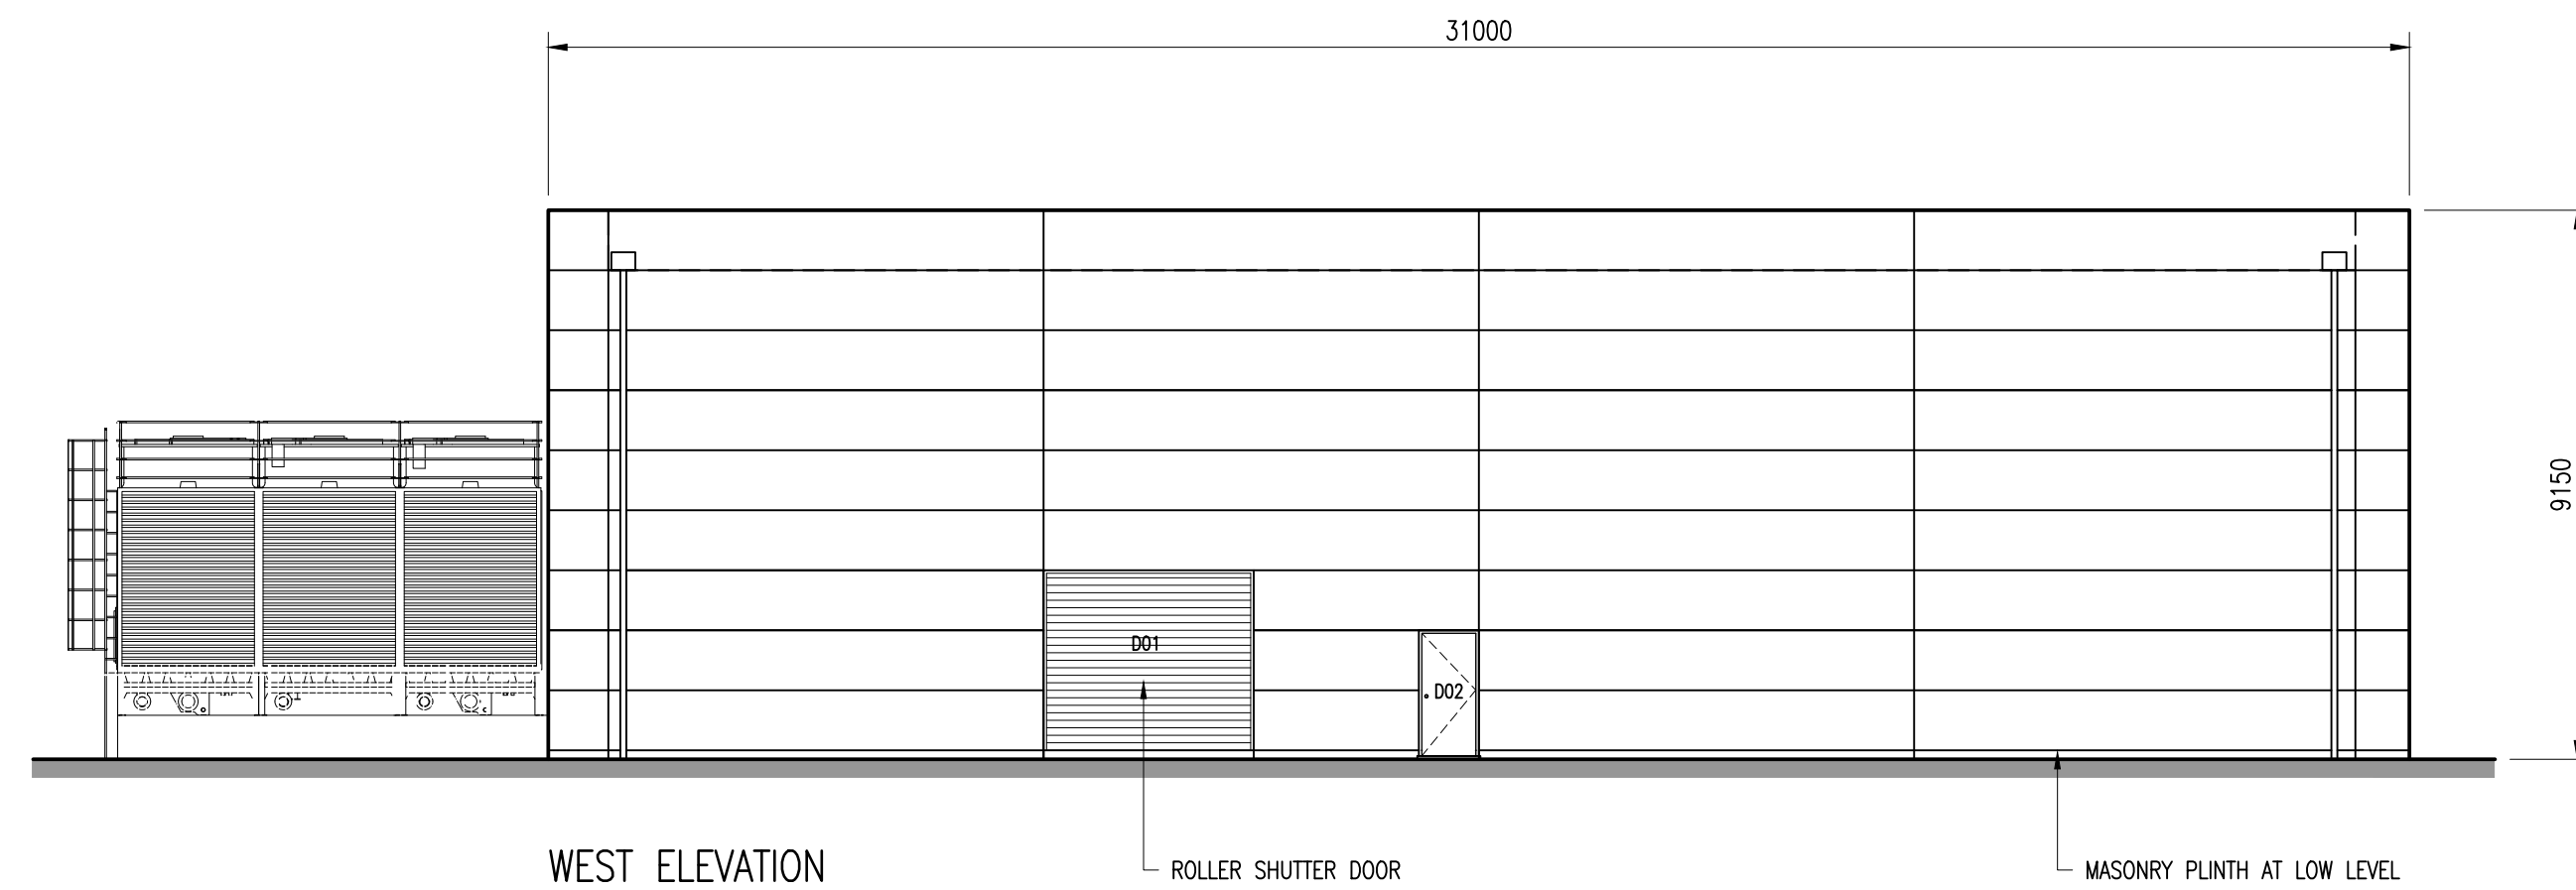


WEST ELEVATION  
SCALE 1:125 @ A1

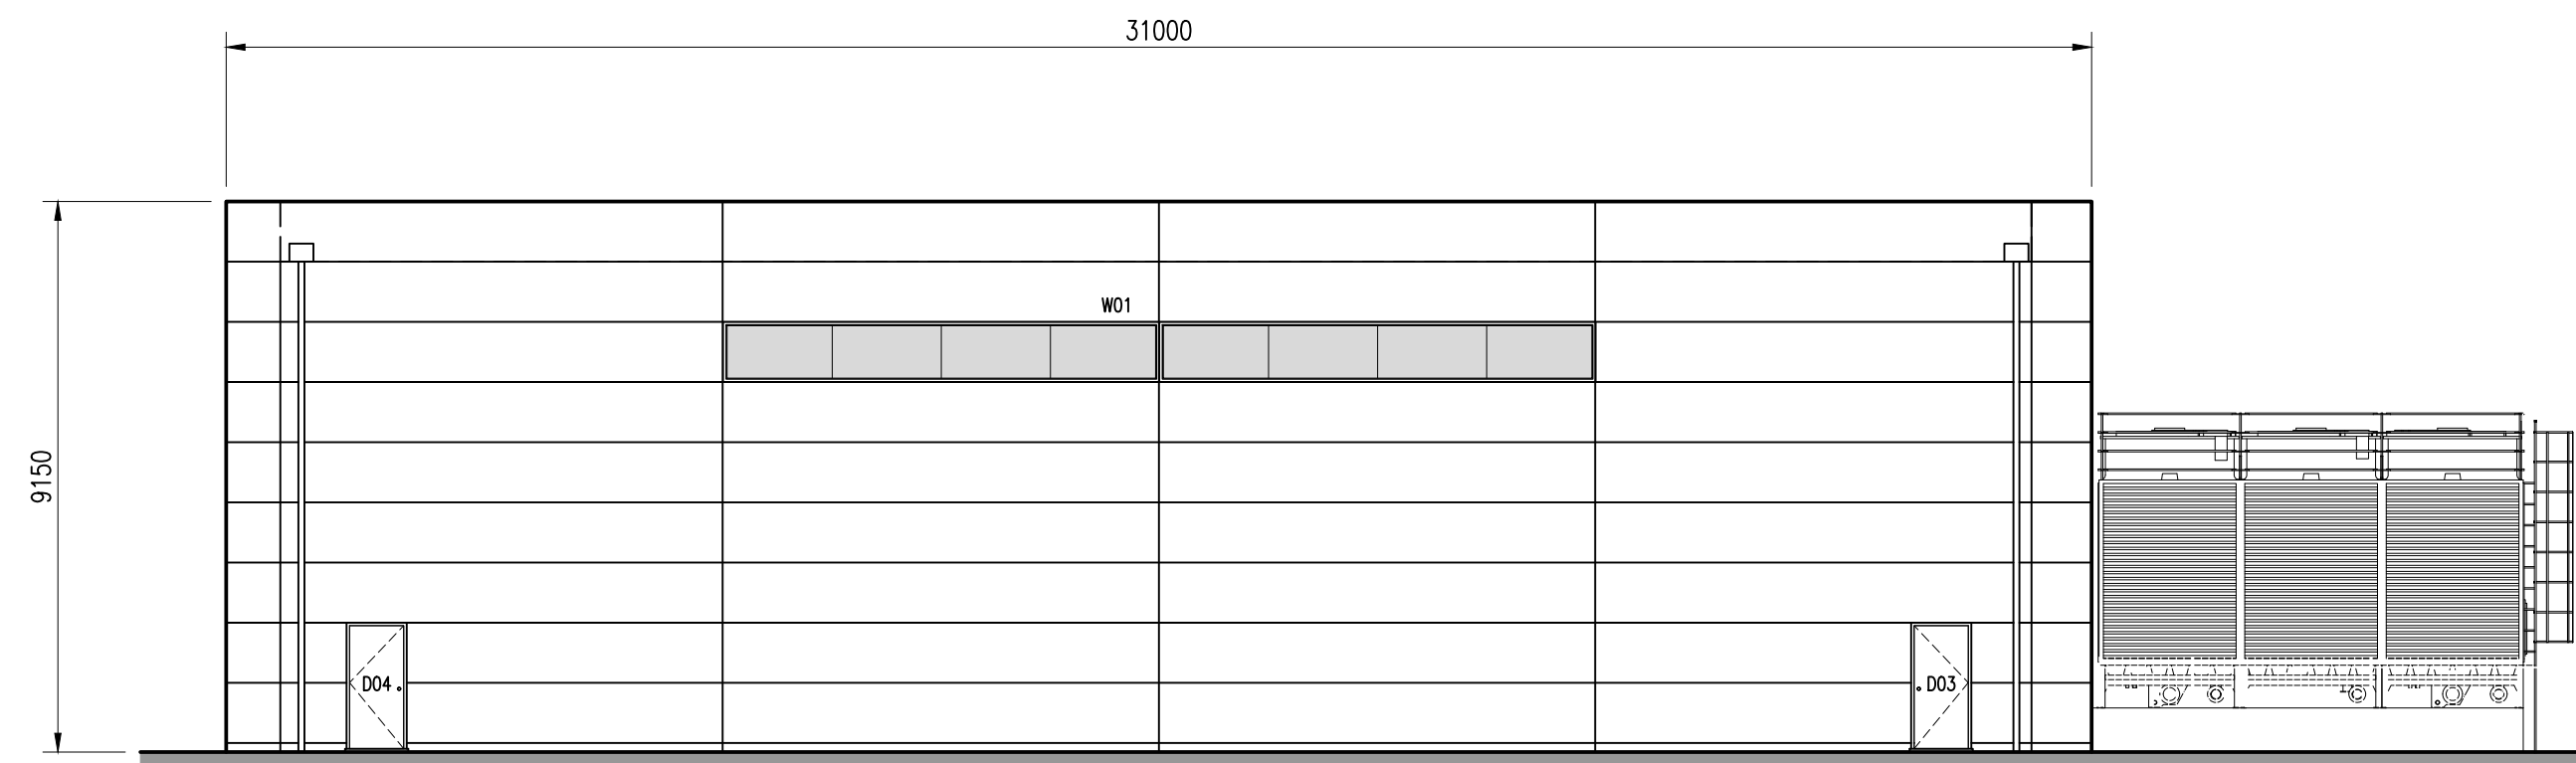



EAST ELEVATION  
SCALE 1:125 @ A1

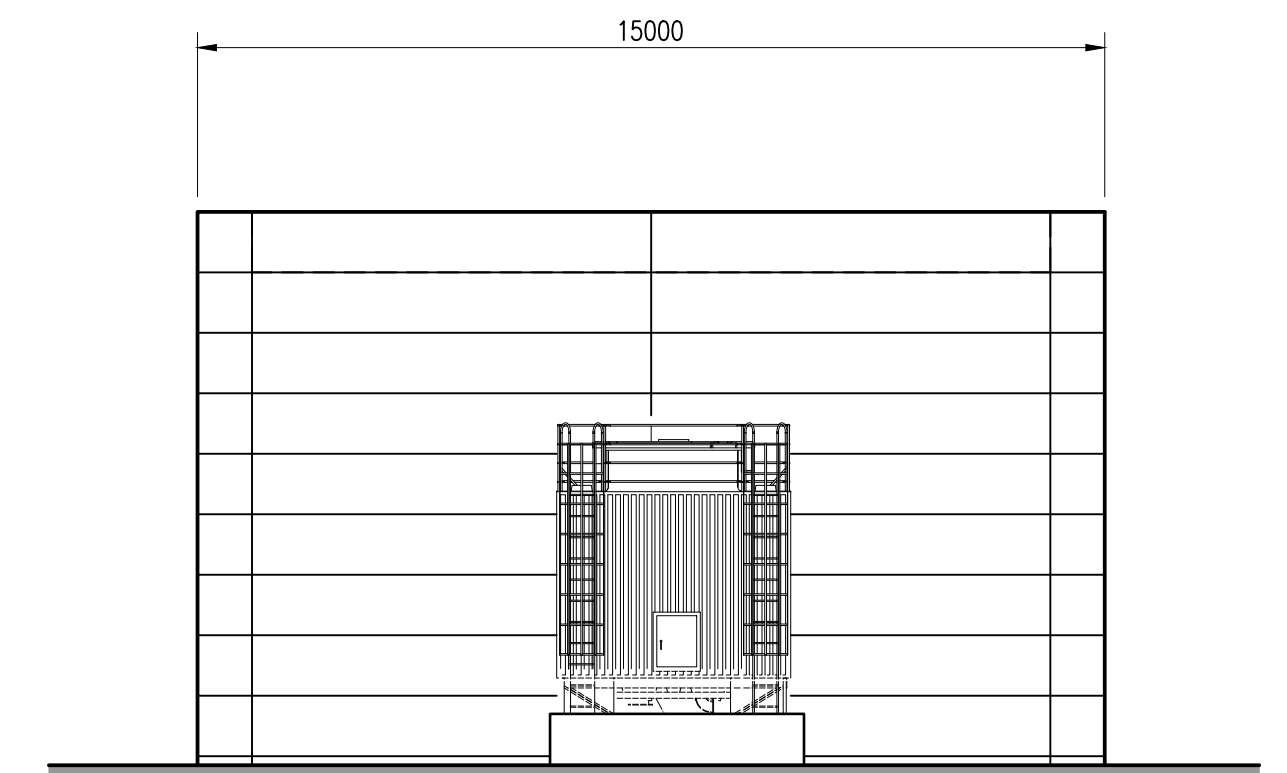

NORTH ELEVATION  
SCALE 1:125 @ A1

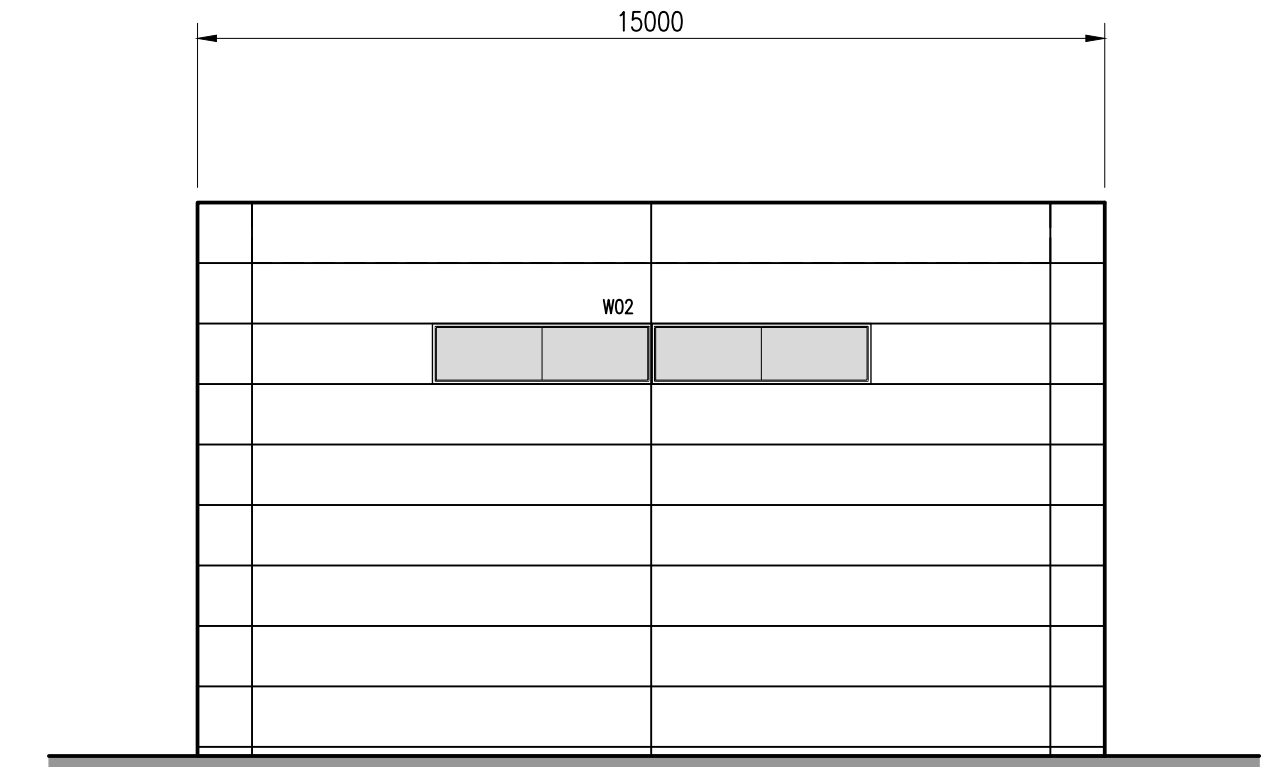

SOUTH ELEVATION  
SCALE 1:125 @ A1

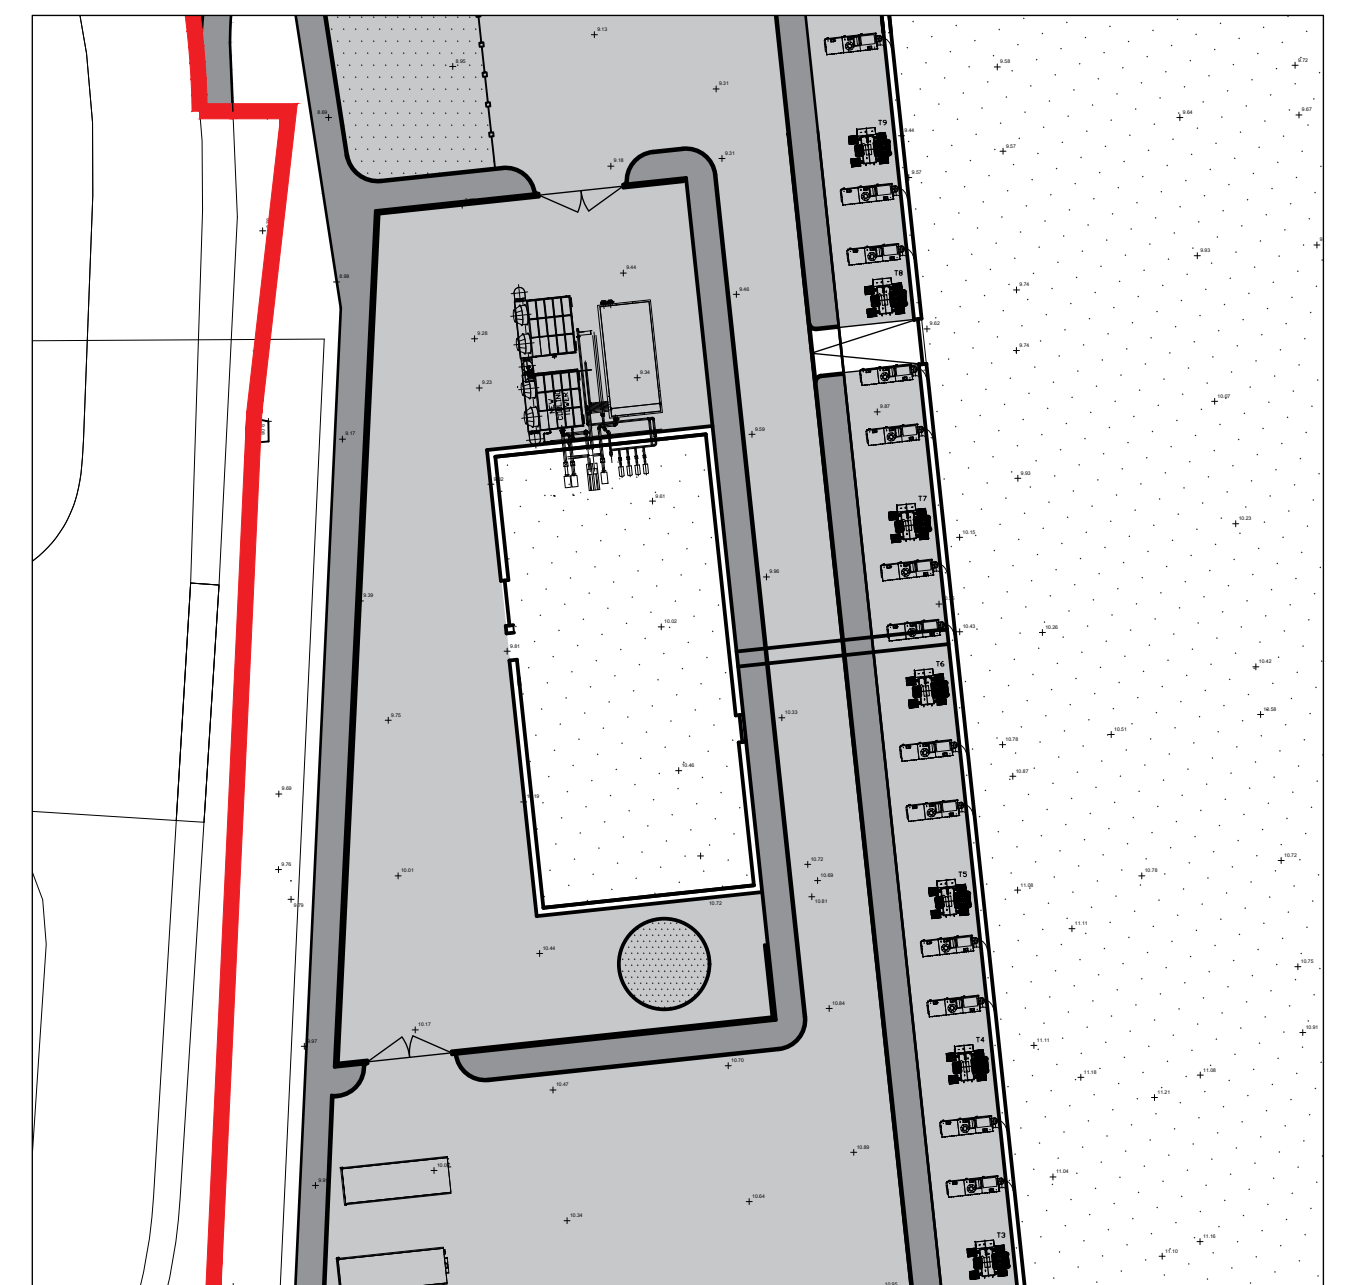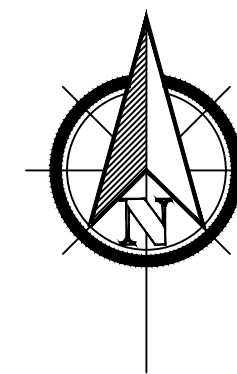

KEY PLAN  
SCALE 1:500 © A1

|                                                    |                      |           |              |                                                            |    |          |      |  |
|----------------------------------------------------|----------------------|-----------|--------------|------------------------------------------------------------|----|----------|------|--|
| Date No.<br>20-62<br>Scales: 1/8", 1/4", 1/2" @ A1 | Drawing No.<br>ASK10 | Rev:<br>B | No. REVISION |                                                            | by |          | date |  |
|                                                    |                      |           |              |                                                            |    |          |      |  |
|                                                    |                      |           | A            | ELEVATIONS ADDED AND DRAWING TITLE AMENDED.                | MW | 21.12.21 |      |  |
|                                                    |                      |           | B            | PLAN AT +17.500 LEVEL SHOWING WINDOWS AT HIGH-LEVEL ADDED. | MW | 06.01.22 |      |  |

| NOTES |   |
|-------|---|
| 1     | Do not scale from this drawing   |
| 2     | All dimensions to be checked on site   |
| 3     | 'As built' drawings are prepared, in part, based upon information furnished by others. While this information is believed to be reliable, James & Nicholas LLP assume no responsibility for the accuracy of 'As built' drawings or for any errors or omissions that may have been incorporated into them as a result of incorrect information provided to us by others. Those relying on an 'As built' drawing are advised to obtain independent verification of its accuracy. |

|       |             |
|-------|-------------|
| STAGE | PRELIMINARY |
|-------|-------------|

REFER ALSO TO THE FOLLOWING:  
Drawings:

**Bending Schedules:**

CLIENT



james&nicholas

Grove House, Grove Place, Port Talbot SA13 1XA • Tel 01639 885431 • Fax 01639 891687  
admin@jamesandnicholas.com • www.jamesandnicholas.com

James & Nicholas Limited Liability Partnership. Registered in the UK No. OC303071

Job title  
DEVELOPMENT SITE, PORT TALBOT, SANDVIK OSPREY LTD.

|               |                                            |
|---------------|--------------------------------------------|
| Drawing title | SERVICE BUILDING FLOOR PLAN AND ELEVATIONS |
|---------------|--------------------------------------------|

COPYRIGHT



|          | by    | date     |
|----------|-------|----------|
| drawn    | J.M   | 28.10.21 |
| checked  | A.P   | 28.10.21 |
| approved | K.J.T | 28.10.21 |

|                                  |             |      |
|----------------------------------|-------------|------|
| Job No:                          | Drawing No: | Rev: |
| 0.62                             | ASK10       | B    |
| Scales: 1:100, 1:125, 1:500 @ A1 |             |      |