


Superseded

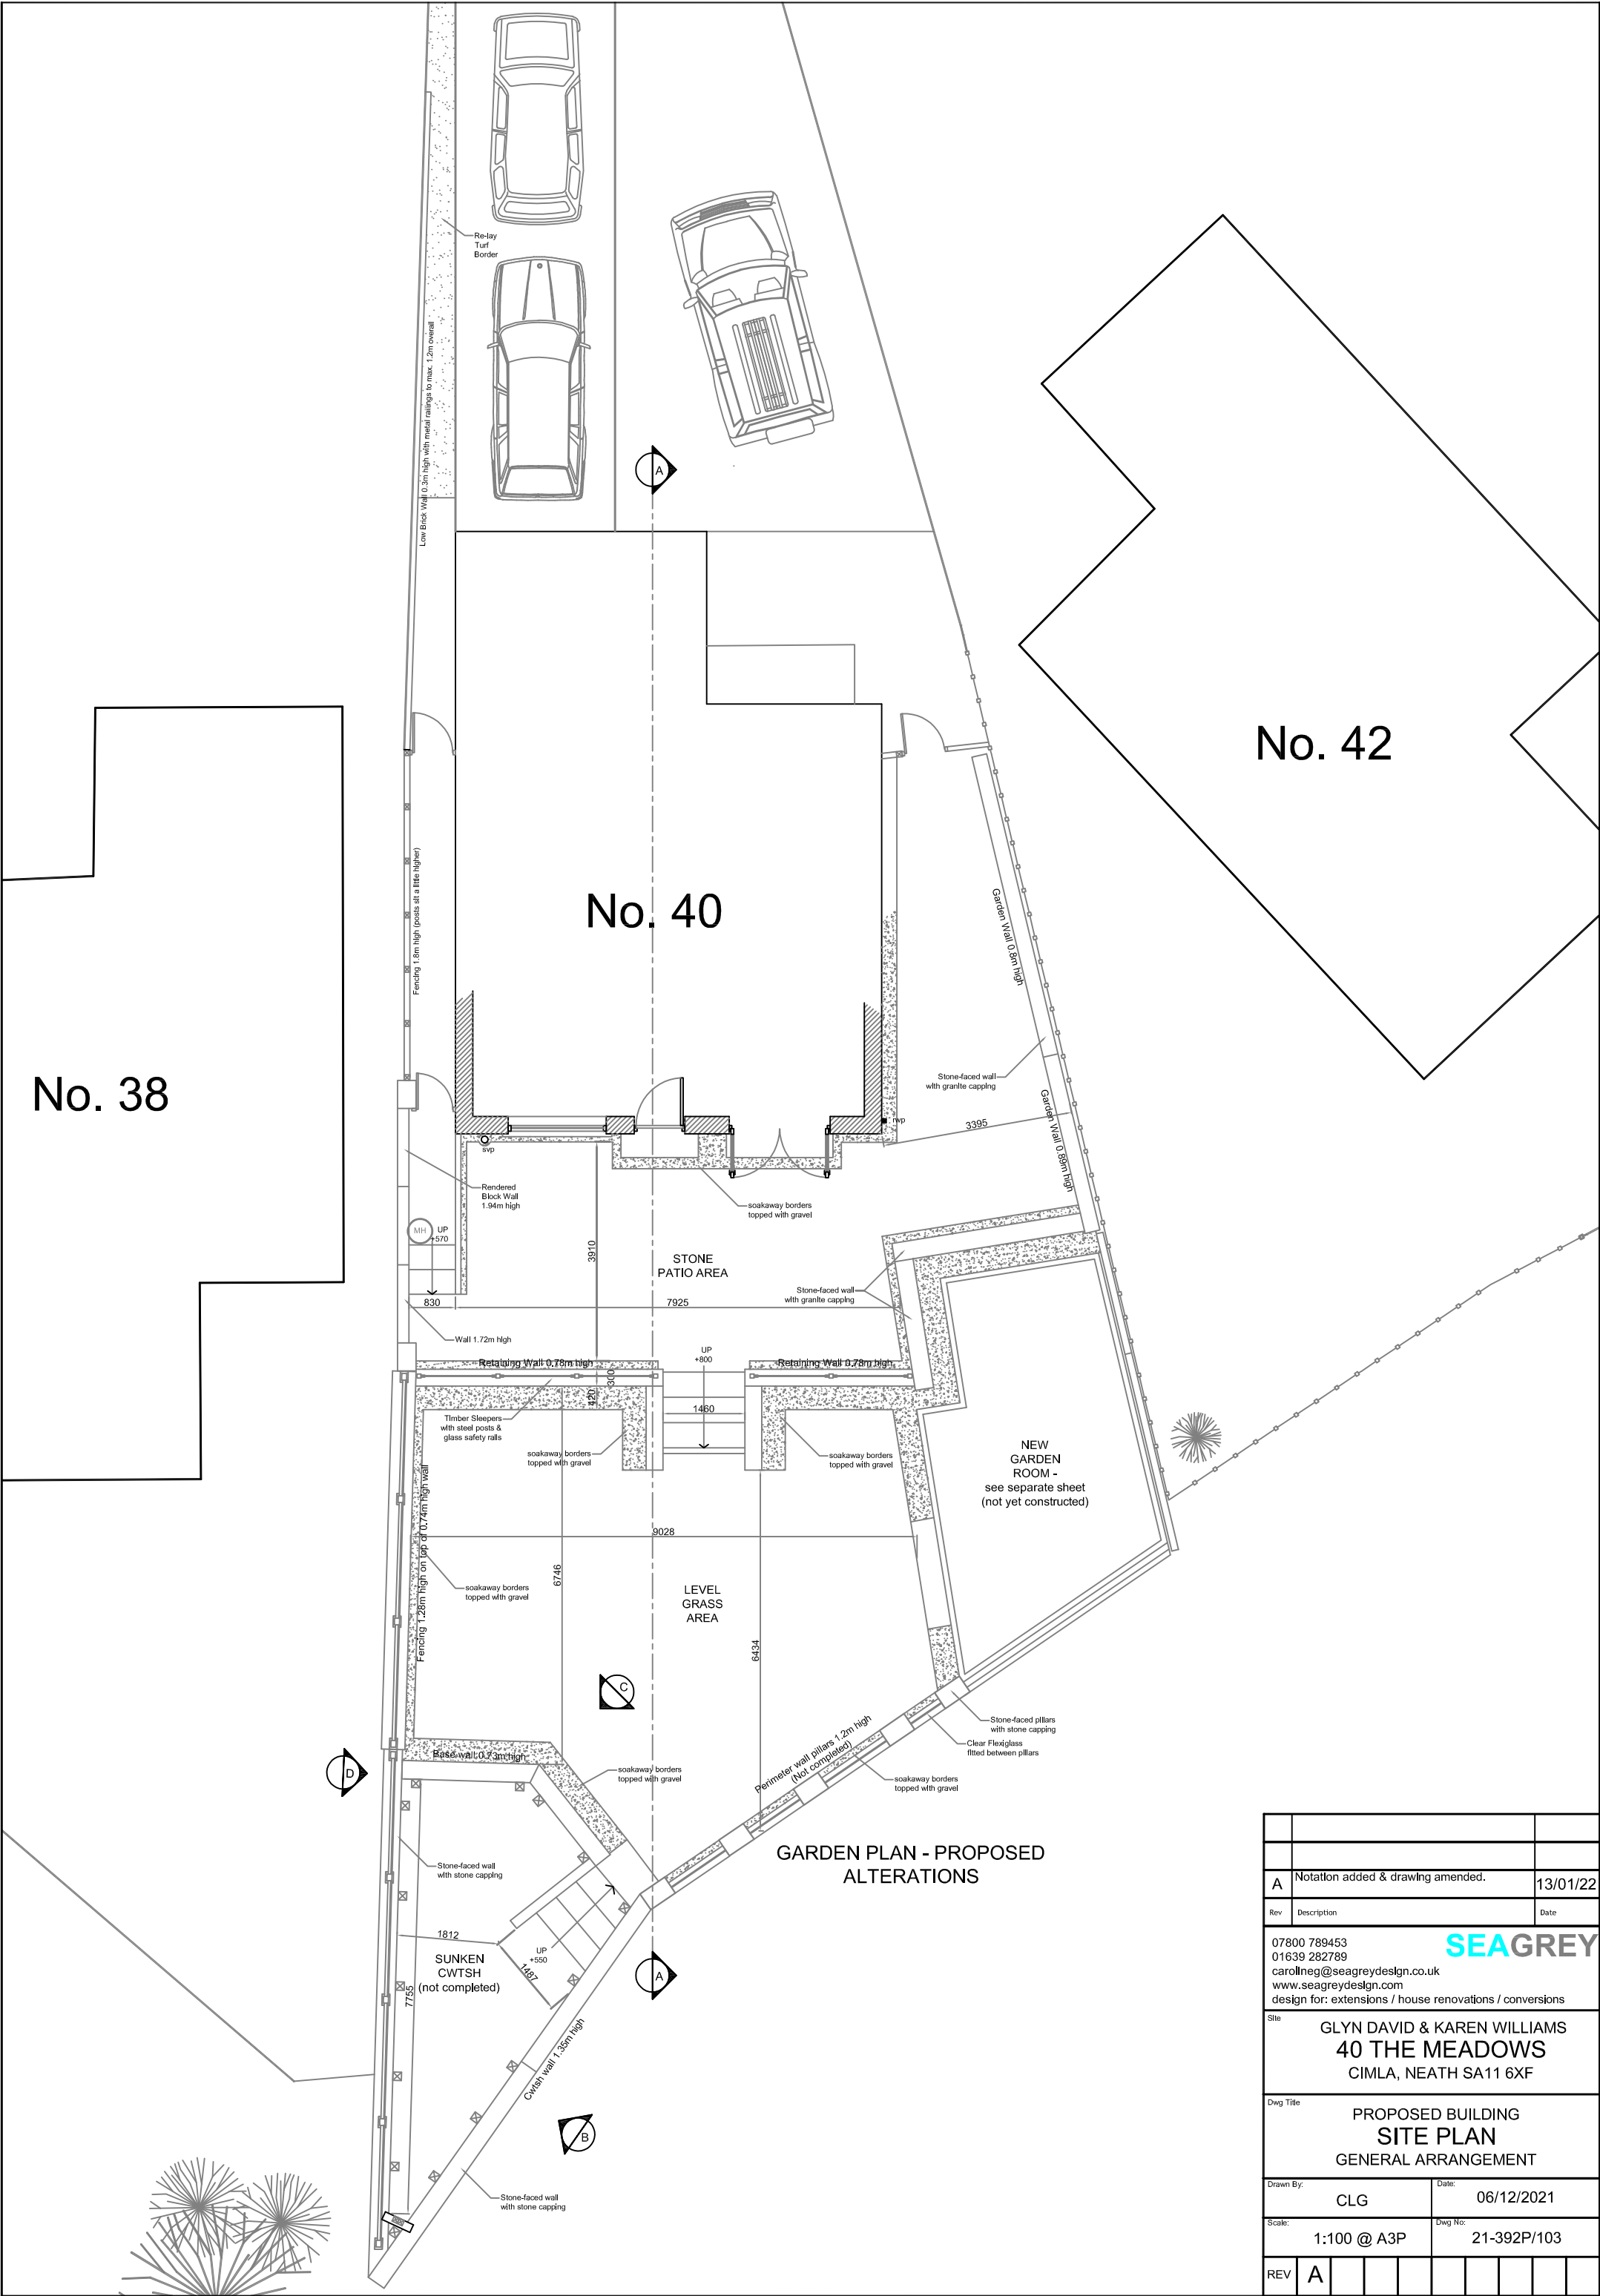

A	Notation added & drawing amended.	13/01/22
Rev	Description	Date
07800 789453 01639 282789 carol@seagreydesign.co.uk www.seagreydesign.com design for: extensions / house renovations / conversions		
Site GLYN DAVID & KAREN WILLIAMS 40 THE MEADOWS CIMLA, NEATH SA11 6XF		
Dwg Title PROPOSED BUILDING SITE PLAN GENERAL ARRANGEMENT		
Drawn By: CLG		Date: 06/12/2021
Scale: 1:100 @ A3P		Dwg No: 21-392P/103
REV	A	