


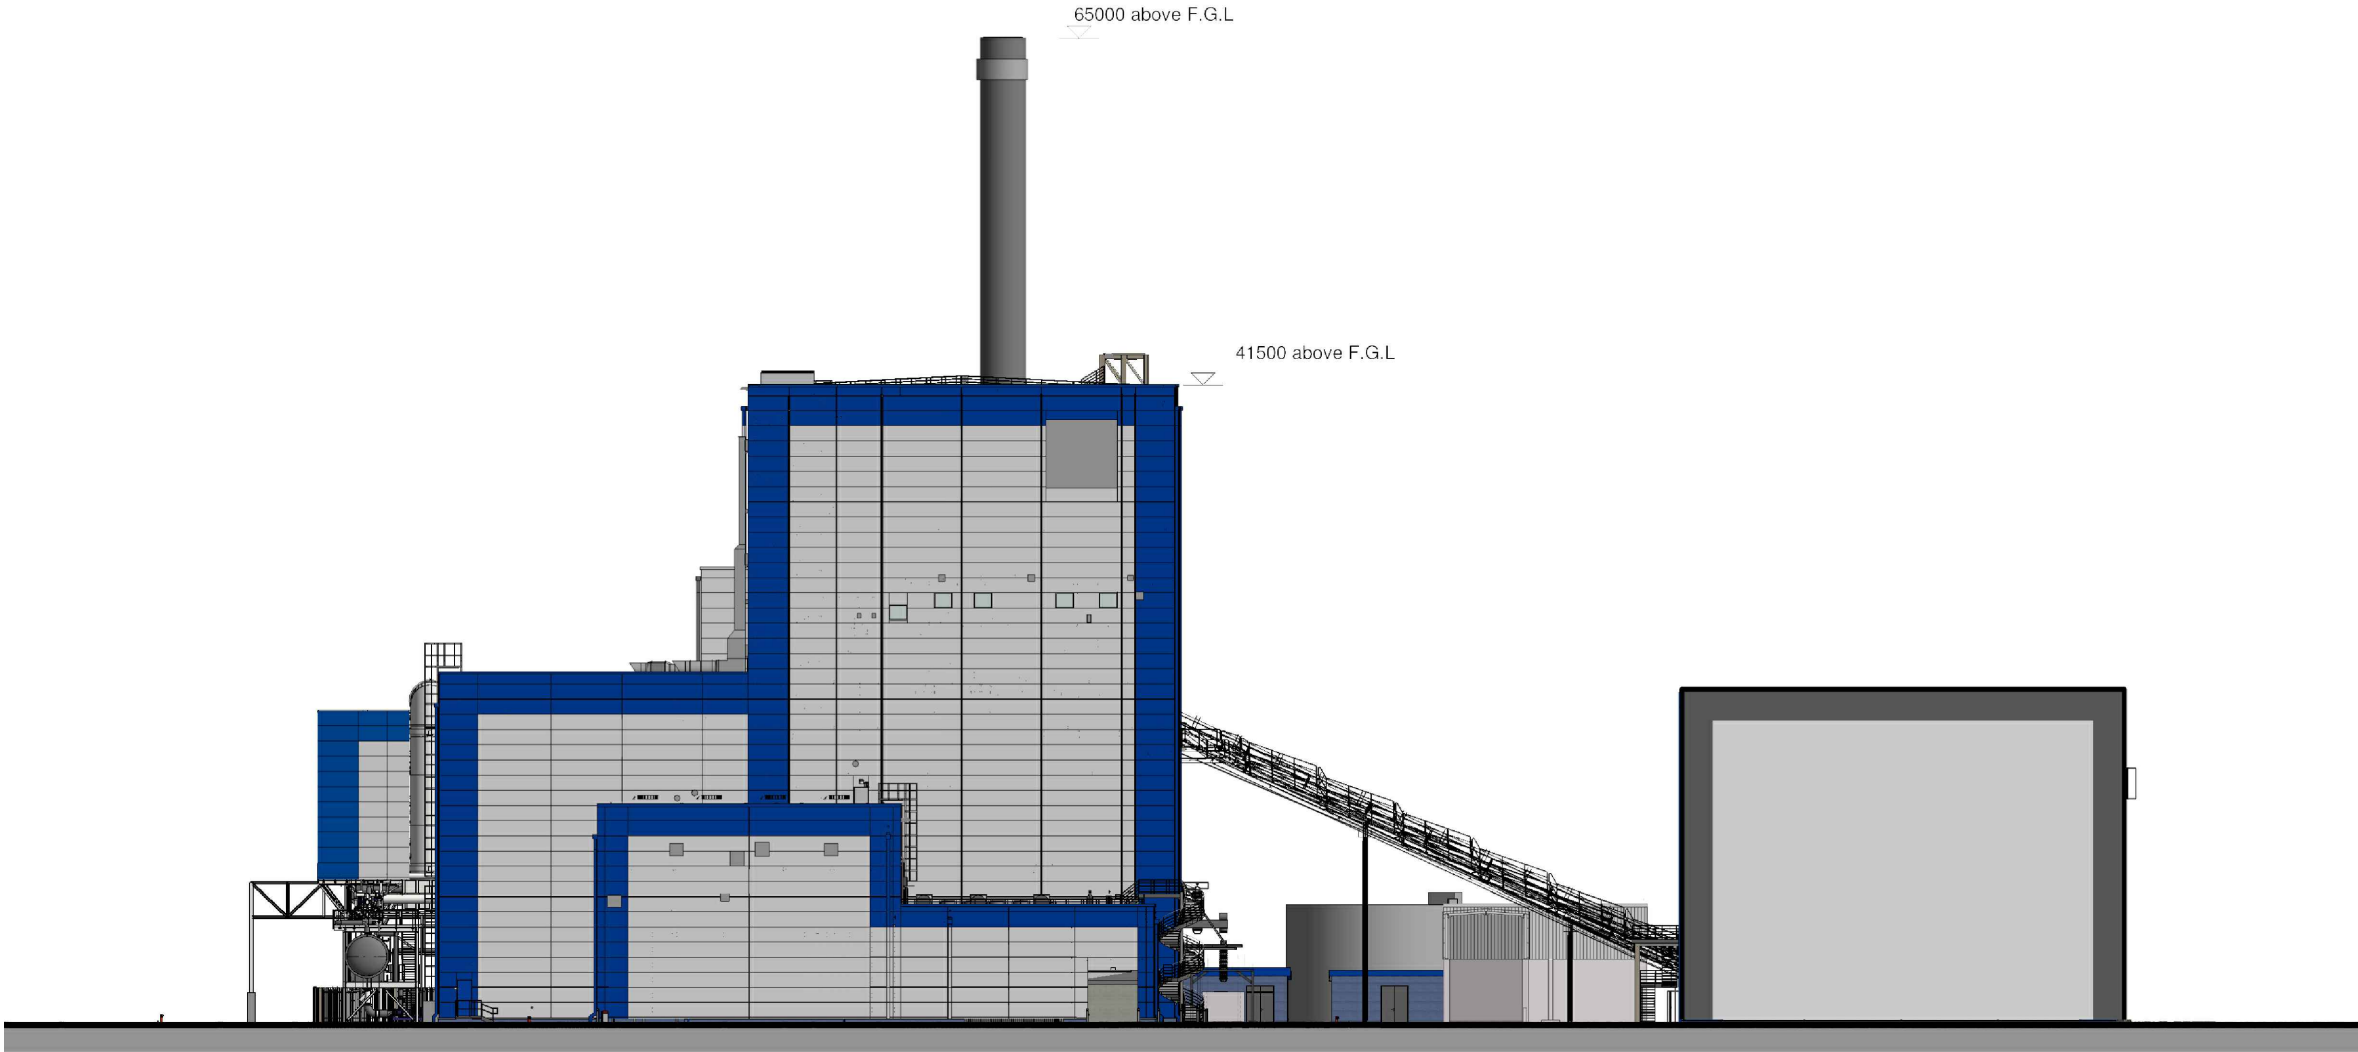

rev	amendments	by	ckd	date
-----	------------	----	-----	------

Margam Biomass Facility
East Elevation - S73



Newark Beacon Innovation Centre, Caferata Way, Newark, Nottinghamshire NG24 2TN
o. +44 (0)1636 653027 f. +44 (0)1636 653010 e. info@umcarchitects.com

Drawing Status:	Preliminary
Drawn:	CA
Date:	12.10.2016
Scale:	1:500 A3
Drawing no:	Revision:
14084 P0015 - S73	C