




Front Elevation



Left Elevation



Rear Elevation

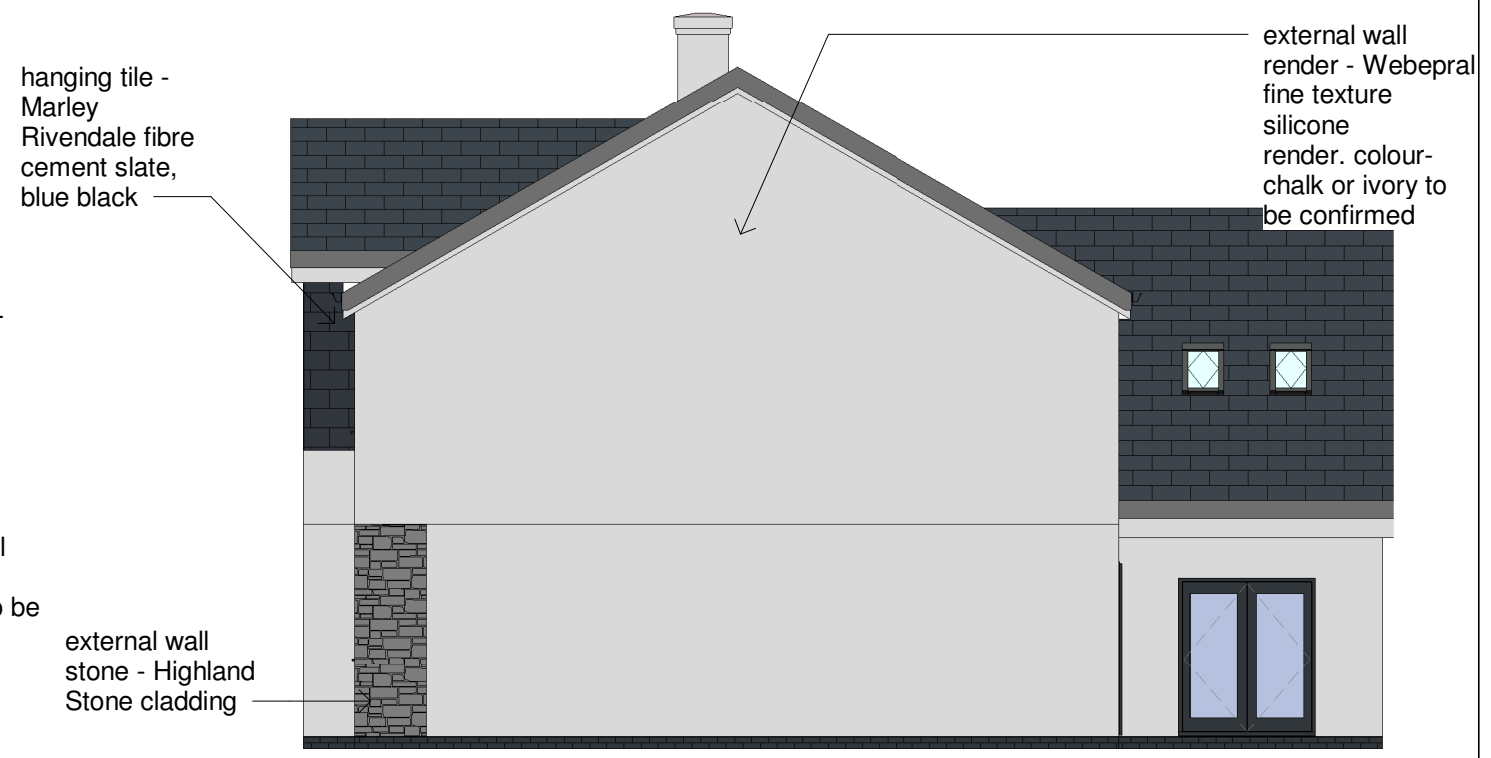

Right Elevation

	No.	Description	Date	 www.ccs-solutions.co.uk				PROJECT		CLIENT			
								Single Dwelling		Mr Stephen Woodward			
				CODE	STATUS	SUITABILITY DESCRIPTION	PURPOSE OF ISSUE	SHEET	Proposed Materials	Date	Project number	Scale (@ A3)	
										15/06/2021	17052021	1 : 100	
										Drawn by	DRWAING NUMBER		REV
										CCS	A304		B
										Checked by			
										CCS			