


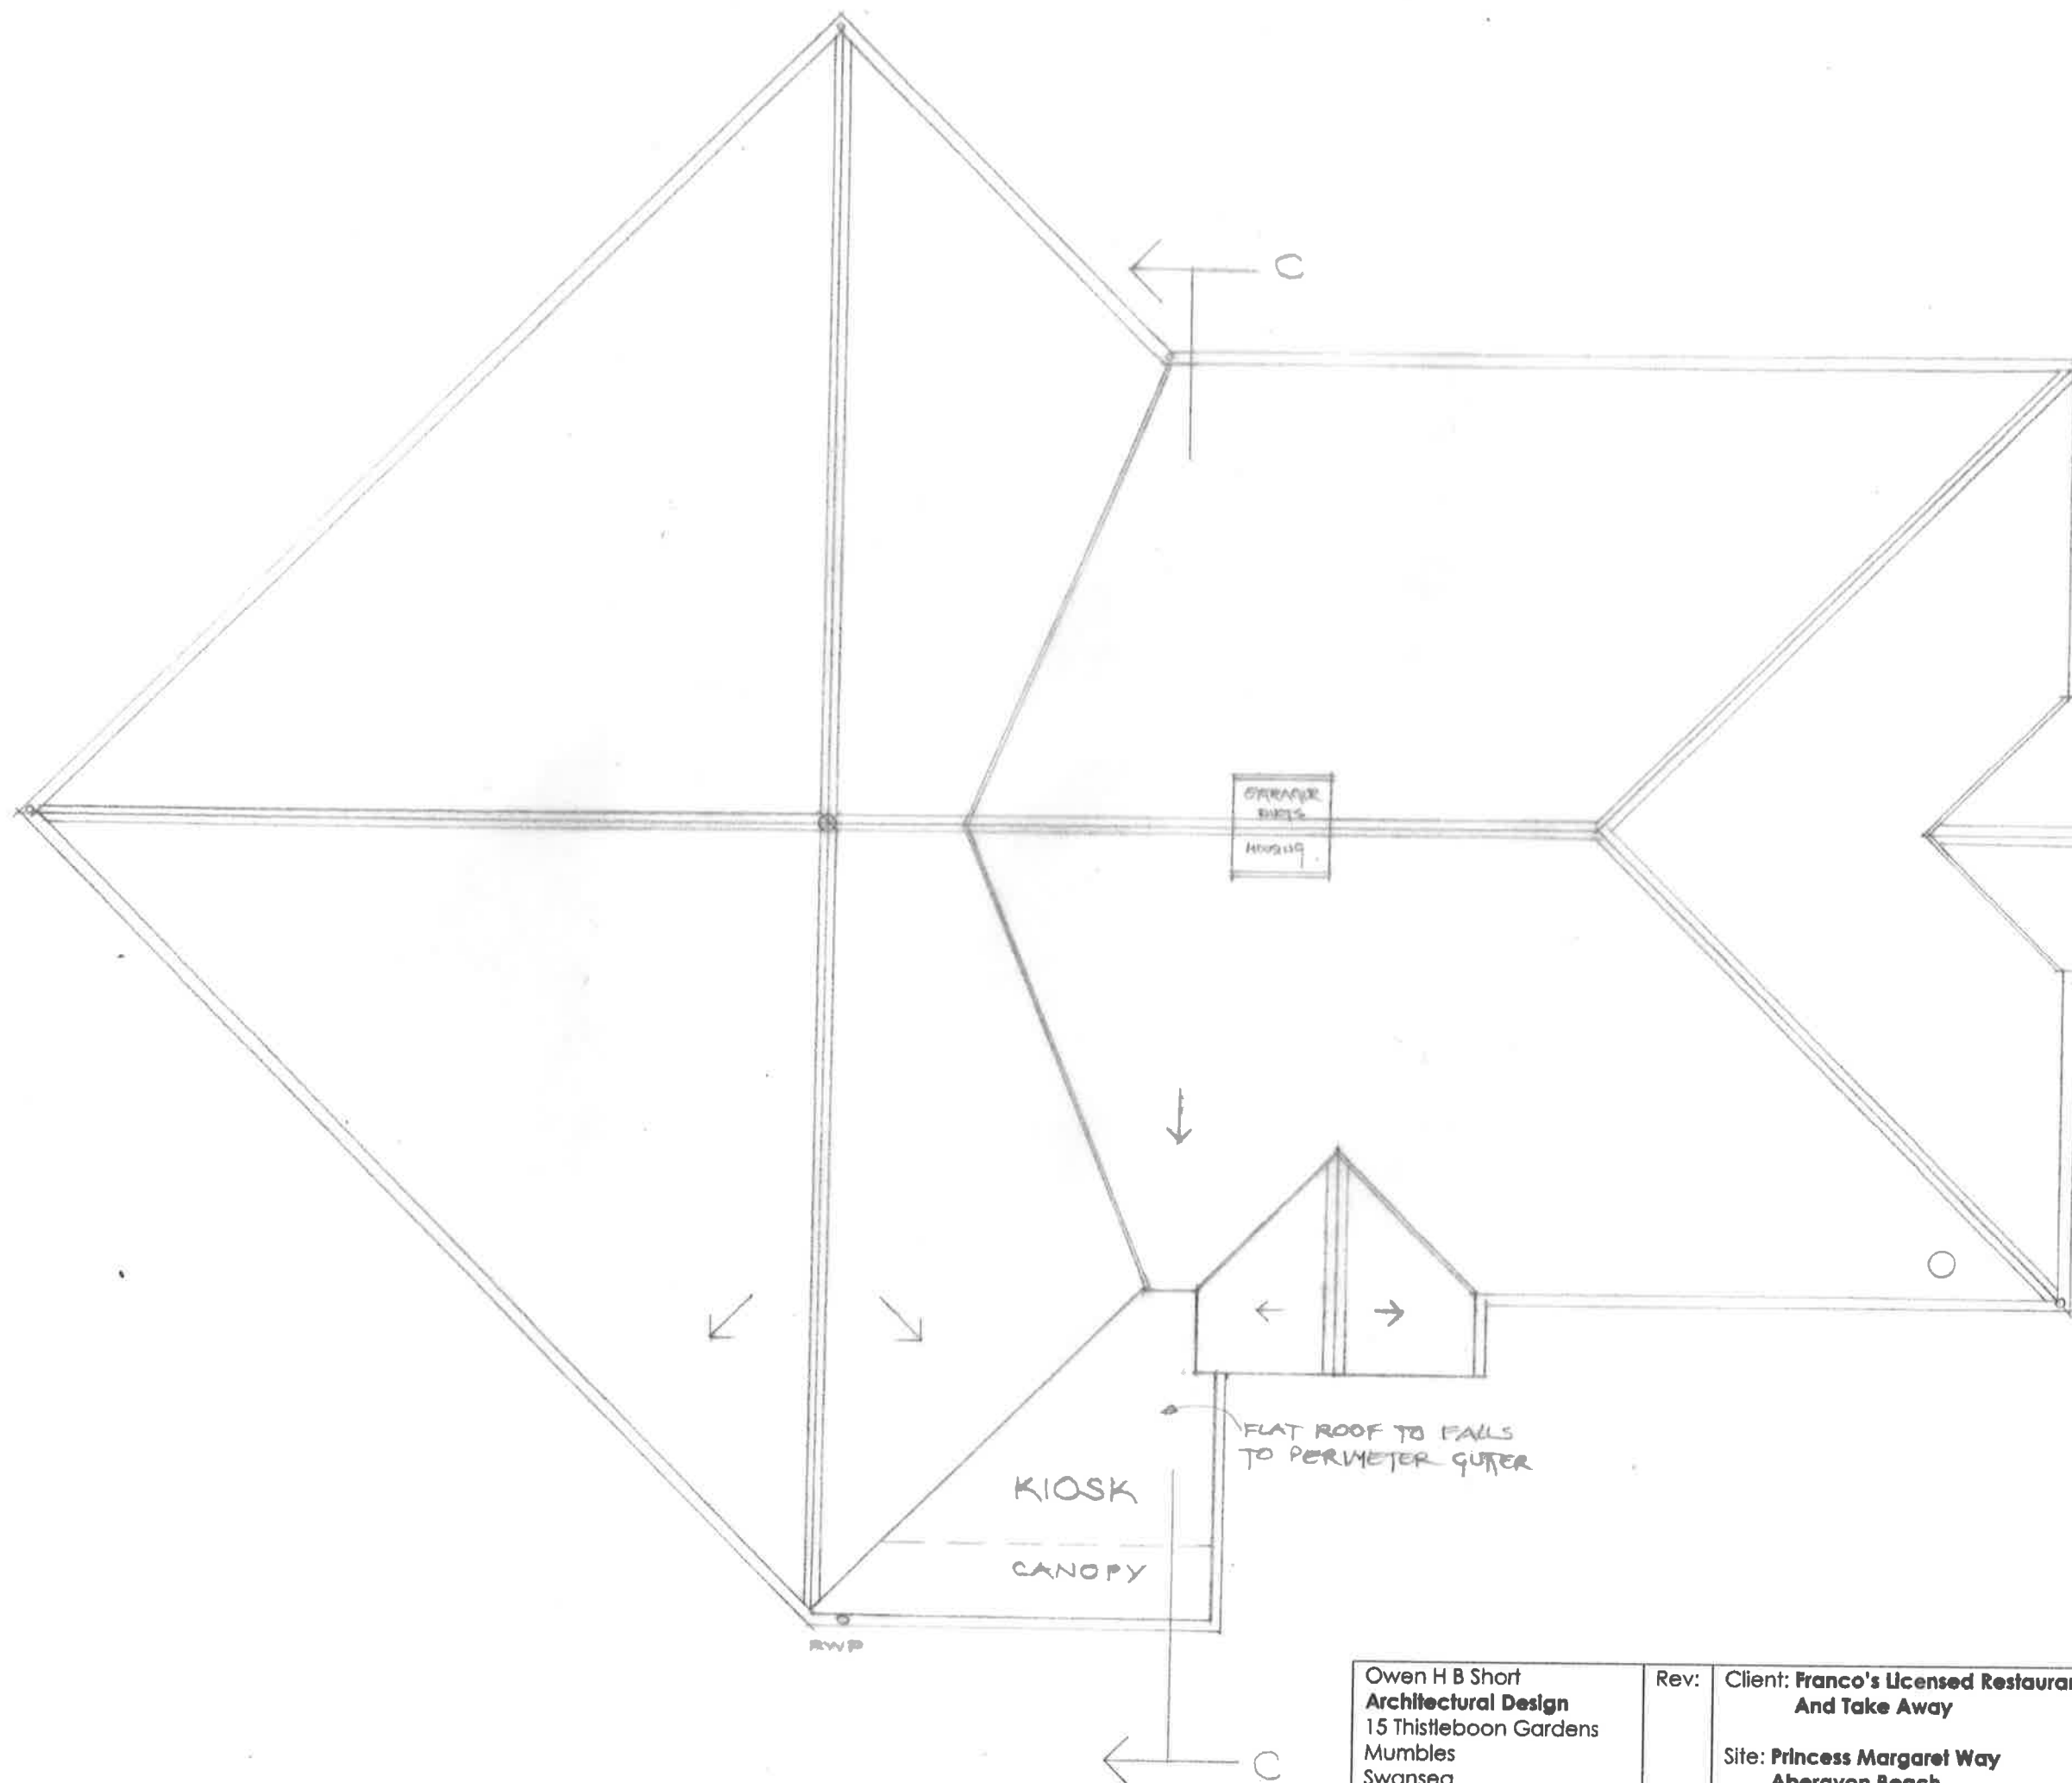

Owen H B Short
Architectural Design
 15 Thistleboon Gardens
 Mumbles
 Swansea
 SA3 4HH
 07 88 44 3 88 12
 owenhb46 @ gmail.com

Rev:

Client: **Franco's Licensed Restaurant
 And Take Away**

Site: **Princess Margaret Way
 Aberavon Beach**

Project: **Side extension as servery
 kiosk for takeaway ice cream sales**

Drawing title:

**AS
 PROPOSED
 ROOF PLAN**

Date: **December 2021**

Scale: **1 - 100 at A3**

Drawing ref:

275.FFR.KIO.15