
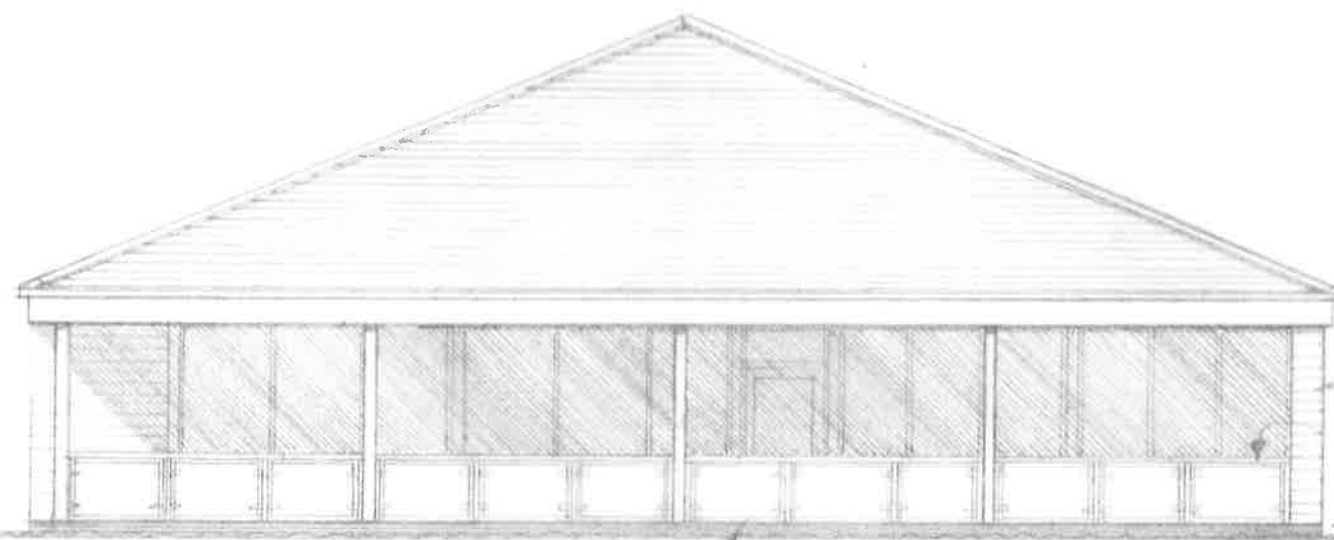


EXISTING HYPER ROOF AT 22.5°

EXISTING PICTURE WALL - EXISTING PARTS
TO MATCH, NEW PARTS - GABLE FEATURE

KIOSK CANNOTARY NEW
TO REPLICATE FACED
+ GUTTER DETAILS AS
EXISTING BUILDING


KIOSK ELEVATIONS TO
BE COLOUR REFERRED
TO MATCH EXISTING
BUILDING

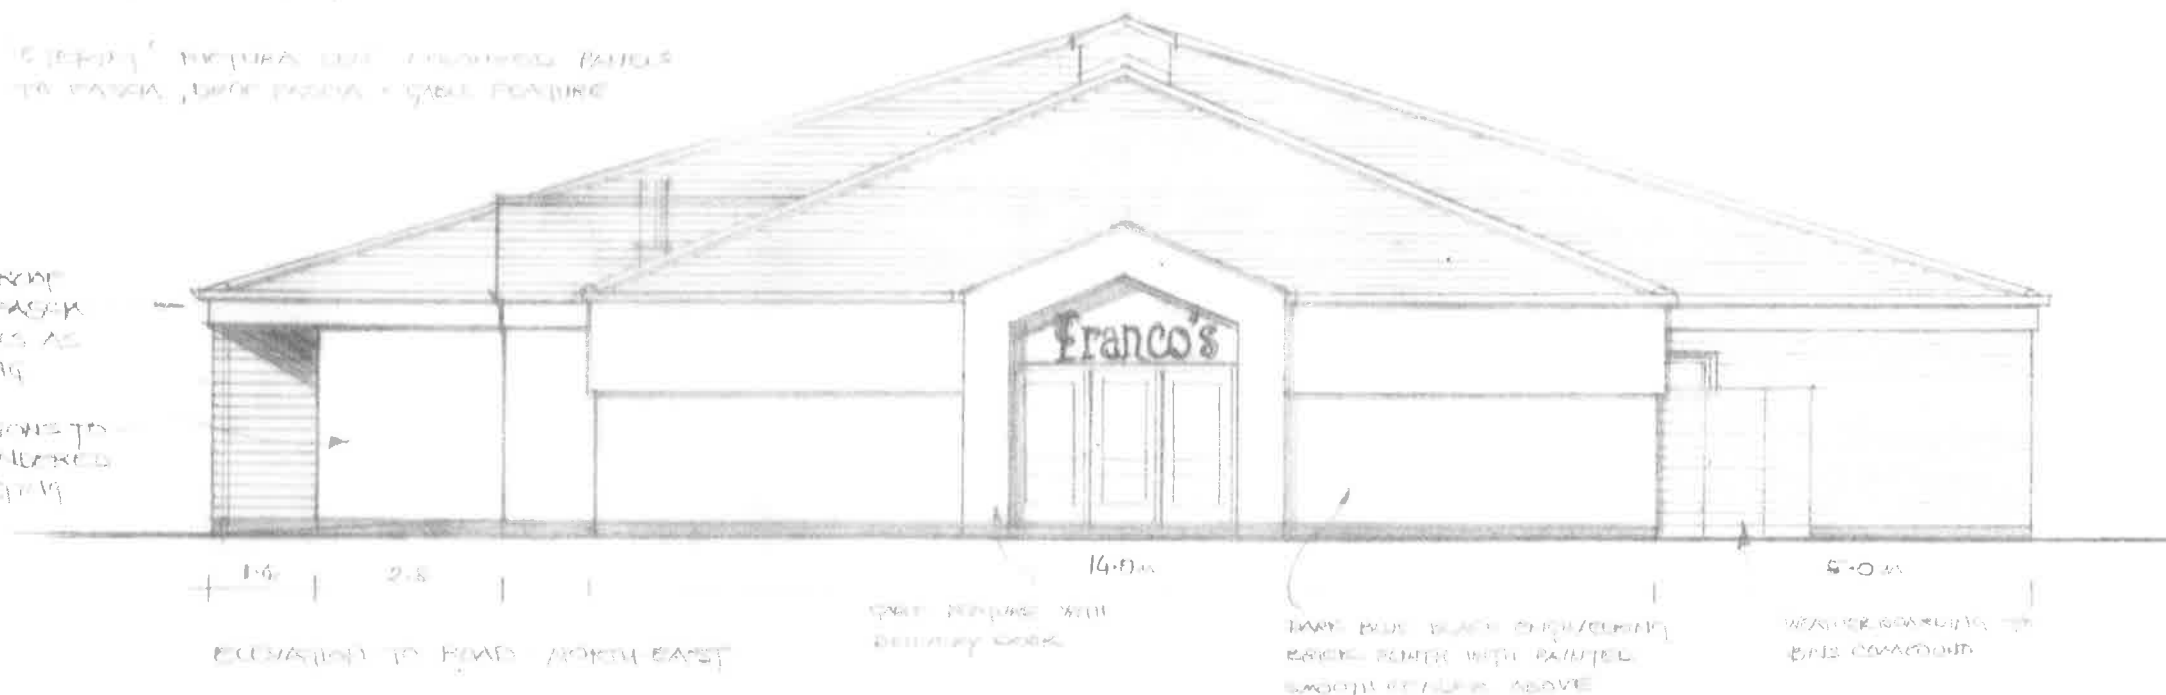

SOUTH ELEVATION TO PROMENADE

BALUSTRADE TO VERTICAL
TIMBER POSTS + RAIL.
CYCLOC GLASS PANELS HELD ON BRIGGS
MOFFAT PATENT CLAMPS.

PICTURE
WEATHERBOARDS,
ALSO BELOW
GLAZING
RAIL

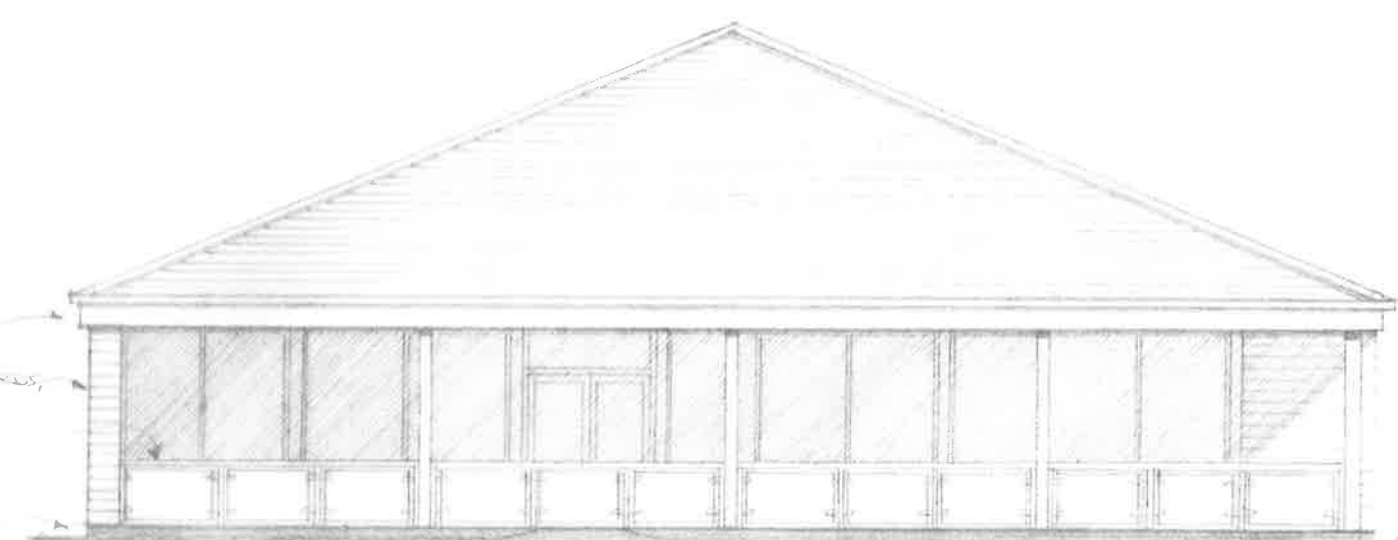

WEST ELEVATION TO PROMENADE

WINDOWS + DOORS
COLOUR-COATED ALUMINIUM
SYSTEM.

Owen H B Short
Architectural Design
15 Thistleboon Gardens
Mumbles
Swansea
SA3 4HH
07 88 44 3 88 12
owenhb46@gmail.com

Rev: Client: **Franco's Licensed Restaurant
And Take Away**
Site: **Princess Margaret Way
Aberavon Beach**
Project: **Side extension as servery
kiosk for takeaway ice cream sales**

Drawing title:
**AS
PROPOSED
ELEVATIONS 1**

Date: **December 2021**
Scale: **1 - 100 at A3**
Drawing ref:
275.FFR.KIO.12