


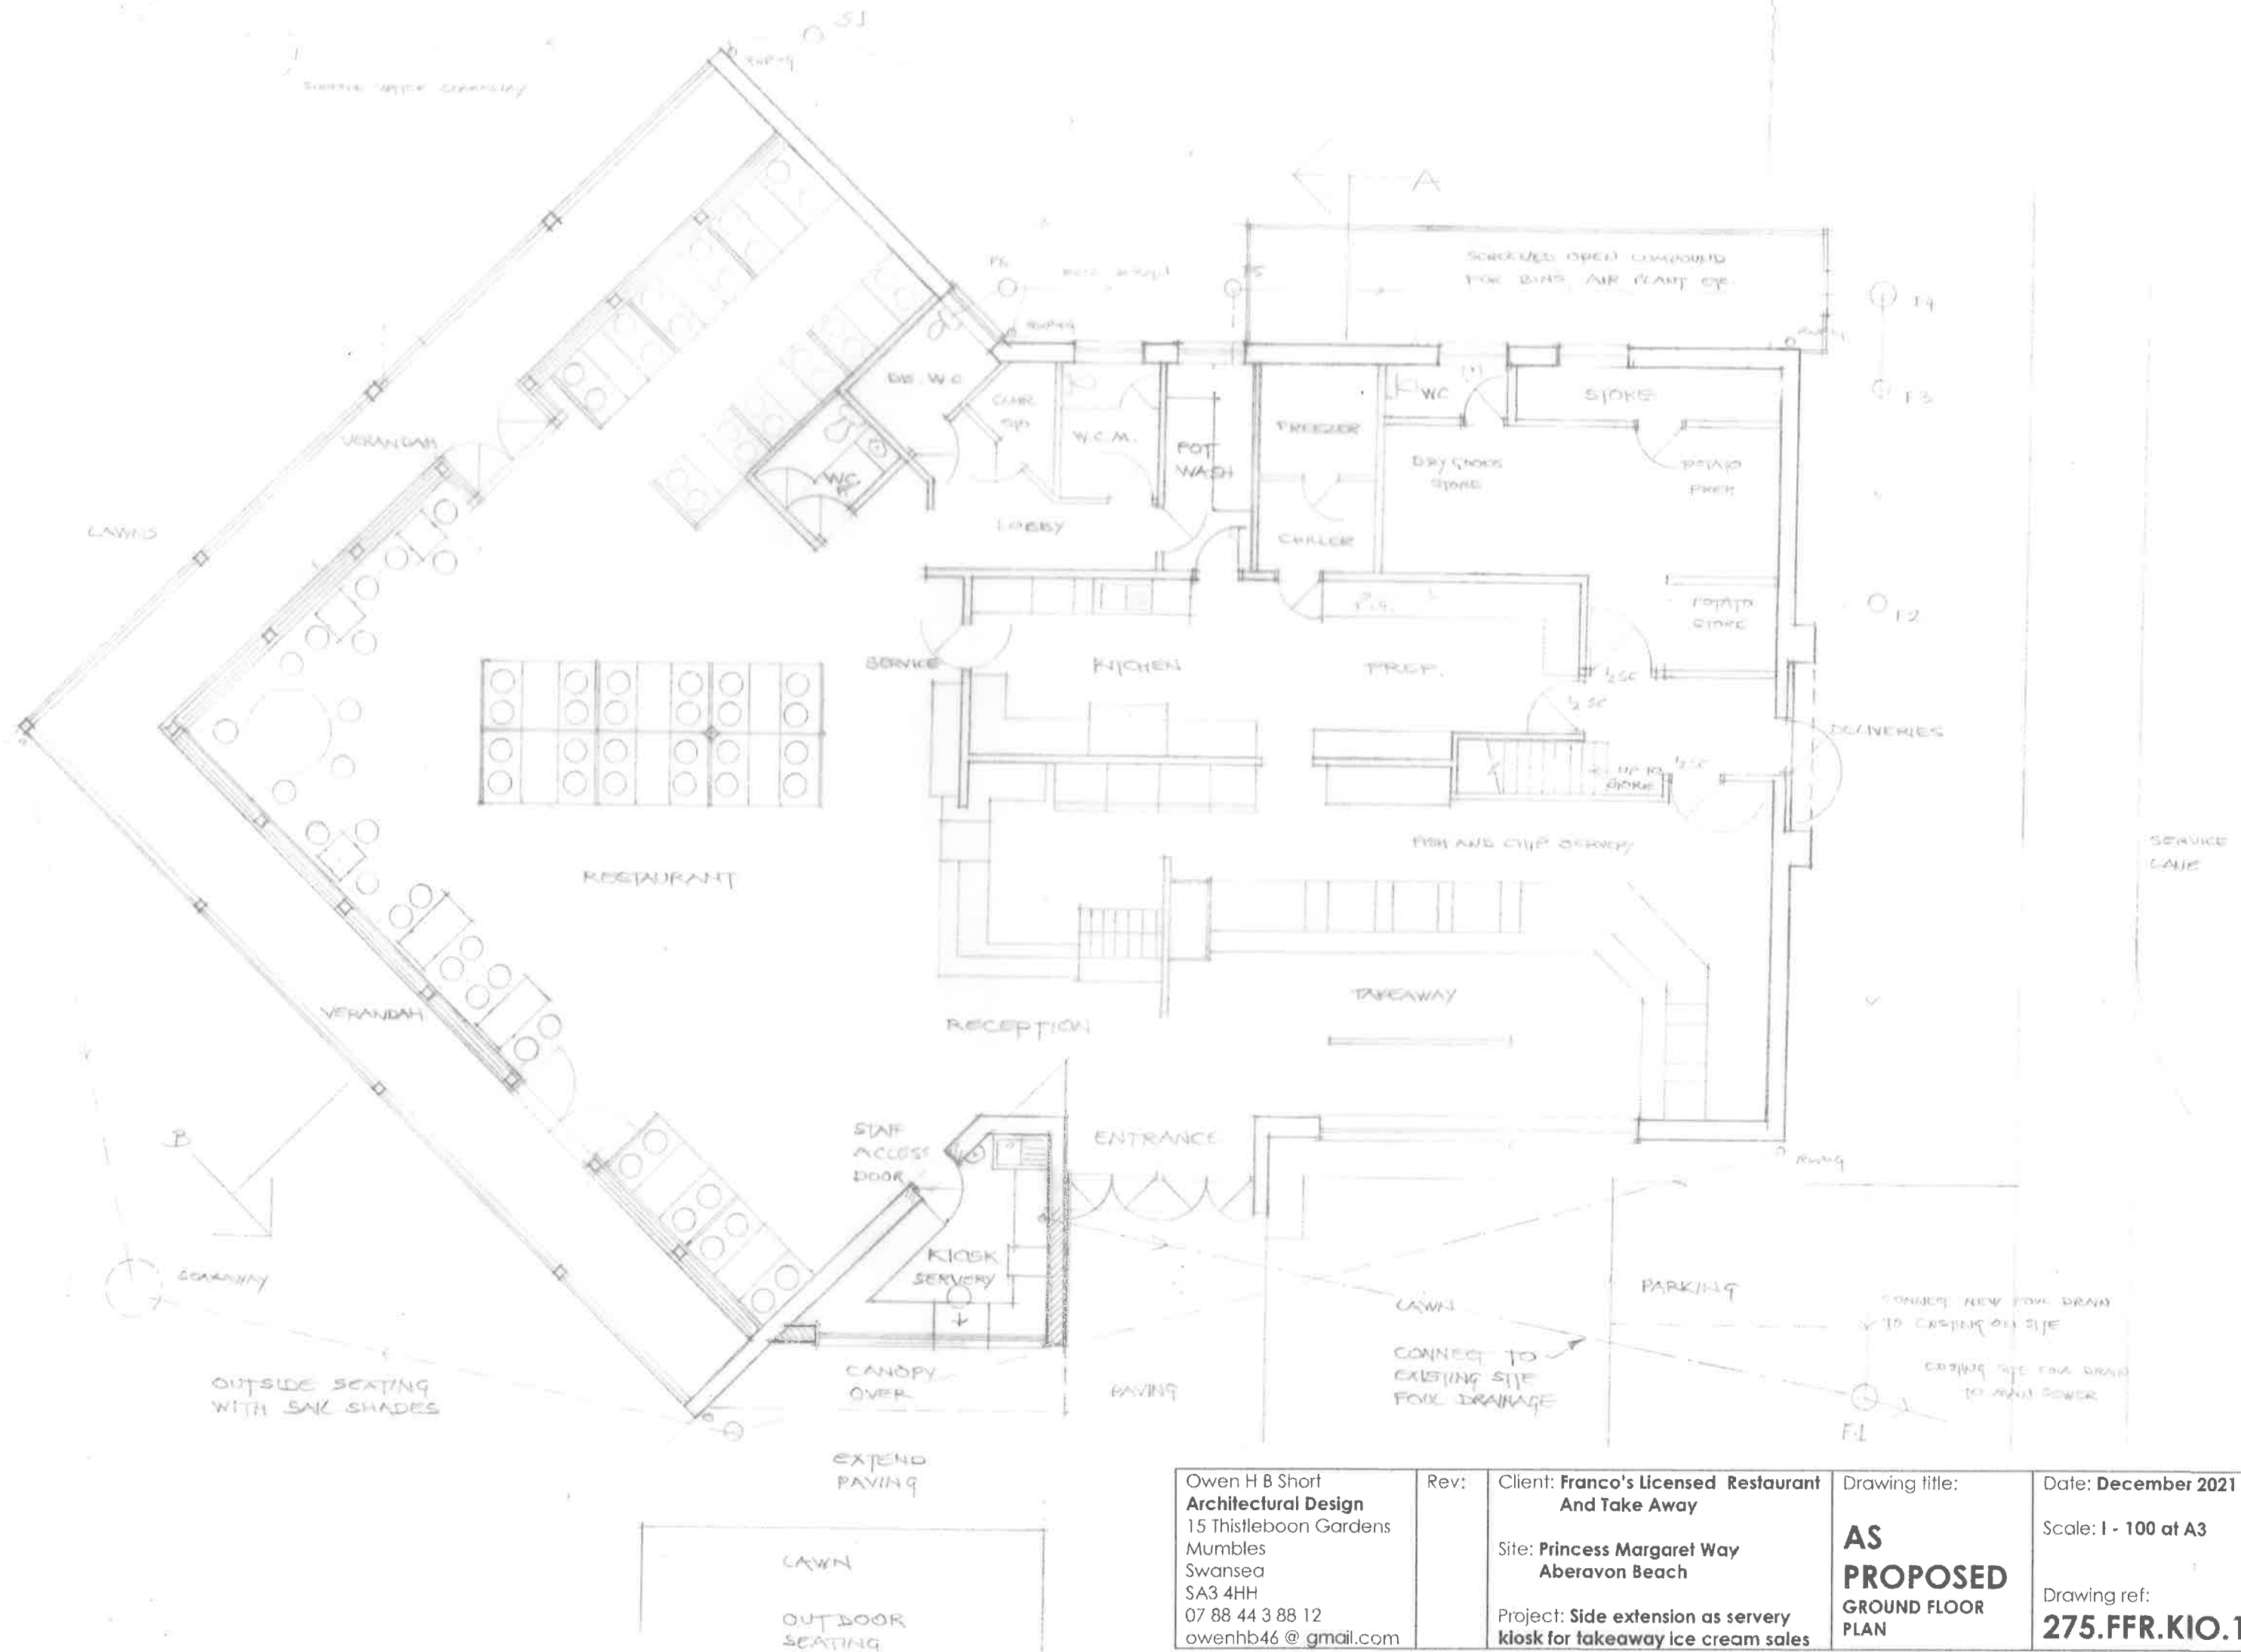

Owen H B Short Architectural Design 15 Thistleboon Gardens Mumbles Swansea SA3 4HH 07 88 44 3 88 12 owenhb46@gmail.com	Rev:	Client: Franco's Licensed Restaurant And Take Away Site: Princess Margaret Way Aberavon Beach Project: Side extension as servery kiosk for takeaway ice cream sales	Drawing title: AS PROPOSED GROUND FLOOR PLAN	Date: December 2021 Scale: 1 - 100 at A3 Drawing ref: 275.FFR.KIO.11
---	-------------	---	---	---