


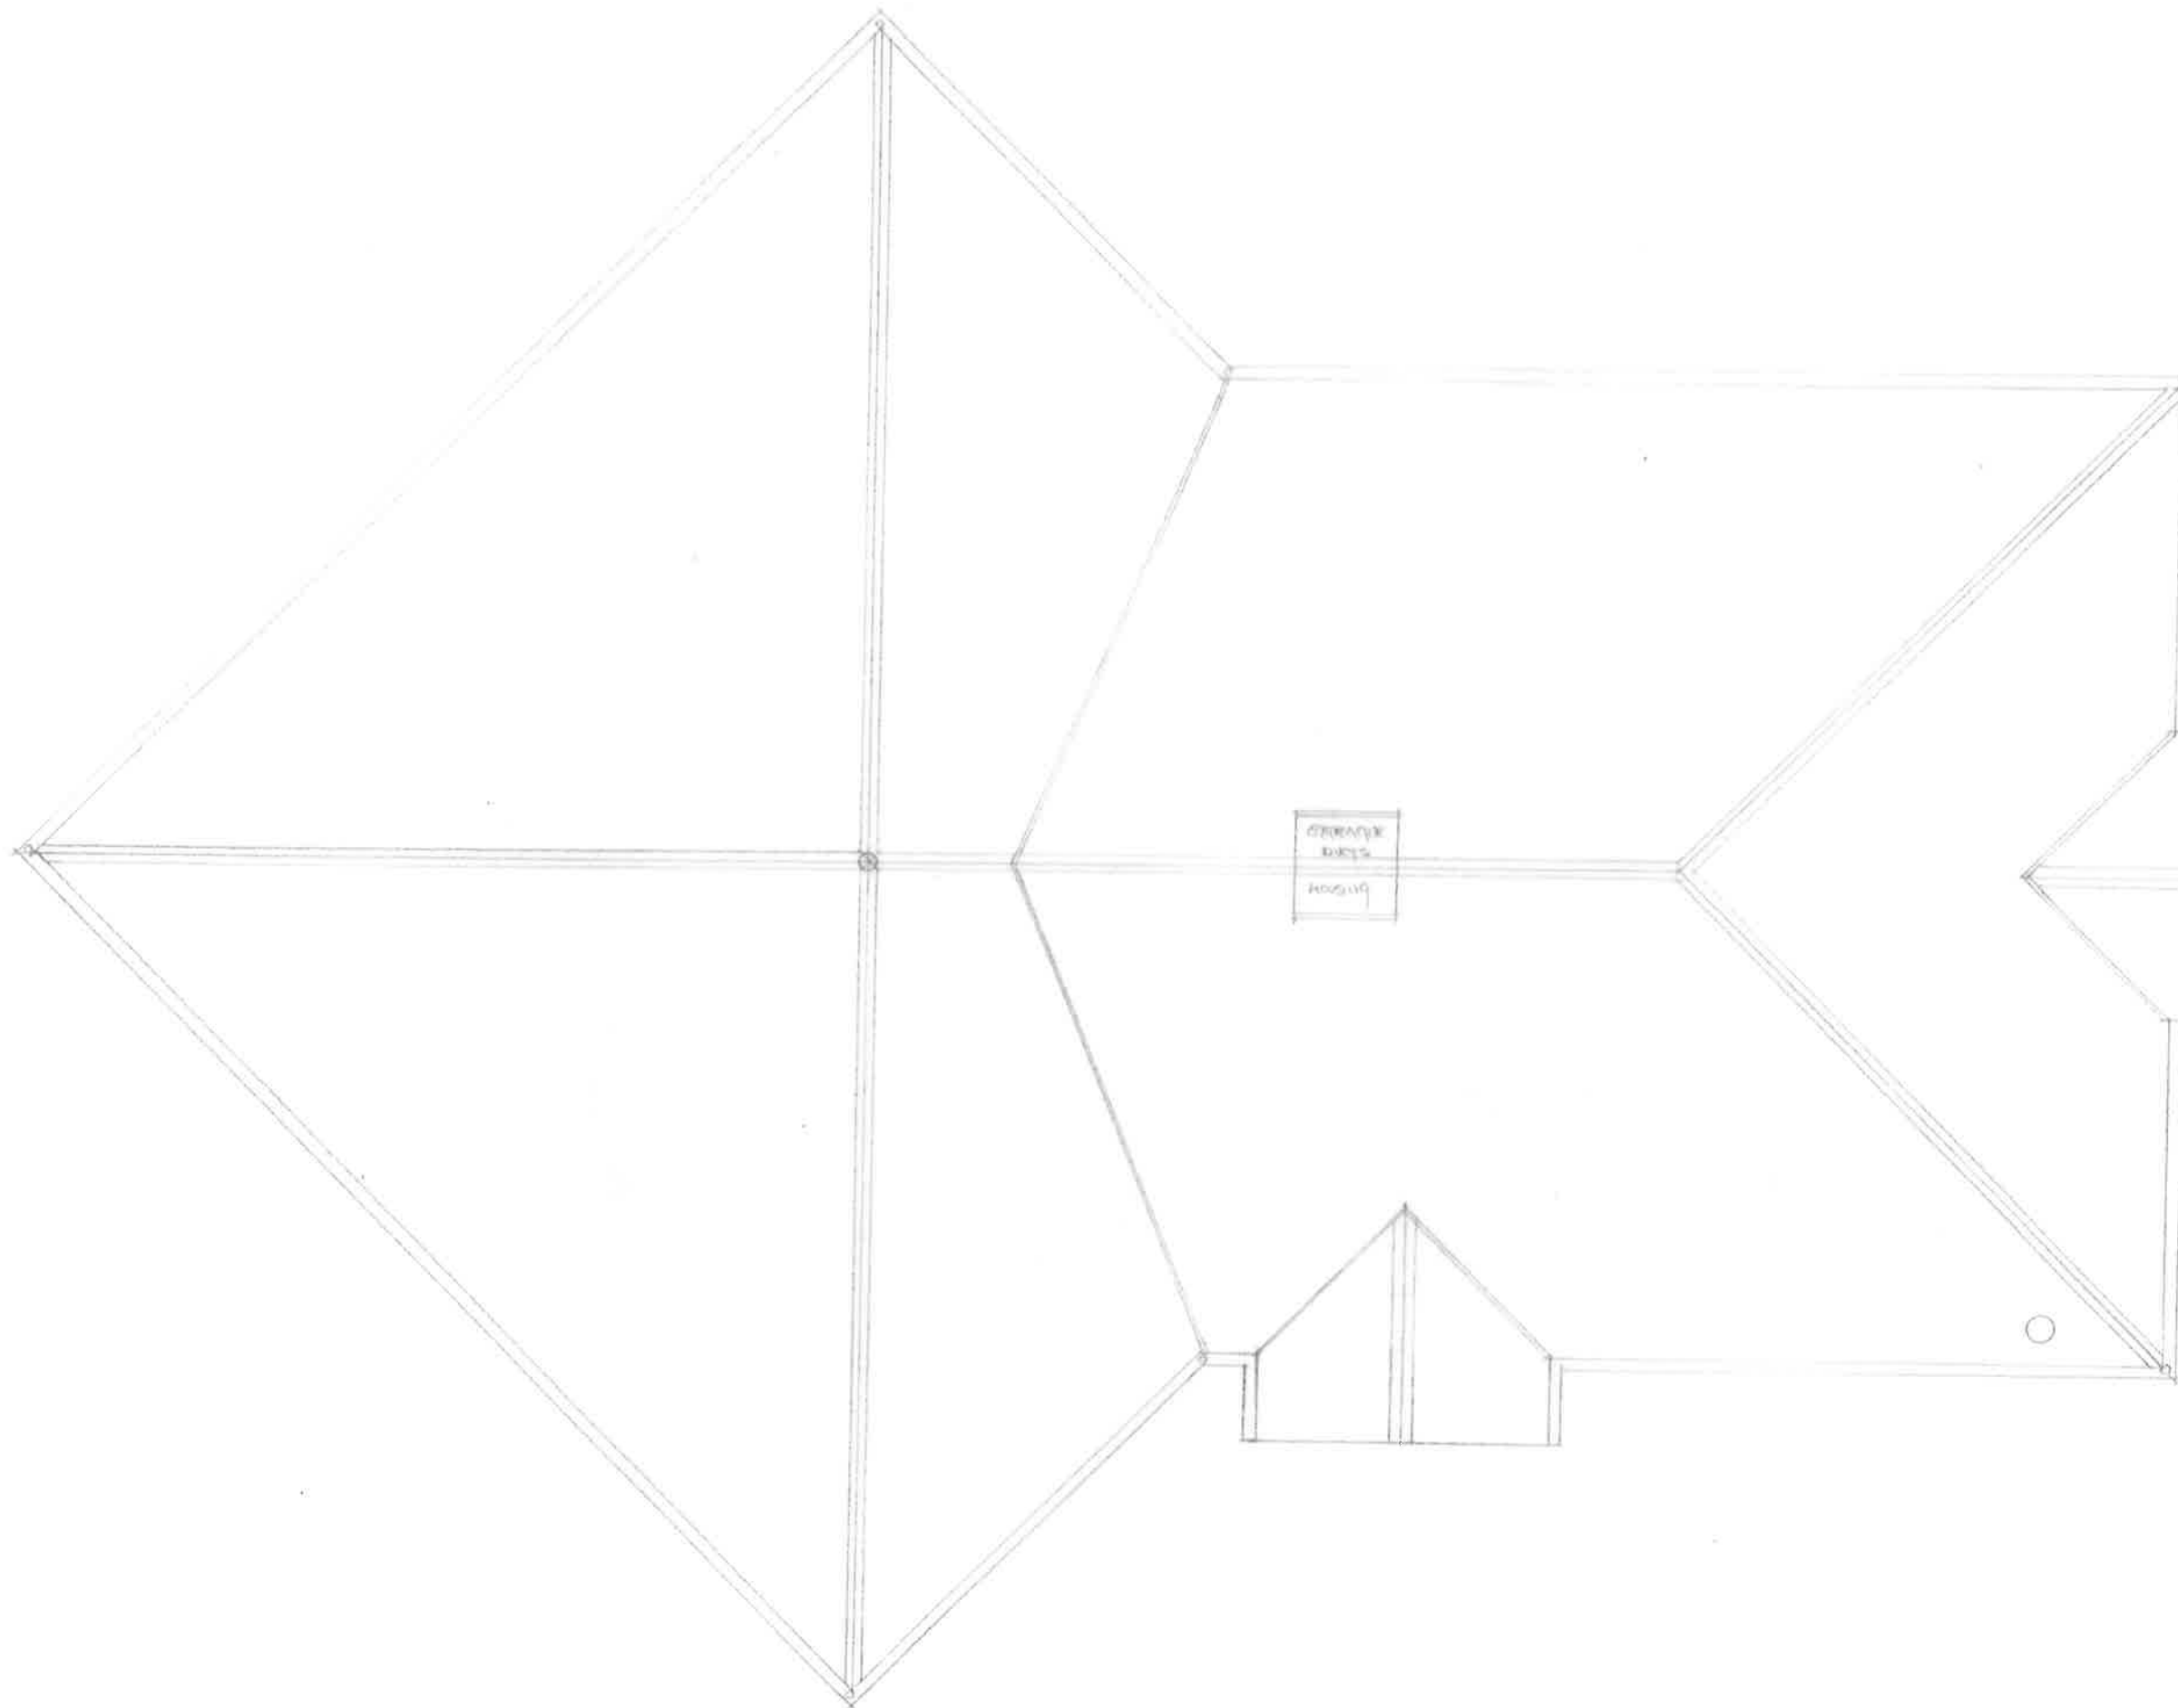

|   |   |                                                                      |   |
|---|---|----------------------------------------------------------------------|---|
| <p>Owen H B Short<br/> <b>Architectural Design</b><br/>         15 Thistleboon Gardens<br/>         Mumbles<br/>         Swansea<br/>         SA3 4HH<br/>         07 88 44 3 88 12<br/>         owenhb46 @ gmail.com</p> | <p>Rev: Client: <b>Franco's Licensed Restaurant<br/>         And Take Away</b><br/>         Site: <b>Princess Margaret Way<br/>         Aberavon Beach</b><br/>         Project: <b>Side extension as servery<br/>         kiosk for takeaway ice cream sales</b></p> | <p>Drawing title:<br/> <b>AS EXISTING<br/>         ROOF PLAN</b></p> | <p>Date: <b>December 2021</b><br/>         Scale: <b>1 - 100 at A3</b><br/>         Drawing ref:<br/> <b>275.FFR.KIO.05</b></p> |
|---|---|----------------------------------------------------------------------|---|