
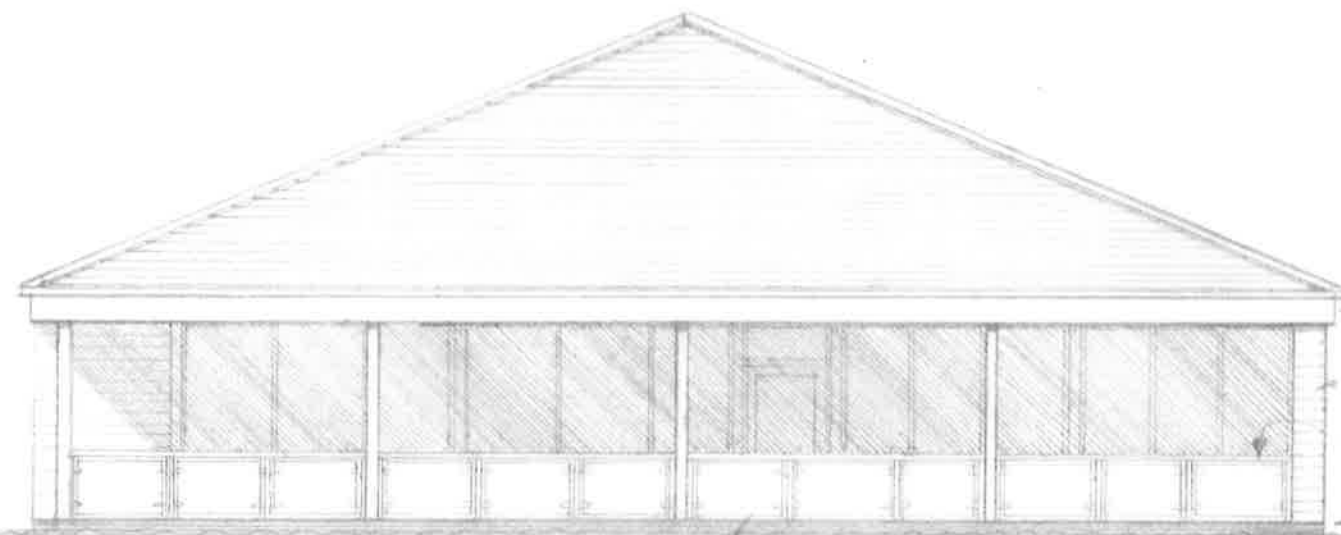


EXIST. BUILDING ROOF N. 22.5°

'STEROID' NATURAL OIL COLOURED PAINTS
TO FACIA, DROPPING FACIA + GABLE FEATURE


CANOPY ROOF LIKE AS MAIN ROOF

'STEROID' OIL COLOURED PAINTS
TO FACIA, DROPPING FACIA + GABLE FEATURE

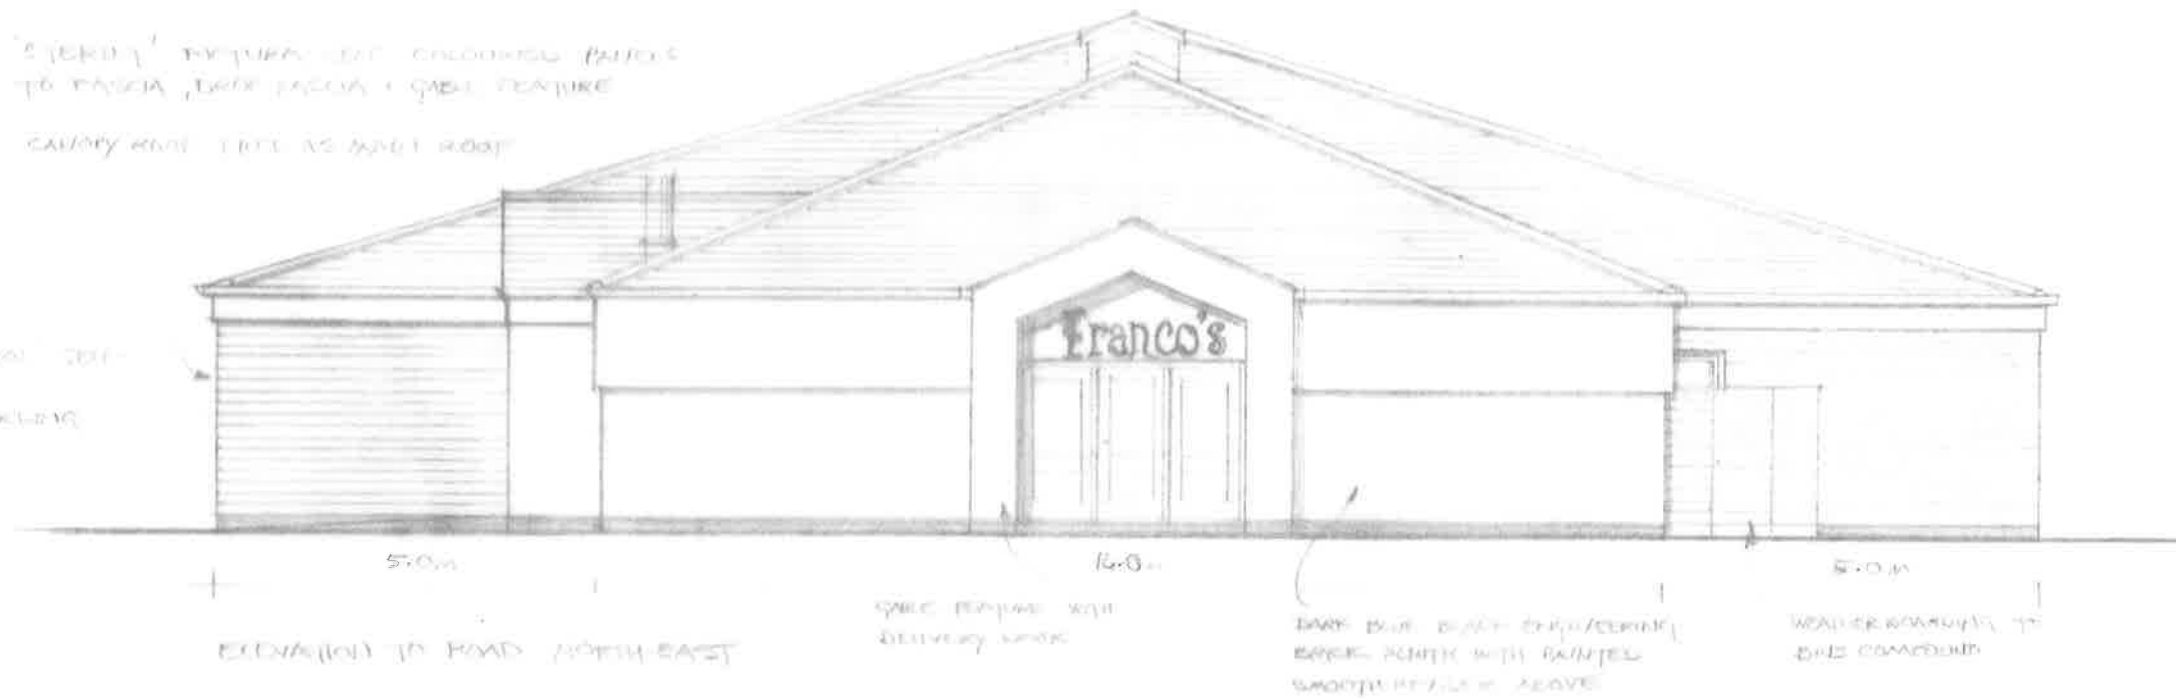

SOUTH ELEVATION TO PROMENADE

BALUSTRADE TO VERANDA
TIMBER POSTS + RAIL
STAINED GLASS PANELS HELD ON BRASS
METAL RAILPOST CLAMPS.

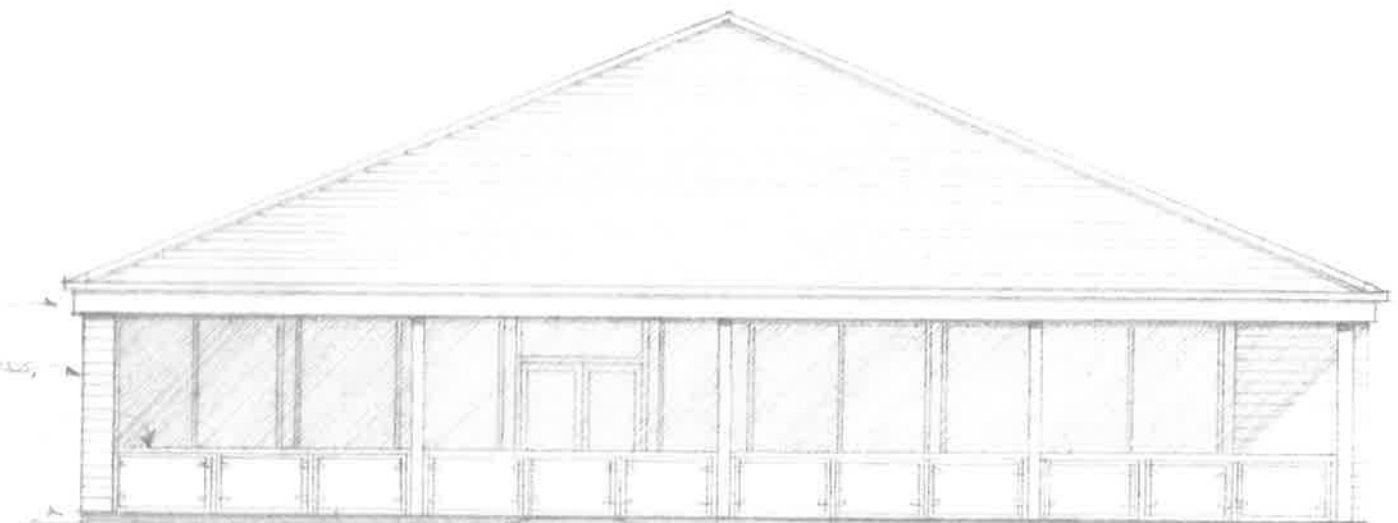

WEST ELEVATION TO PROMENADE

WINDOWS + DOORS
CHOUX COATED ALUMINIUM
SYSTEM.

Owen H B Short
Architectural Design
15 Thistleboon Gardens
Mumbles
Swansea
SA3 4HH
07 88 44 3 88 12
owenhb46 @ gmail.com

Rev: Client: Franco's Licensed Restaurant
And Take Away
Site: Princess Margaret Way
Aberavon Beach
Project: Side extension as servery
kiosk for takeaway ice cream sales

Drawing title:
**AS EXISTING
ELEVATIONS 1**

Date: December 2021
Scale: 1 - 100 at A3
Drawing ref:
275.FFR.KIO.02