


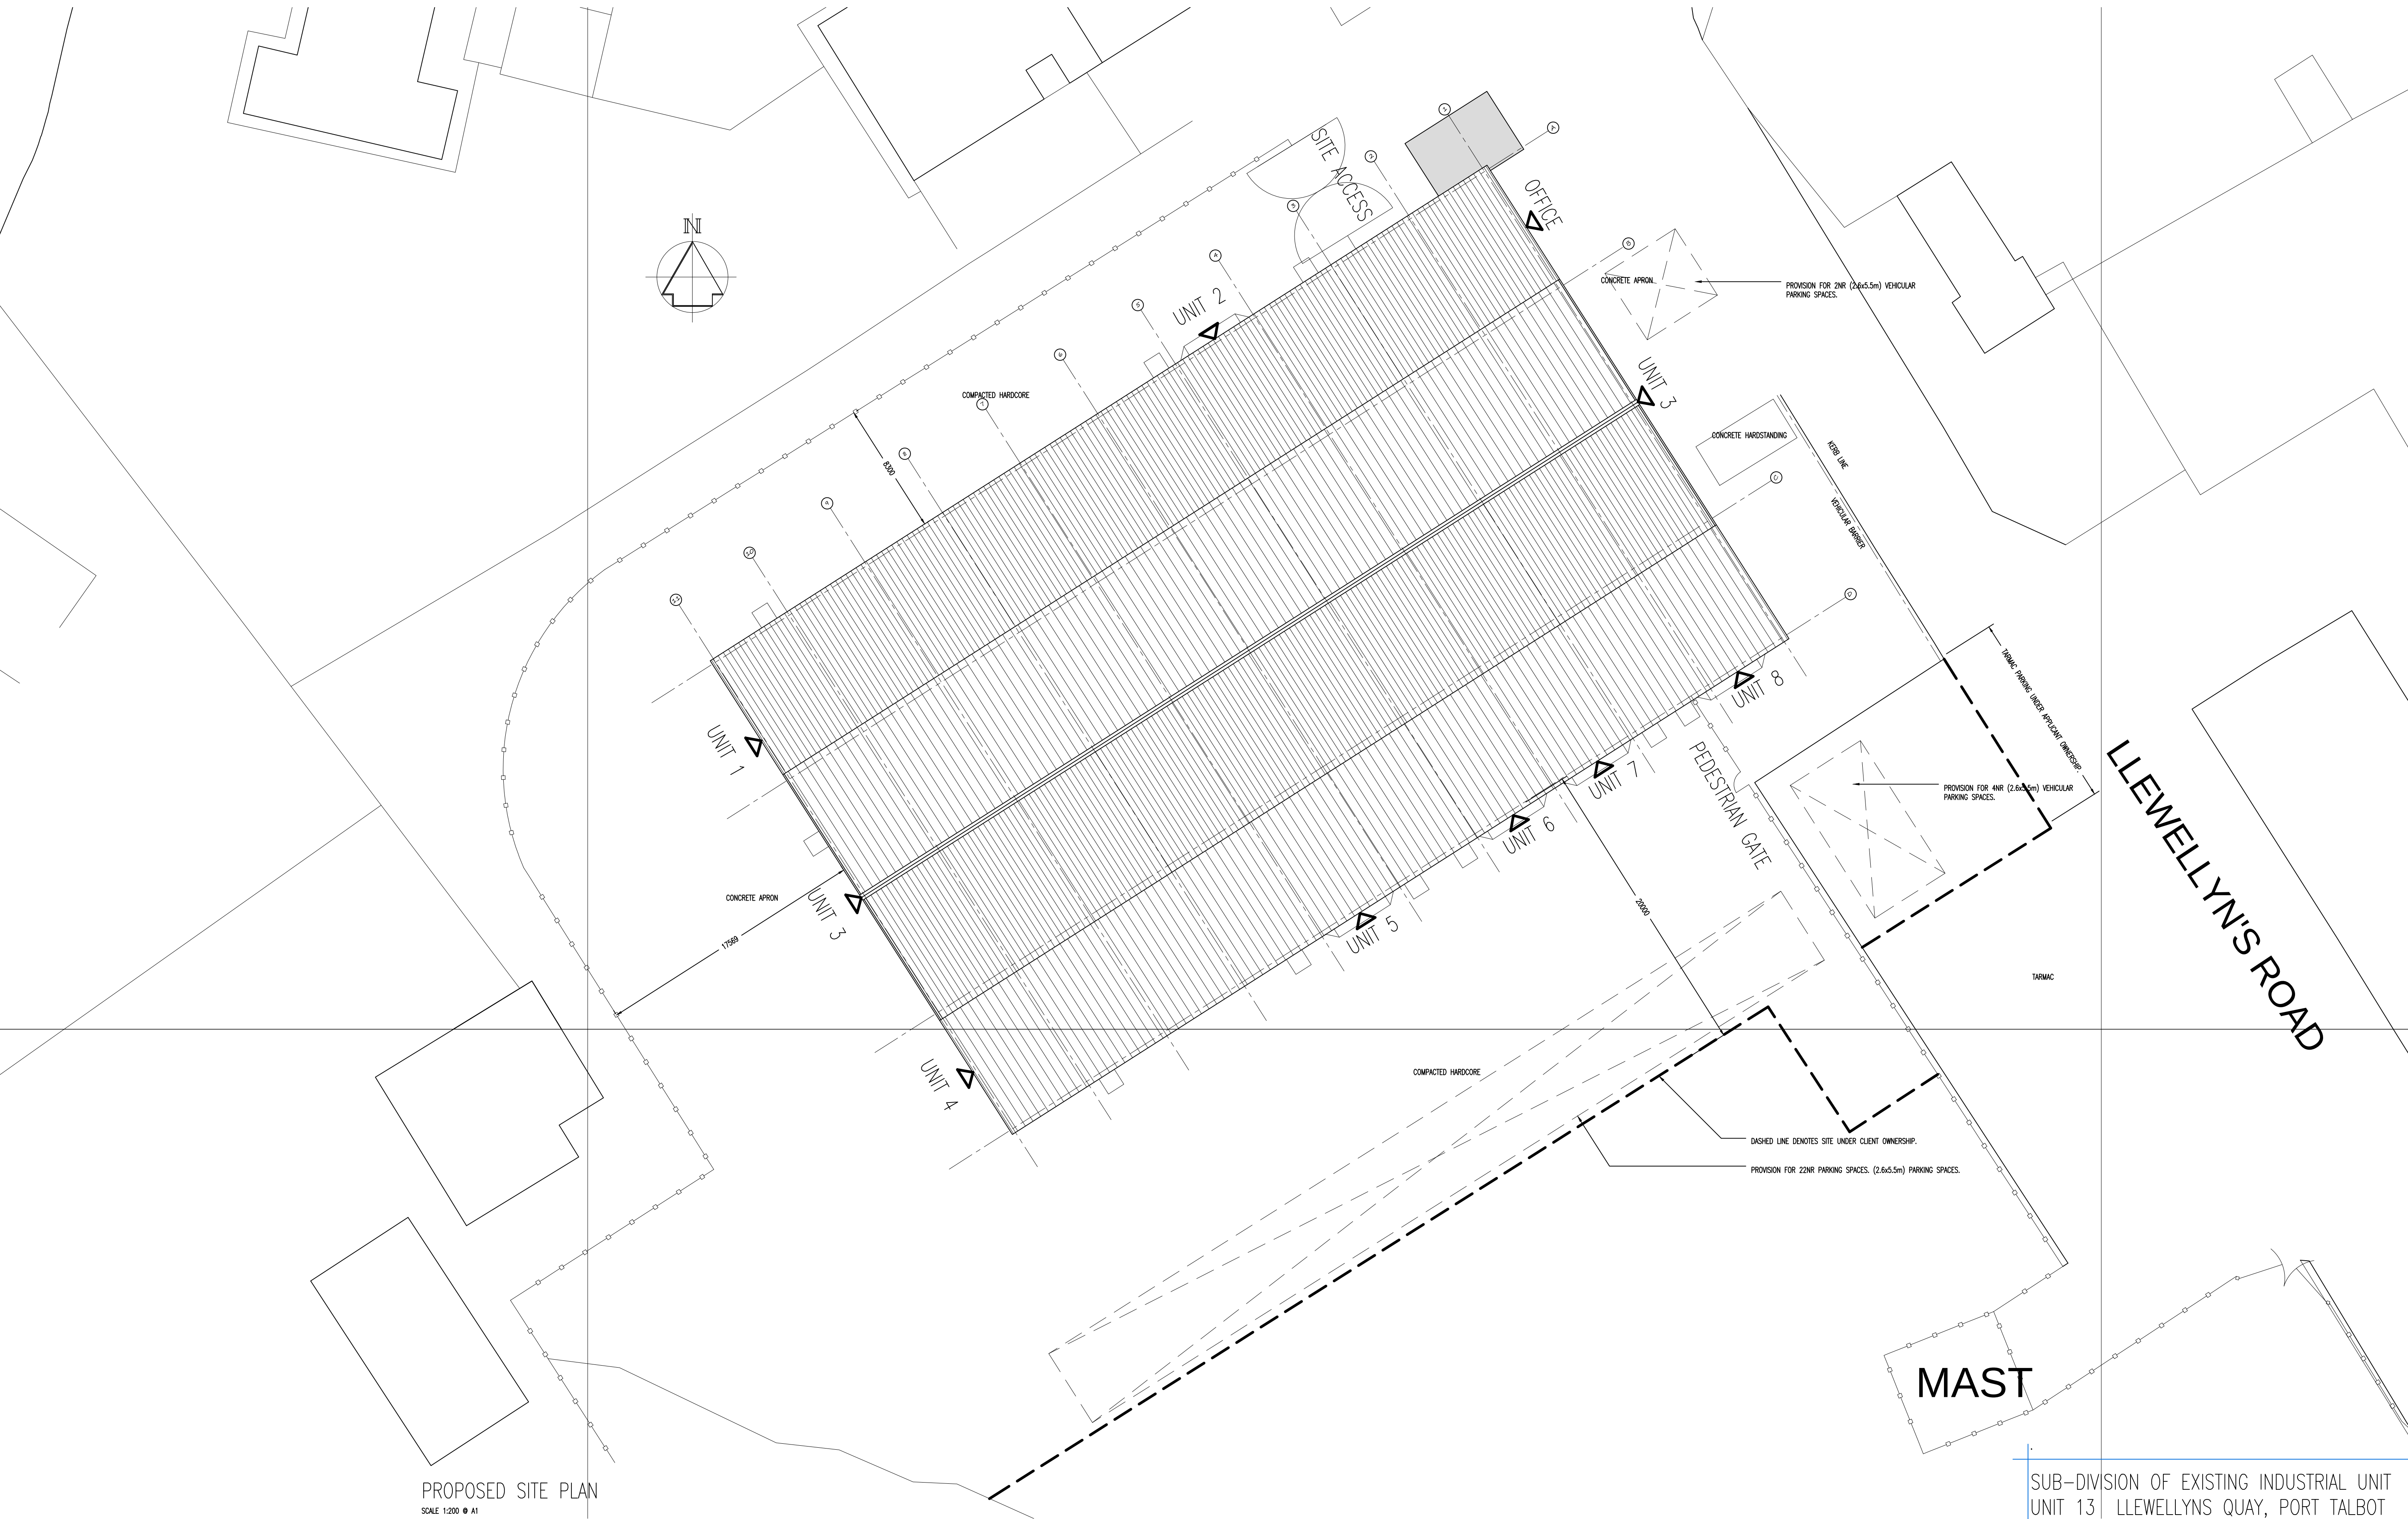

PROPOSED SITE PLAN
SCALE 1:200 @ A1

SUB-DIVISION OF EXISTING INDUSTRIAL UNIT
UNIT 13 LLEWELLYNS QUAY, PORT TALBOT
SA13 1RF.

PROPOSED SITE PLAN

APPLICANT: MR HATEM ELMAHY

DWG: A11

A1 SHEET