


PROPOSED PARKING PLAN

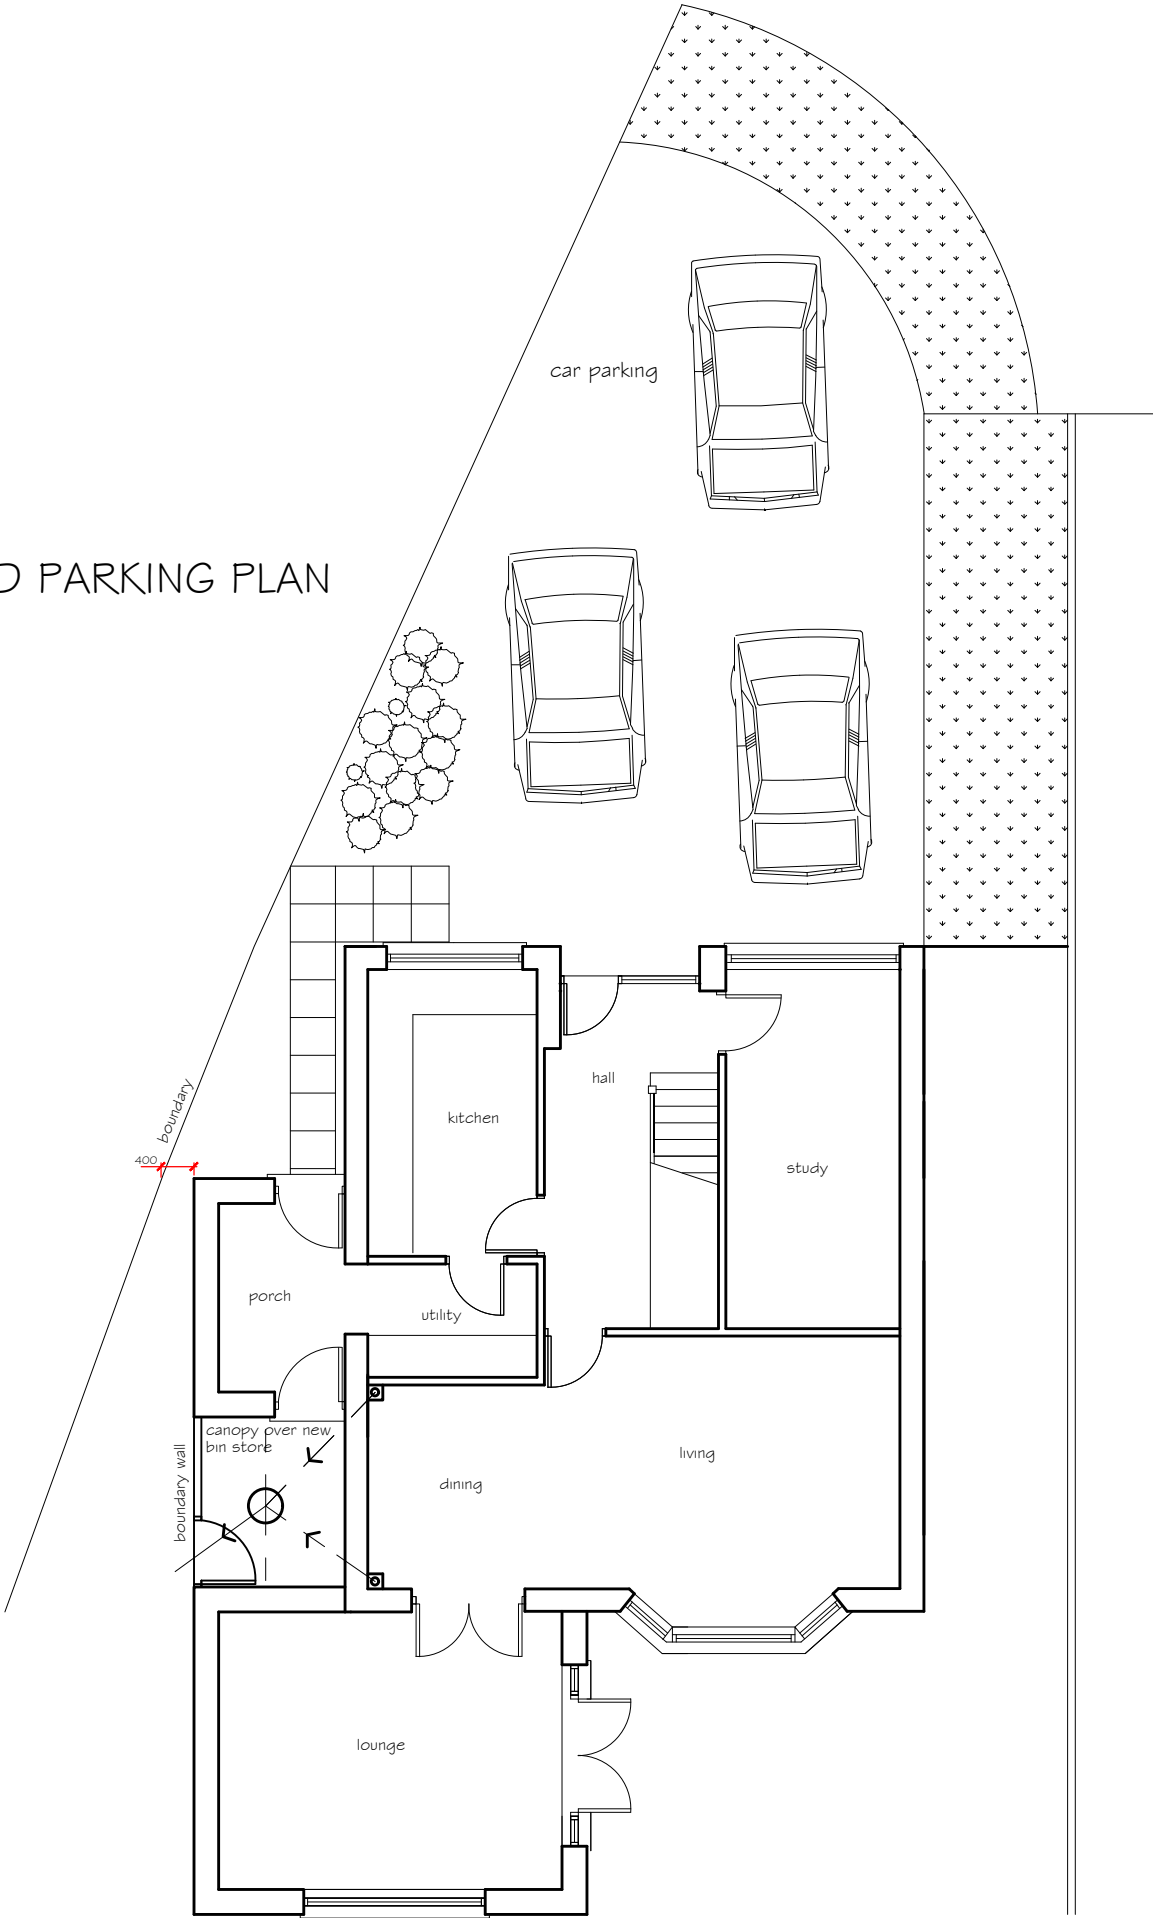

GENERAL NOTES

THE DESIGN AND CONSTRUCTION OF THE BUILDING WORKS
AND ALL SERVICES WILL BE CARRIED OUT TO SATISFY THE
REQUIREMENTS SET OUT IN LATEST STATUTORY BUILDING
REGULATIONS AND TO THE APPROVAL OF THE APPOINTED
BUILDING INSPECTOR

PETER JONES TALBOT DESIGN SERVICES mobile: 07817538014 email: jonespeter177@gmail.com	project title ground floor extensions 35 Ynys Y Gored Velindre, Port Talbot	drawing title proposed ground floor plan with car parking	date January 2022	scale 1:100
			drawing No 35YG - 04	