


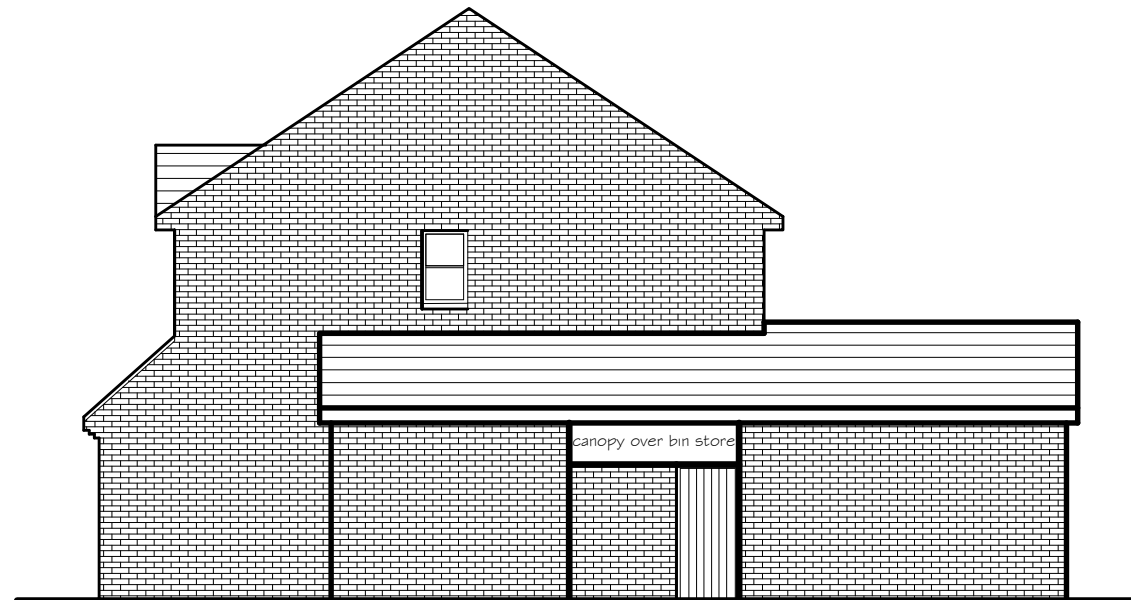

Proposed RHS Elevation




Proposed Rear Elevation



Proposed Front Elevation



Proposed LHS Elevation

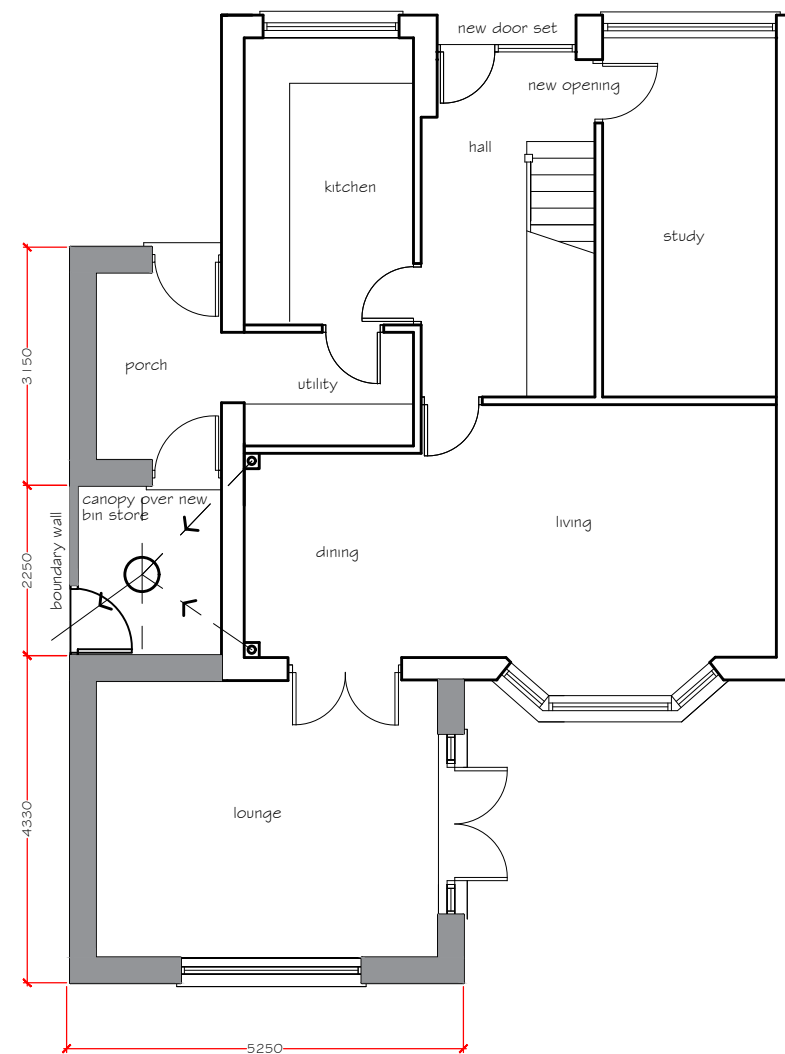

Proposed Floor Plan

Proposed Materials & Finishes - TO MATCH

Walls - facing brick with rendered panels

Windows & doors
double glazed white PVCu units.

Roof - tile to match

PVCu fascias, soffits and rw goods

GENERAL NOTES

THE DESIGN AND CONSTRUCTION OF THE BUILDING WORKS
AND ALL SERVICES WILL BE CARRIED OUT TO SATISFY THE
REQUIREMENTS SET OUT IN LATEST STATUTORY BUILDING
REGULATIONS AND TO THE APPROVAL OF THE APPOINTED
BUILDING INSPECTOR

PETER JONES
TALBOT DESIGN SERVICES
mobile: 07817538014
email: jonespeter177@gmail.com

project title
ground floor extensions
35 Ynys Y Gored
Velindre, Port Talbot

drawing title
proposed elevations
and floor plans

date November 2021 scale 1:100
drawing No 35YG - 02