

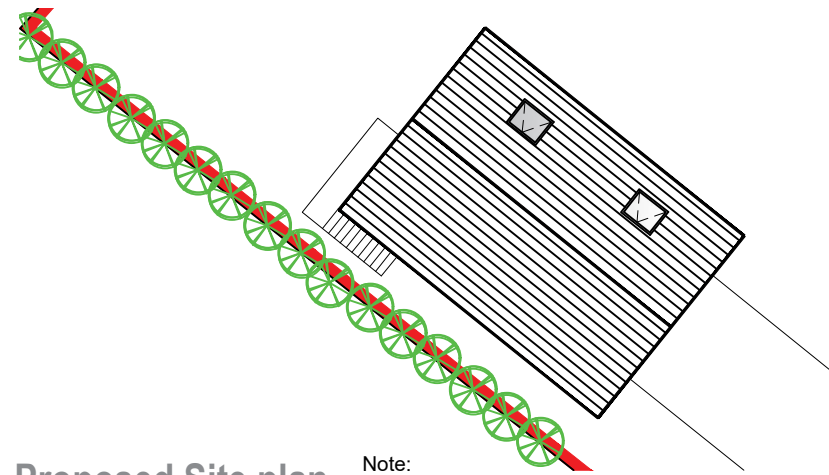
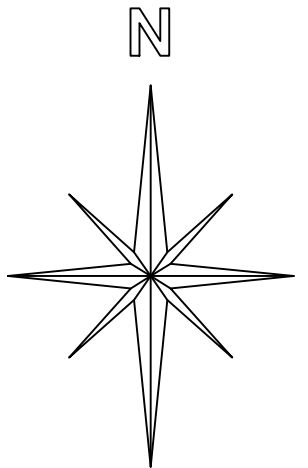


 

Proposed Site plan
Scale - 1:200


Note:
-Existing conifer hedgerow (*height circa 6.8m*) to remain in place as established screening.
-Driveway surface to remain as existing quarried stone to reduce any surface water.

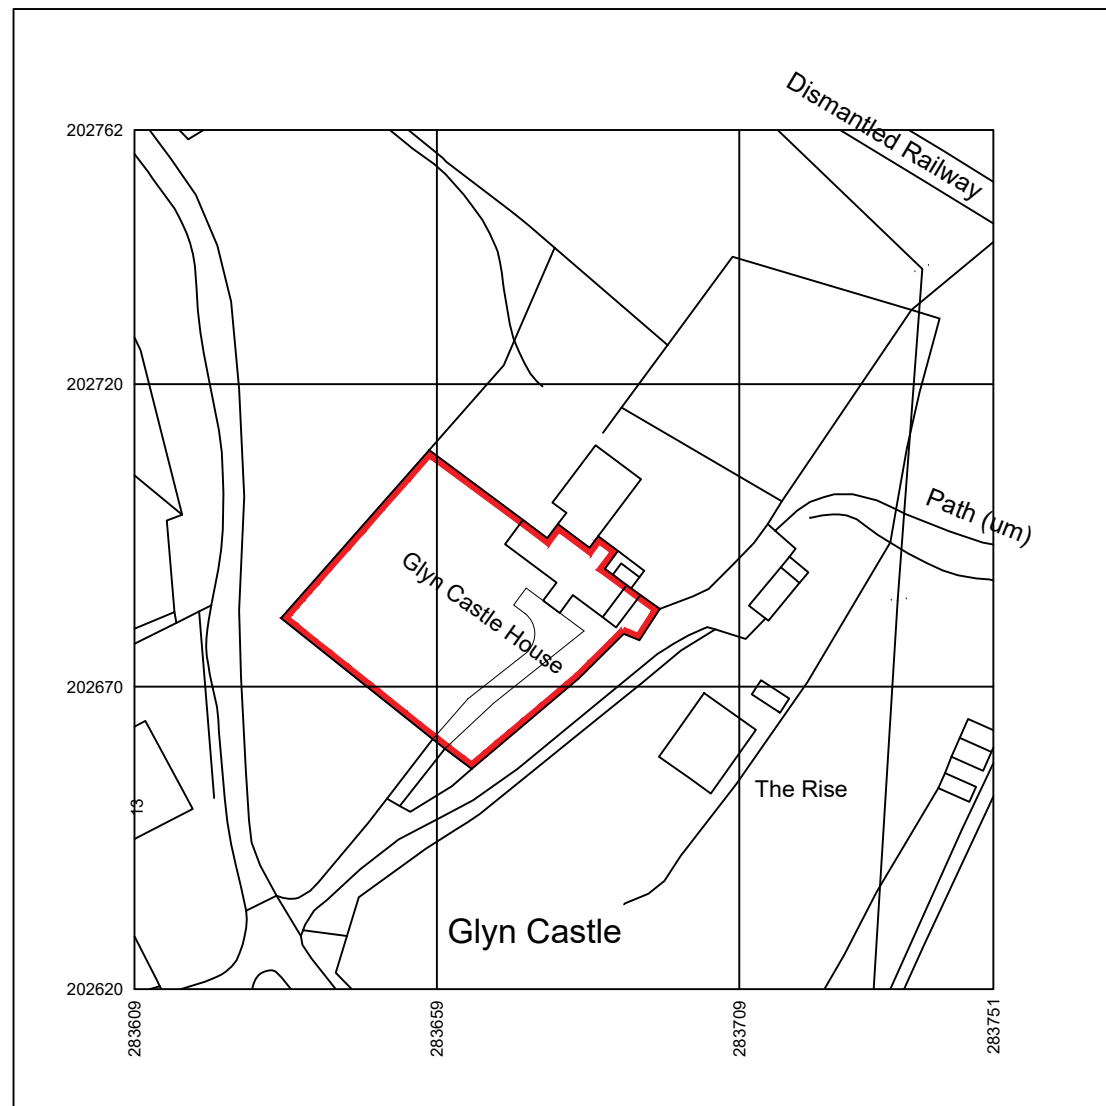


Existing Location plan
Scale 1:1250

Produced by Ordnance Survey from the Ordnance Survey National Geographic Database as a digital map data product. This map shows the area bounded by 283609, 202620, 283609, 202762, 283751, 202762, 283751, 202620. Reproduction in whole or part is prohibited without the prior permission of Ordnance Survey. Crown copyright 2020. Supplied by copla ltd trading as UKPlanningMaps.com a licensed Ordnance Survey partner (100054135). Data licenced for 1 year, expiring 22 April 2021. Unique plan reference: v2c/450123/610347

Existing Block plan
Scale - 1:500

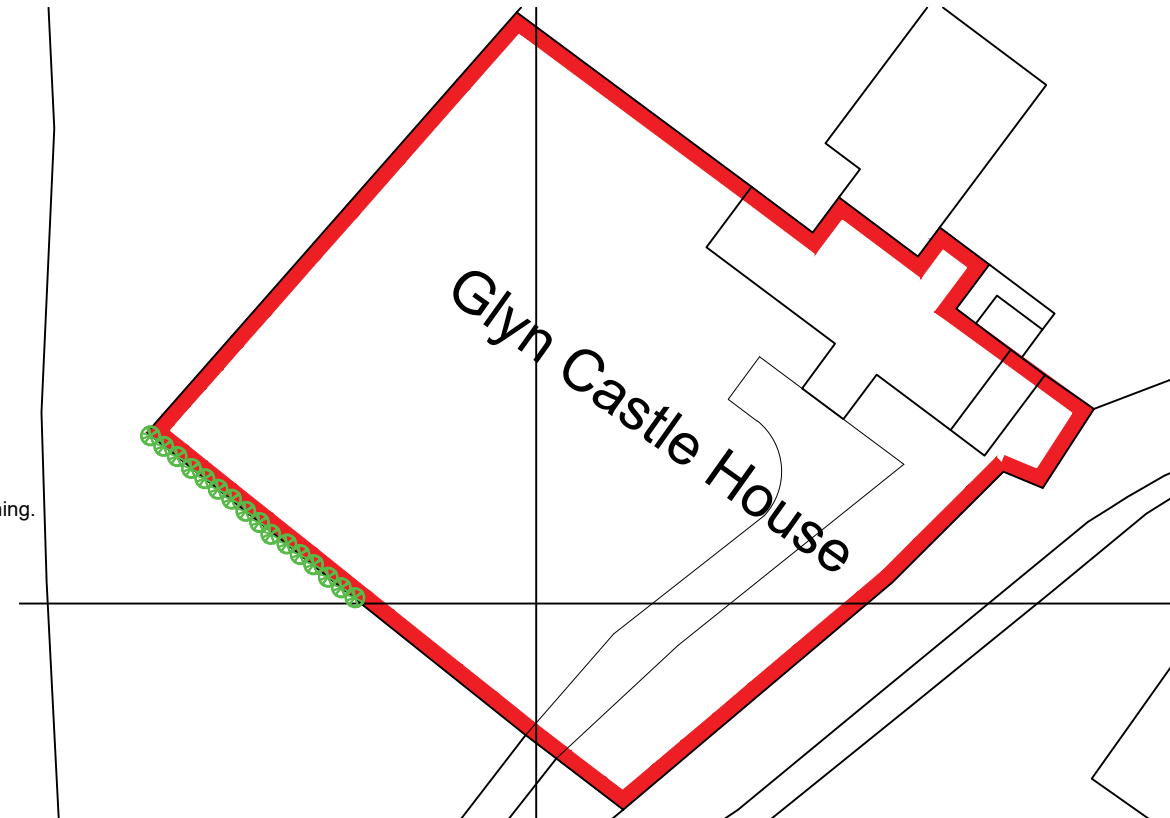

Proposed Block plan
Scale - 1:500

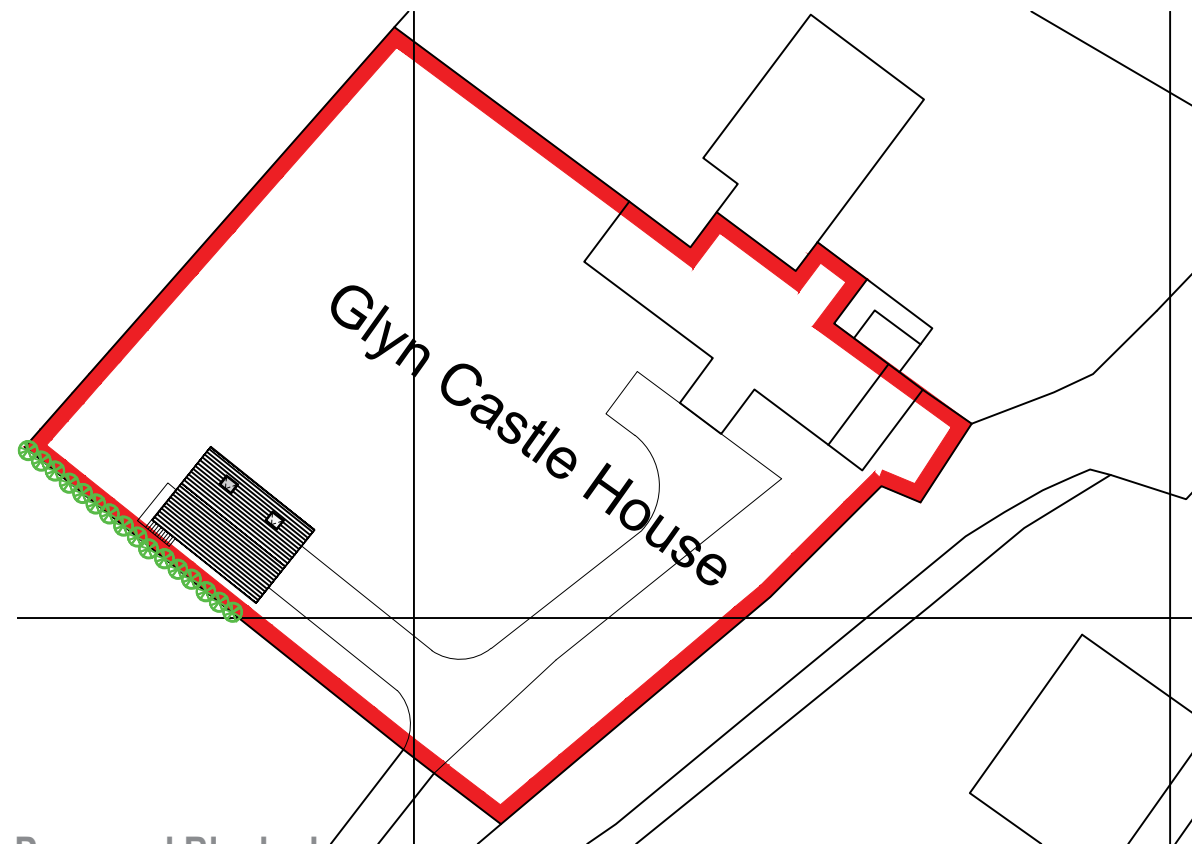

A3 Original
Paper Size

masters
architectural

Planning - Building Control - Management
craig@mastersarchitectural.co.uk
07971017423

Address:-
Glyncastle House,
Glyncastle,
Resolven,
Neath,
SA11 4NW

Drawing No:
01/0620b

Date:
March 2020

Client:
Mr & Mrs Richards

Drawing No.
Location, Block & Site Plan

Scales: (at A3)
1:1 1:2
1:5 1:10
1:20 1:50
1:100 1:200
1:500 1:1000
1:1250 1:2500
Other:

Drawing Type:
Planning

G