
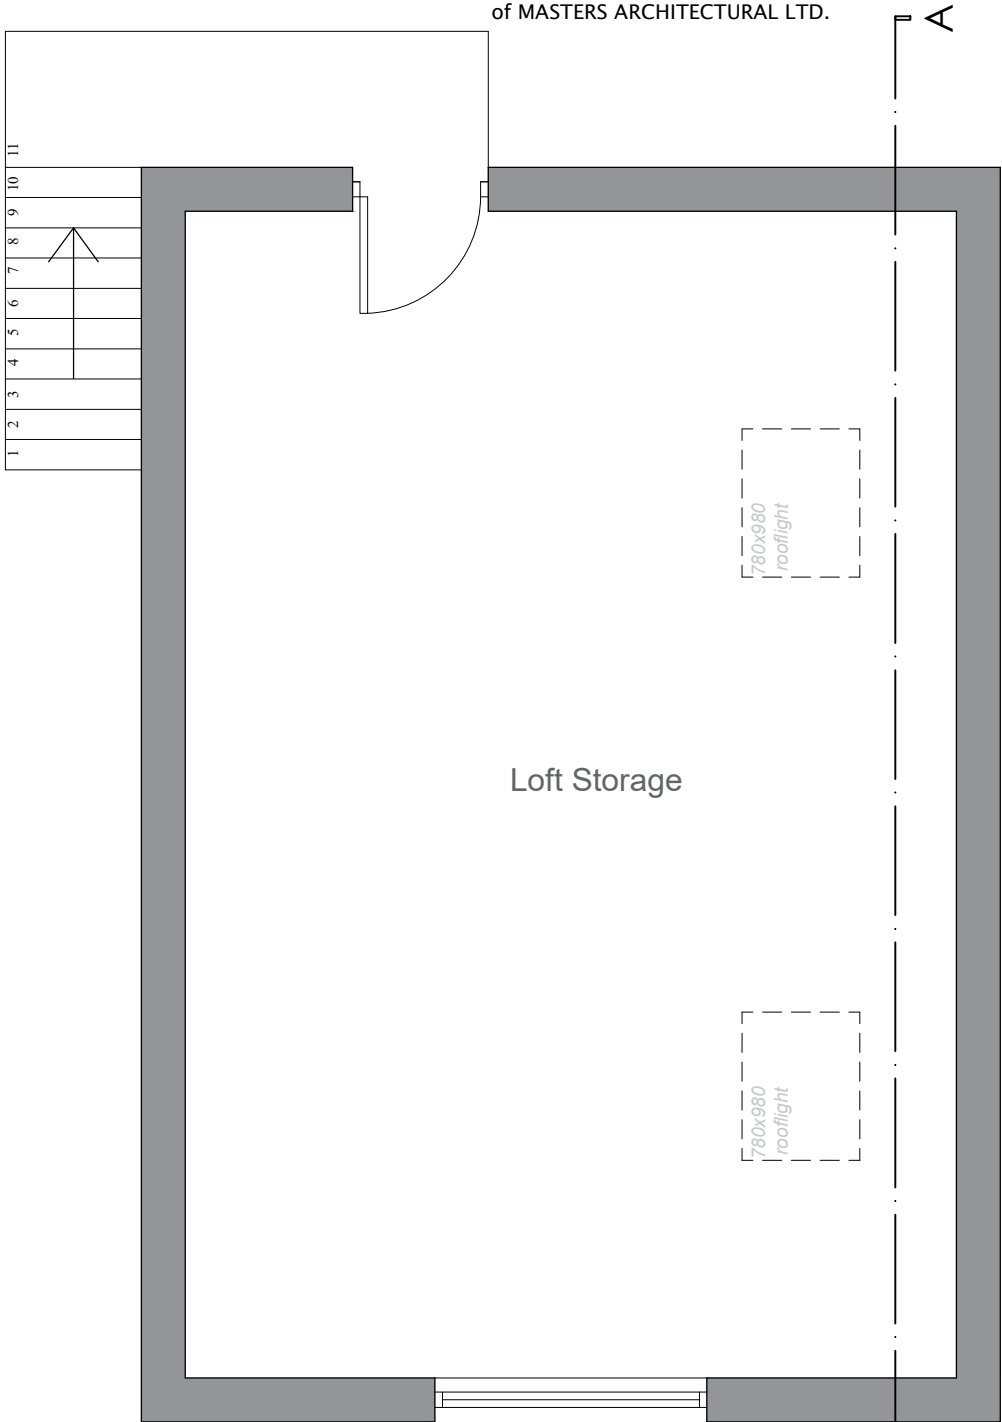
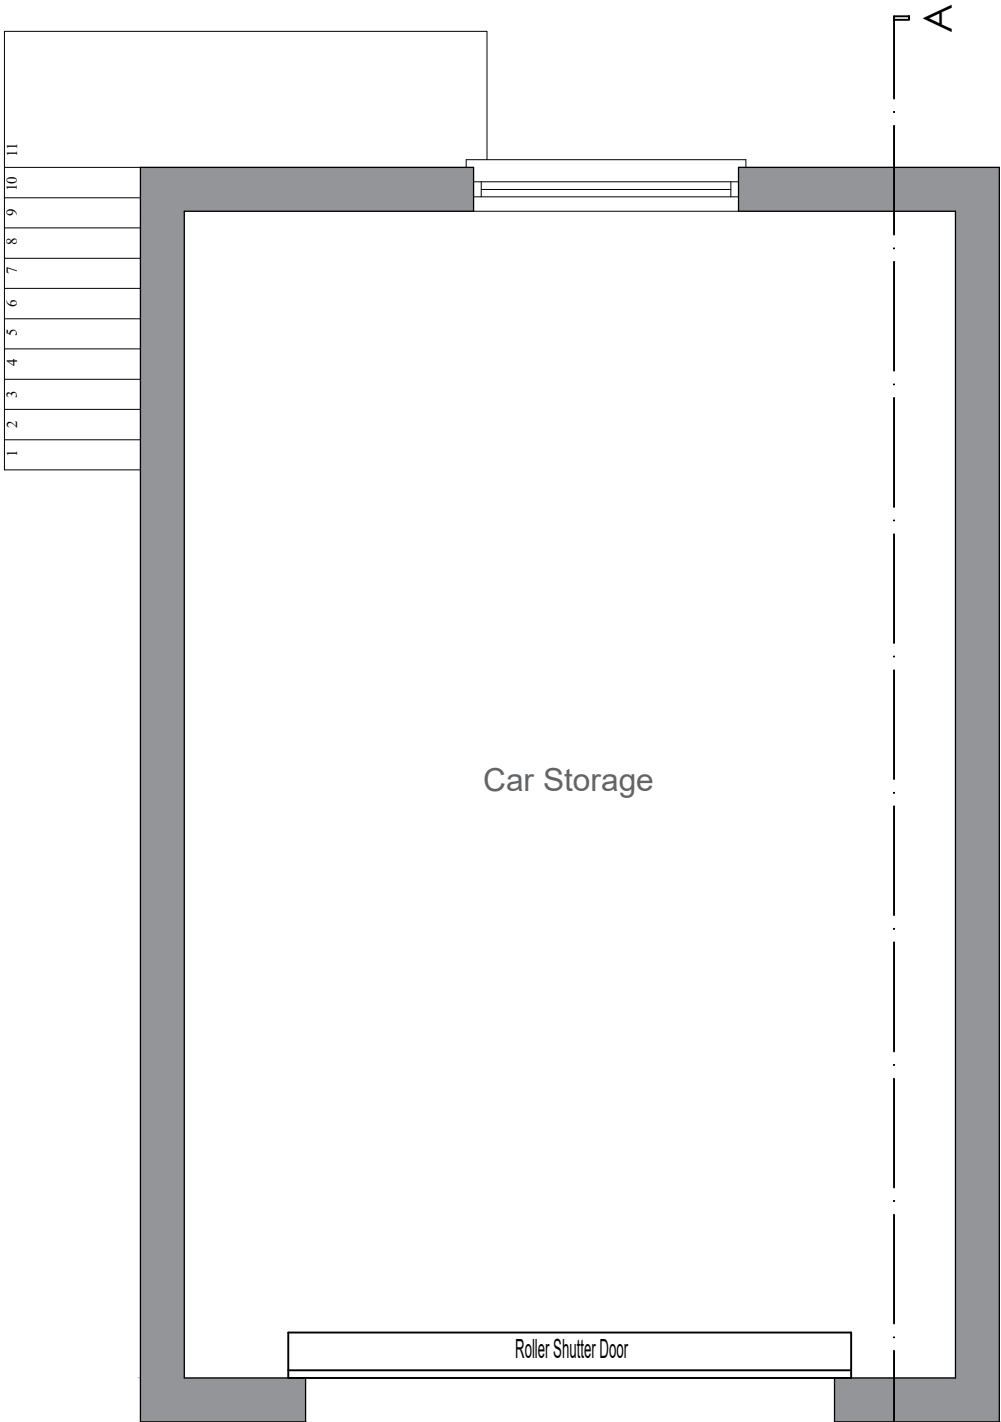


Glyncastle House, Glyncastle, Resolven, Neath, SA11 4NW

NOTES

A3

COPYRIGHT
MASTERS ARCHITECTURAL LTD RETAINS
COPYRIGHT OF THIS DRAWING.
This drawing must not be copied, reproduced or
altered in any way, without the written permission
of MASTERS ARCHITECTURAL LTD.

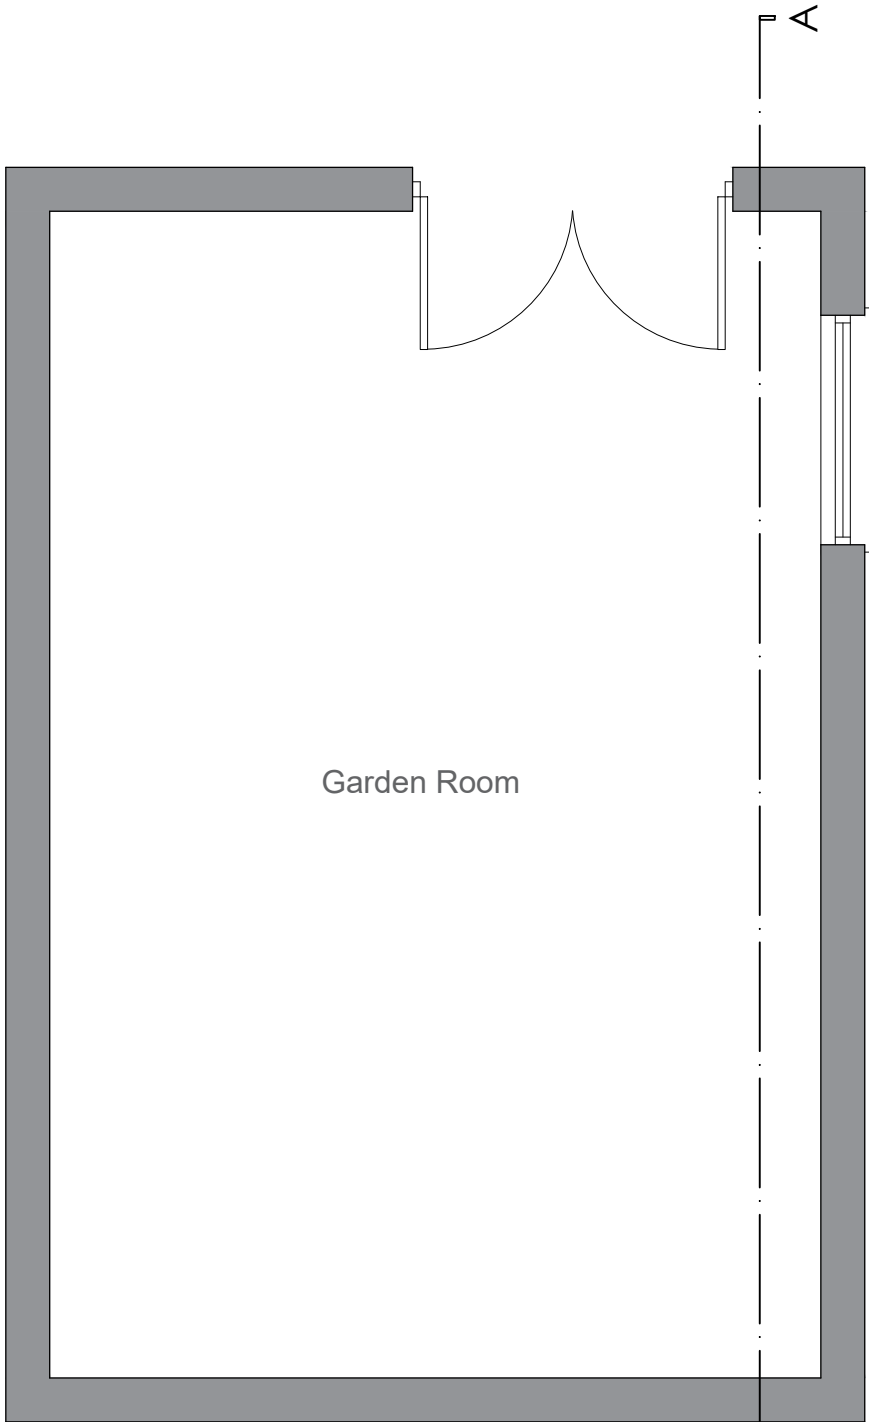

PROPOSED BASEMENT FLOOR PLAN
SCALE 1:50

PROPOSED GROUND FLOOR PLAN
SCALE 1:50

PROPOSED LOFT FLOOR PLAN
SCALE 1:50



A3 Original
Paper Size

masters
architectural

Planning - Building Control - Management
craig@mastersarchitectural.co.uk
07971017423

Address:- Glyncastle House, Glyncastle, Resolven, Neath, SA11 4NW	Drawing No: 02/0620b	Scale: (at A3) ☐ 1:1 ☐ 1:2 ☐ 1:5 ☐ 1:10 ☐ 1:20 ☒ 1:50 ☐ 1:100 ☐ 1:200 ☐ 1:500 ☐ 1:1000 ☐ 1:1250 ☐ 1:2500 Other:	Drawing Type: Planning
	Date: March 2020		
	Client: Mr & Mrs Richards		
	Drawing Title: Proposed Ground Floor Plan		
			G