



Glyncastle House, Glyncastle, Resolven, Neath, SA11 4NW

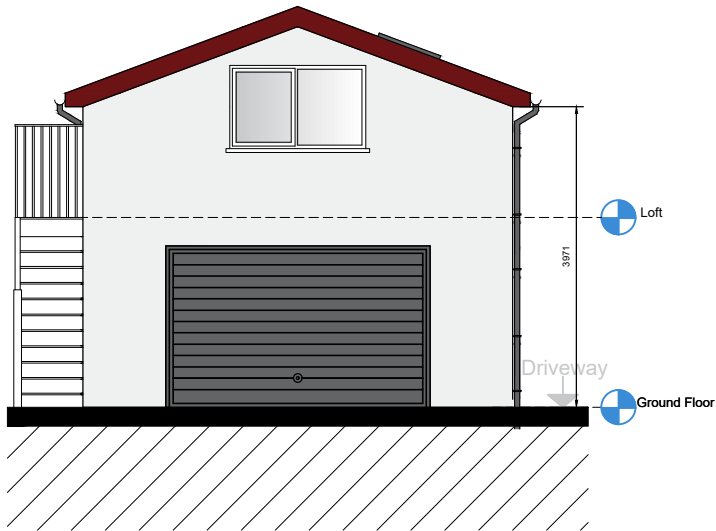


PROPOSED FRONT ELEVATION
SCALE 1:100

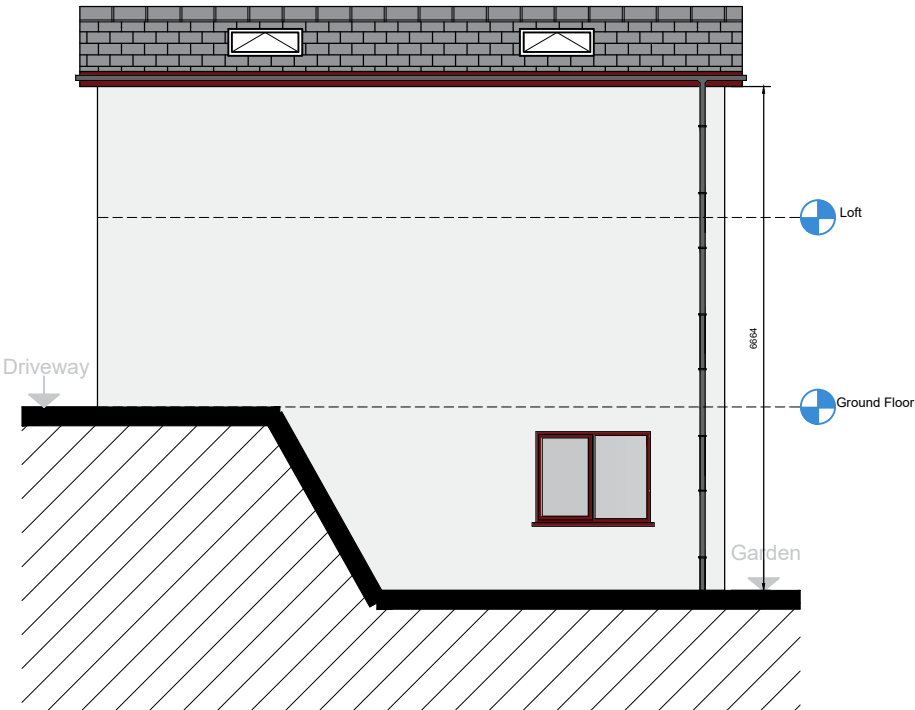


PROPOSED SIDE ELEVATION
SCALE 1:100

SCHEME SPECIFIC NOTES

MATERIALS:
ROOF TILES TO MATCH EXISTING HOUSE
EXTERNAL WALLS TO BE SMOOTH RENDER
MAHOGANY WINDOWS
MAHOGANY DOORS
RAINWATER GOODS AND FIXINGS TO BE
BLACK uPVC

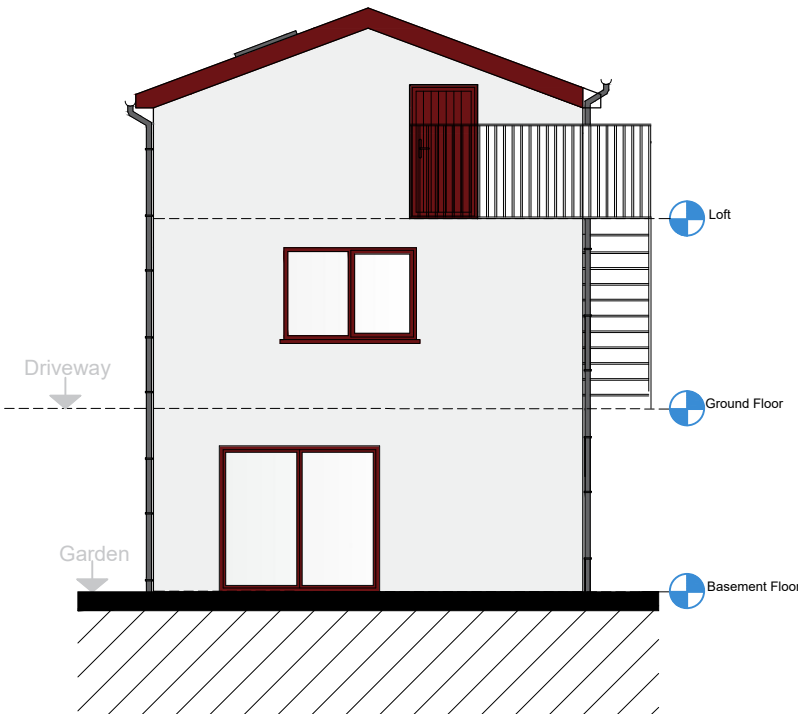

PROPOSED REAR ELEVATION
SCALE 1:100

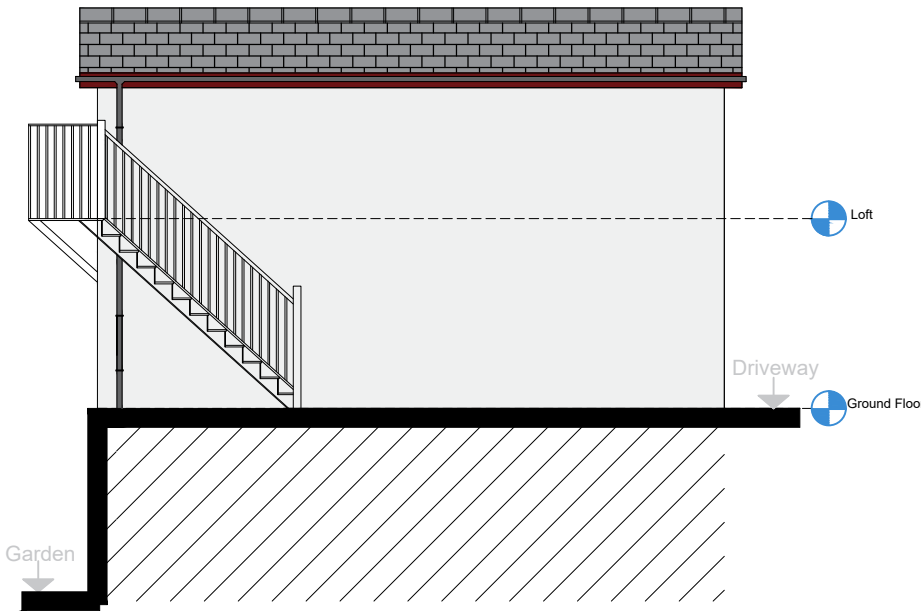

PROPOSED SIDE ELEVATION
SCALE 1:100

COPYRIGHT
MASTERS ARCHITECTURAL LTD RETAINS
COPYRIGHT OF THIS DRAWING.
This drawing must not be copied, reproduced or
altered in any way, without the written permission
of MASTERS ARCHITECTURAL LTD.
These drawings are to be read in conjunction with
the associated planning, materials/ manufacturers
specifications and accompanying Structural
Engineers plans

Prior to any works commencing on site, the
contractor is to check all levels and dimensions
before work commences. Any discrepancies should
be reported immediately to the consultants. The
contractor to take all reasonable steps to ascertain
the location of all existing and former services
located within the curtilage of the site (and former
demolished structure).



A3 Original
Paper Size

masters
architectural

Planning - Building Control - Management
craig@mastersarchitectural.co.uk
07971017423

Address:-
Glyncastle House,
Glyncastle,
Resolven,
Neath,
SA11 4NW

Drawing No:
03/0620b

Date:
March 2020

Client:
Mr & Mrs Richards

Drawing Title:
Proposed Elevations

Scales: (at A3)
1:1 1:2
1:5 1:10
1:20 1:50
1:100 1:200
1:500 1:1000
1:1250 1:2500
Other:

Drawing Type:
Planning

G