





North West To Road
NO ALTERATION IN ELEVATIONS

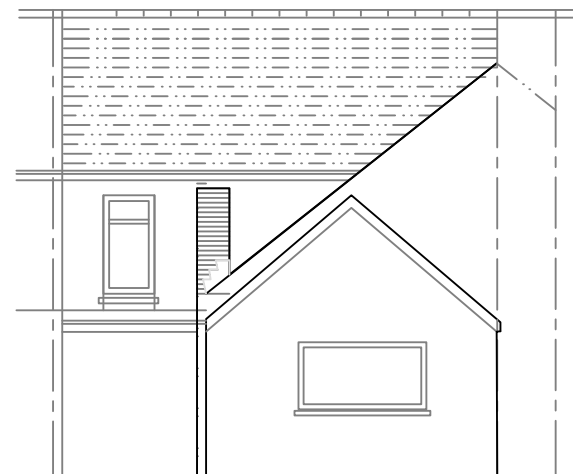


South East

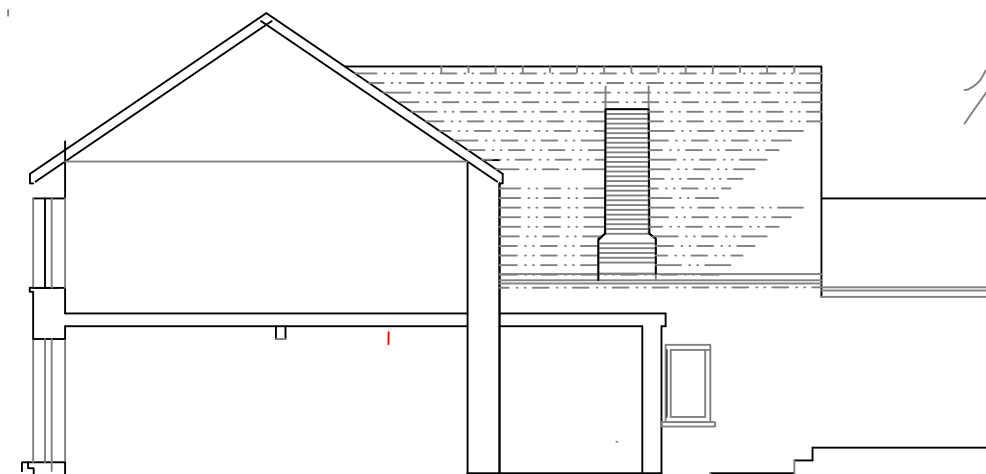


Section South West




EXISTING LOCATION PLAN
Scale 1 : 2500

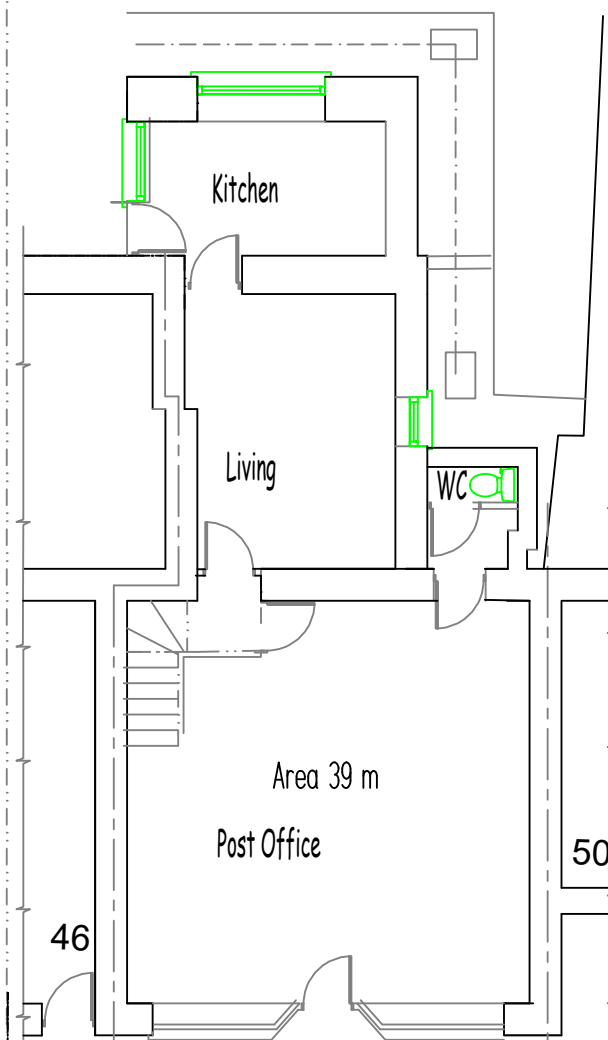


Ground Floor
EXISTING

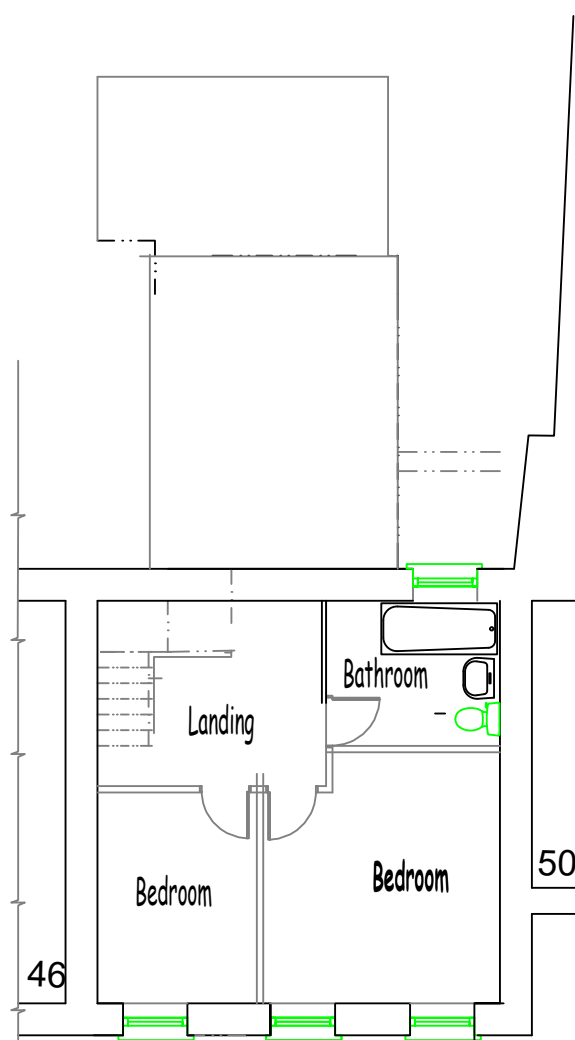

First Floor

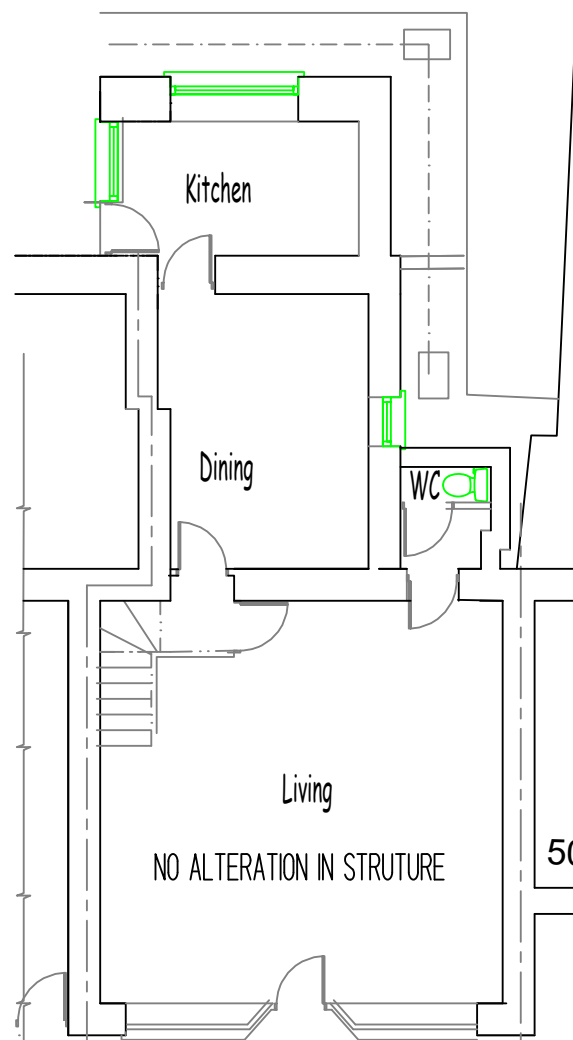

Ground Floor
PROPOSED

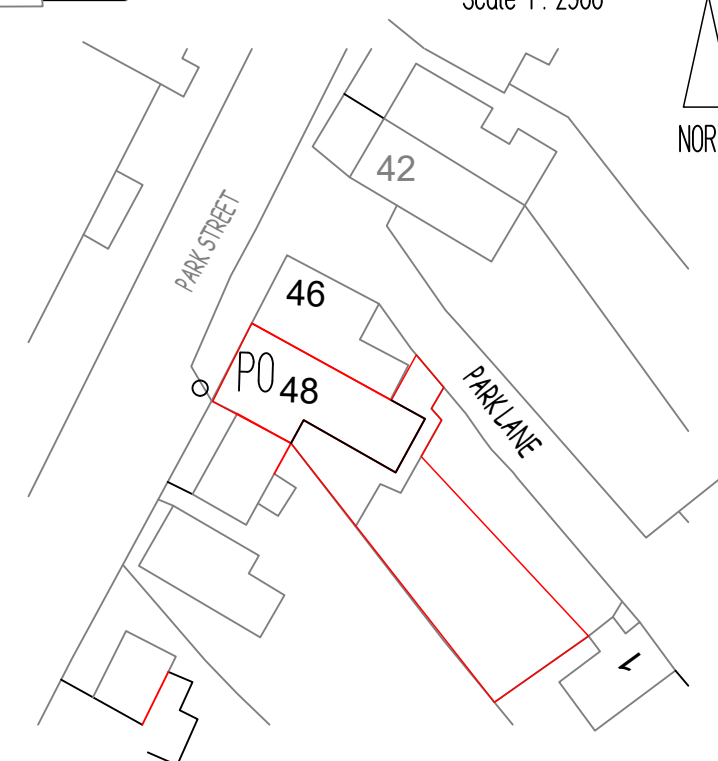

PROPOSED SITE PLAN Scale 1 : 500

Robert Higgins B.Sc B. Arch
Architect Pensaer
105 Penybanc Road Penybanc
Ammanford Carmarthenshire
SA18 3QP 01269 595663

Project

48 Parc Street
Lower Brynamman
Neath Port Talbot
SA 18 1TG

Drawing

Plans & Elevations
Existing & Proposed

Scale on A3 1 : 125 1 : 50 Date 12.XIII.18	Project No 18:906	Drawing No. 01
--	----------------------	-------------------