


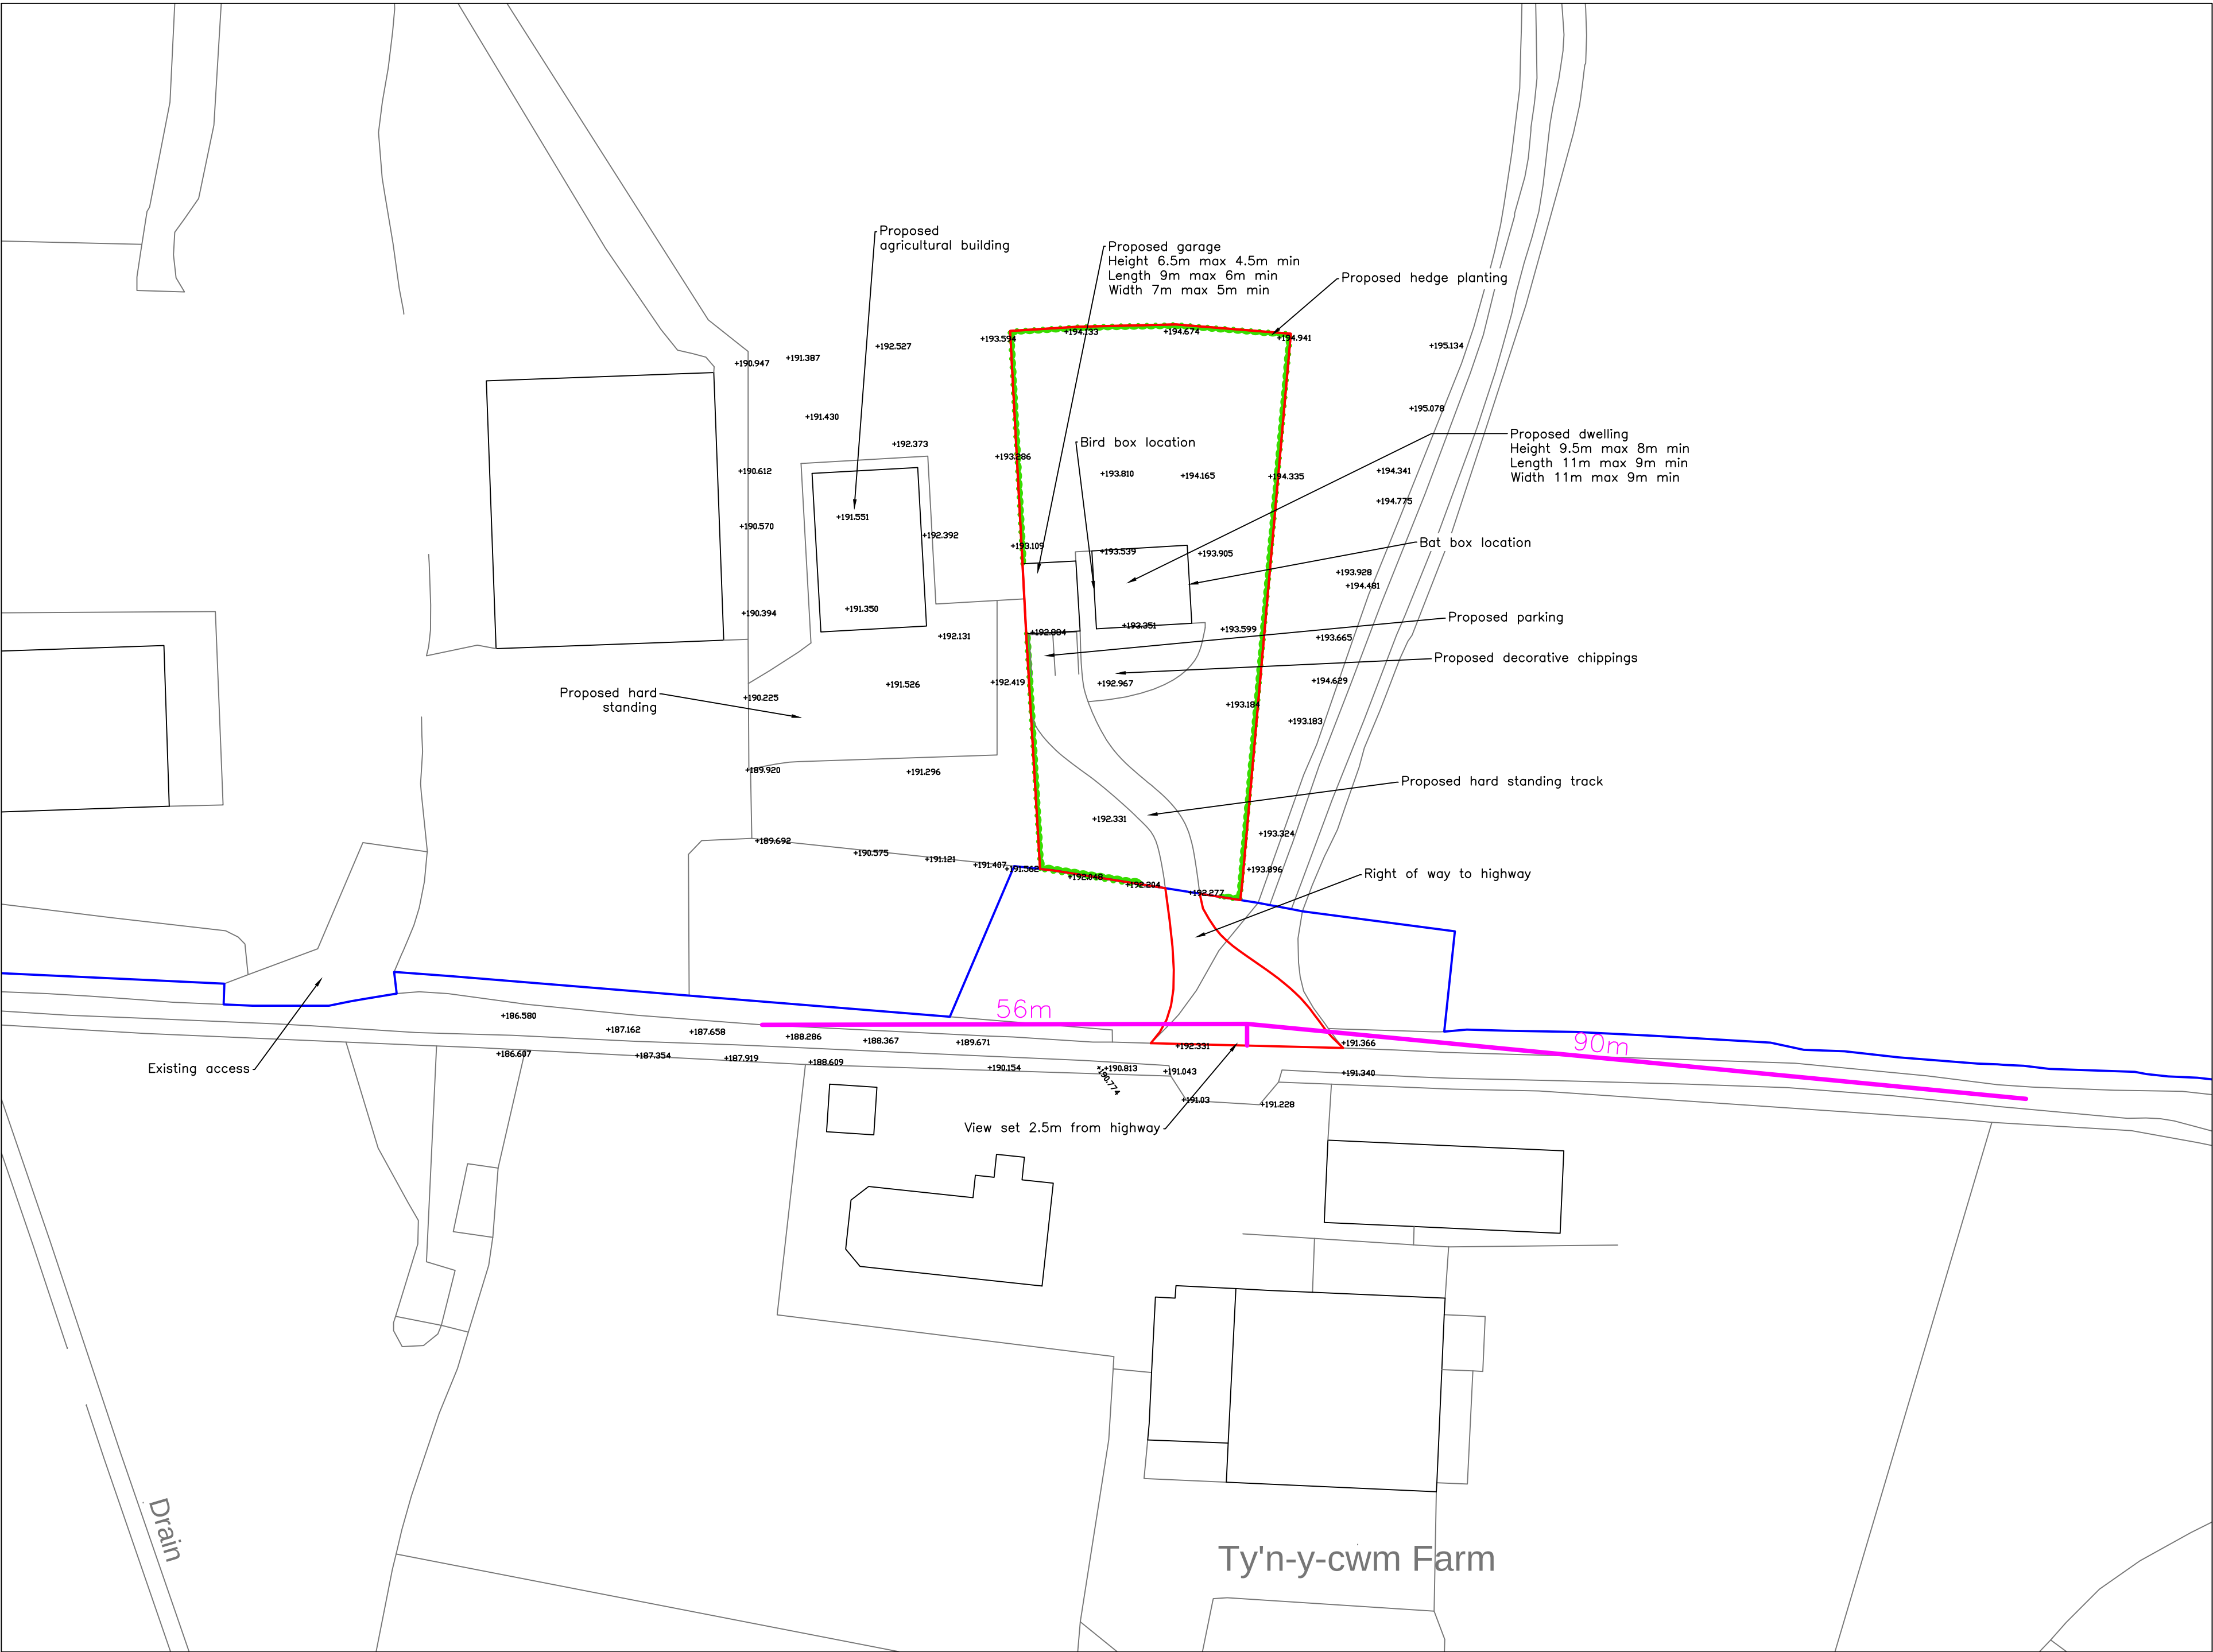

Topographic levels
of existing landform
are shown as
+xx.xx

Rev.	Comment	Date
Drawing title SITE PLAN, DWELLING		
Contract TYN Y CWM FARM, RHOS, PONTARDAWE, SA8 3EY		
Reading Agricultural Consultants Ltd Gate House Beechwood Court Long Toll Woodcote RG8 ORR 01491 684233 www.reading-ag.com		
 READING AGRICULTURAL CONSULTANTS		
Ref. RAC/9227/3	Rev. A	
Drawn by AGM	Checked by SB	
Scales 1:500@A2	Date 01/2021	