


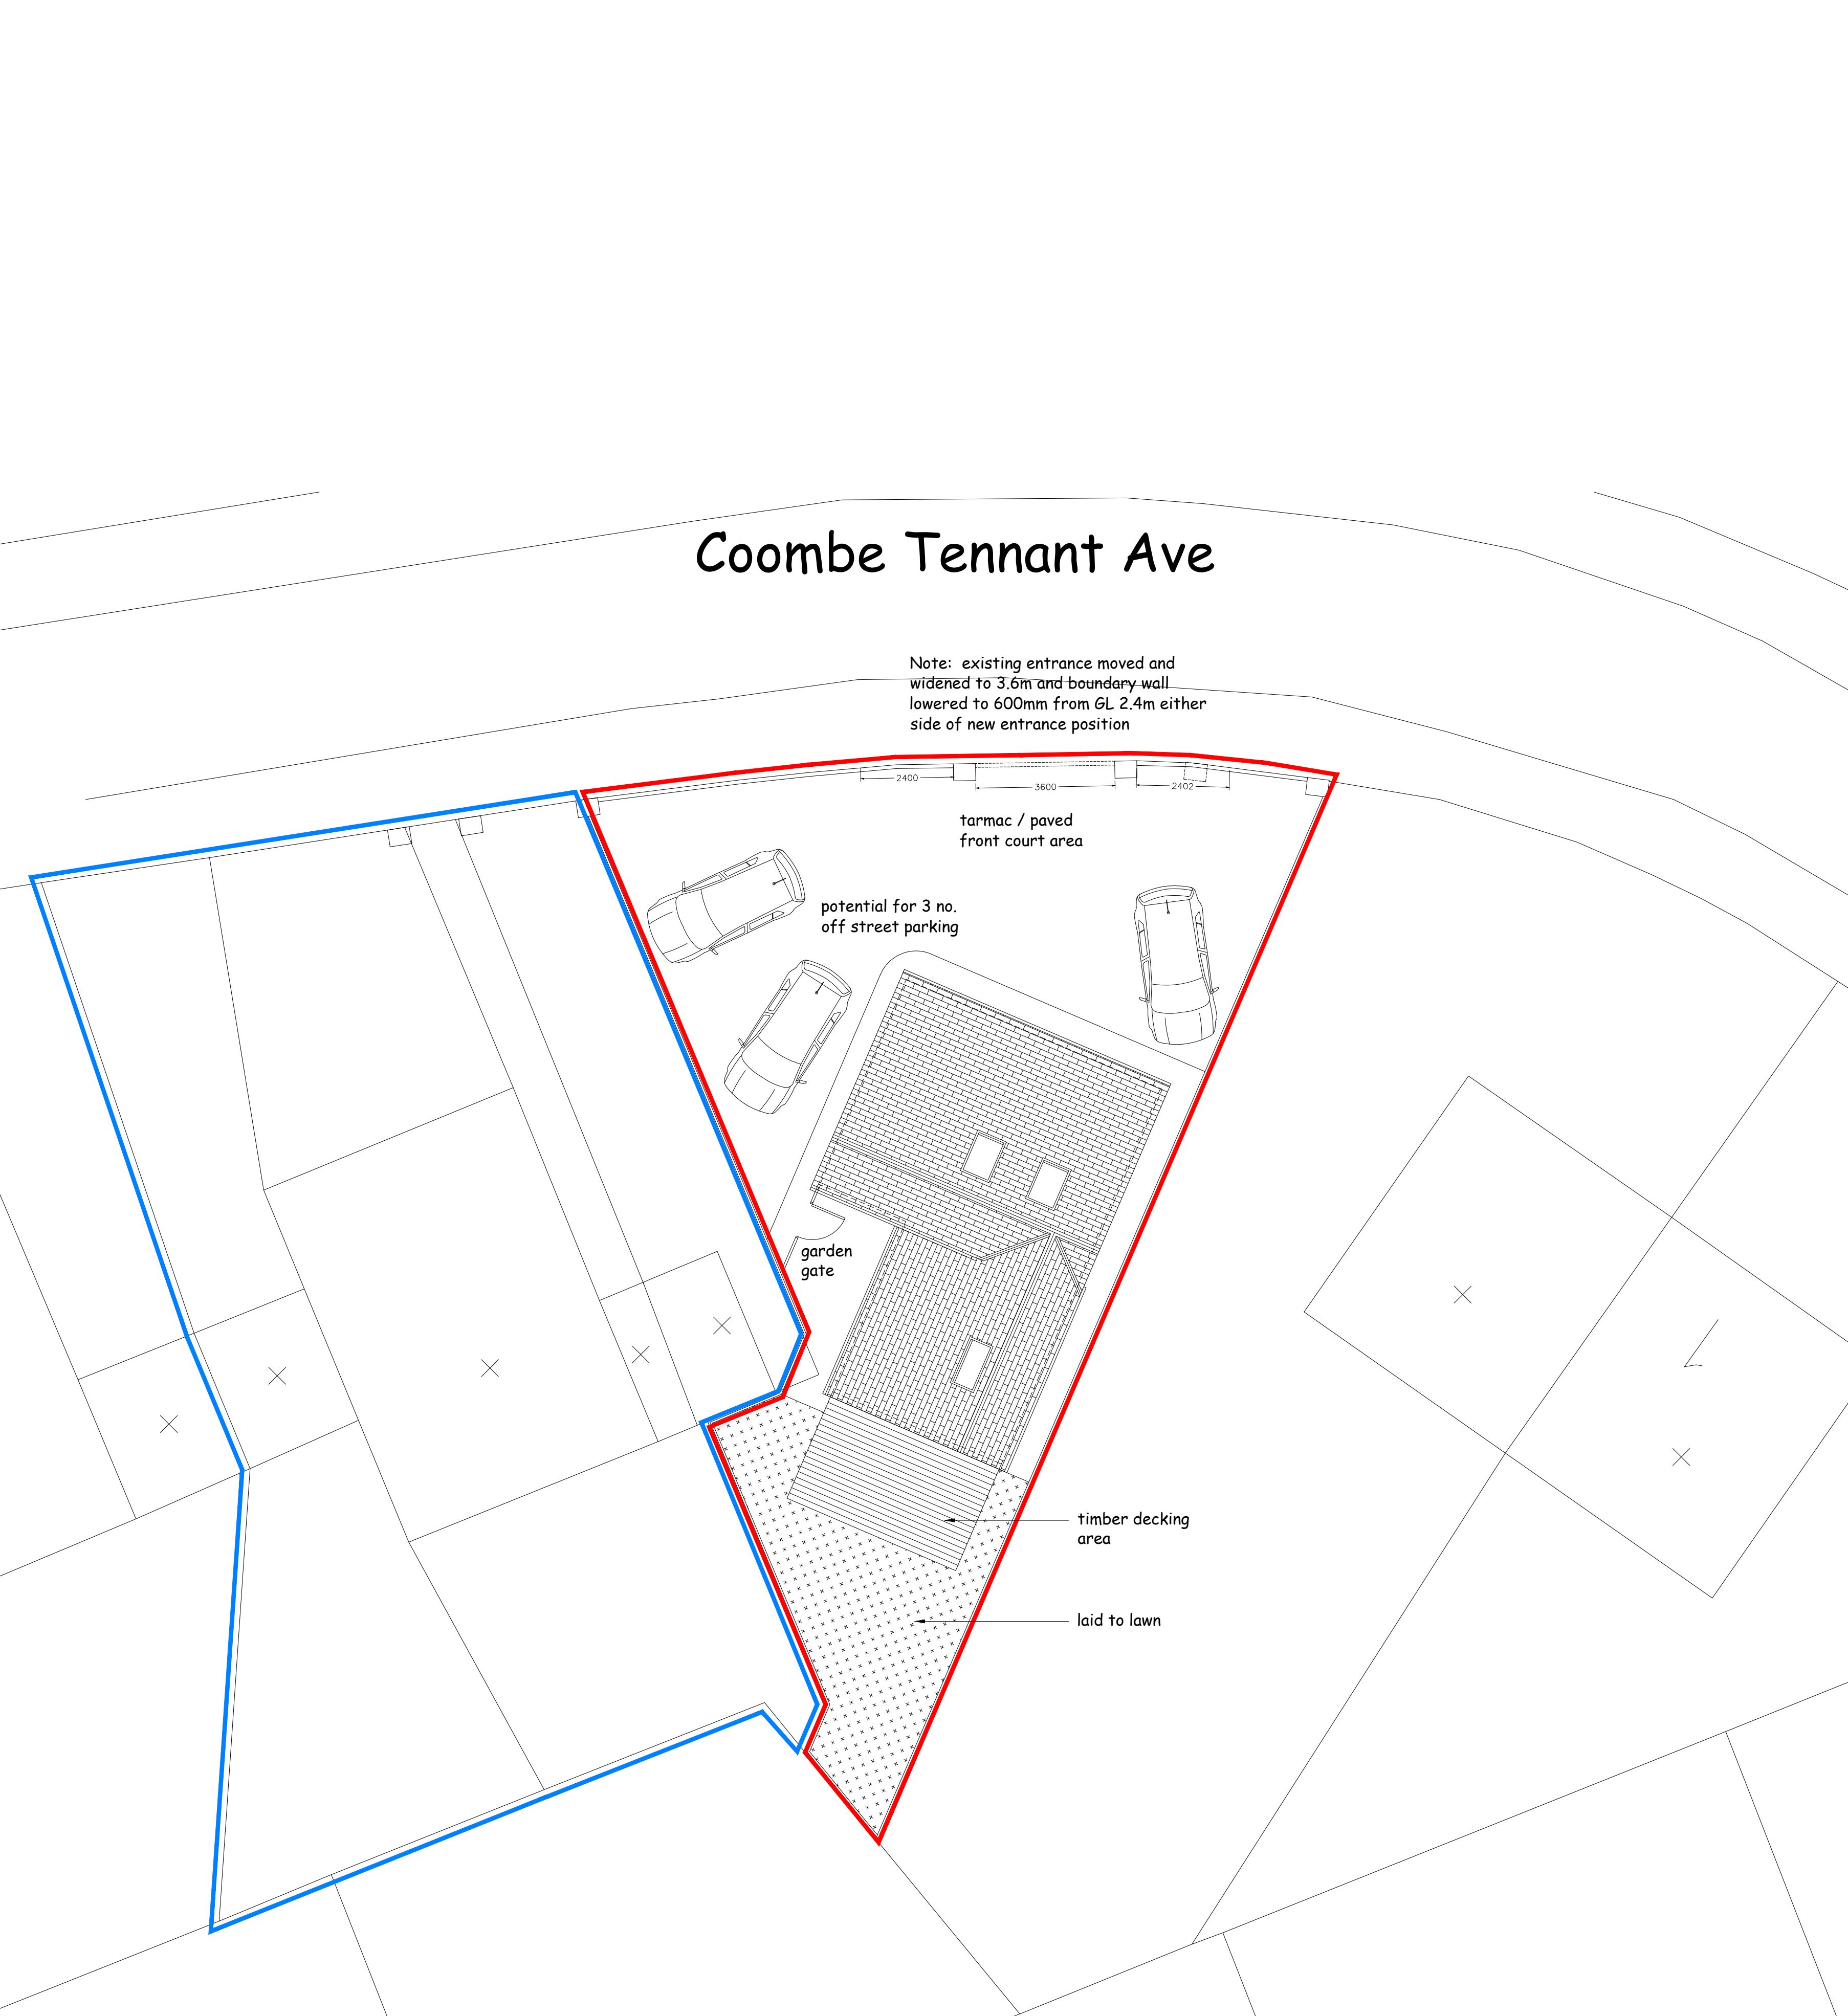

Proposed Site Plan - 1:100



Site Location Plan - 1:1250



Drawing No **R674-90-02 A1**

NOTES:
THIS DRAWING IS COPYRIGHT.
DO NOT SCALE FROM THIS DRAWING.
WORK TO FIGURED DIMENSIONS ONLY.
CHECK ALL DIMENSIONS ON SITE.
ANY DISCREPANCIES TO BE NOTIFIED TO THE ARCHITECT.

NOTES:
DRAWINGS HAVE BEEN PRODUCED FOR PLANNING AND BUILDING REGULATIONS PURPOSES ONLY. THE CONSTRUCTION (DESIGN AND MANAGEMENT) REGULATIONS 2015 (CDM) IS THE RESPONSIBILITY OF THE CLIENT. CONTRACTOR UNLESS OTHERWISE AGREED IN WRITING.

P2	Parking & entrance arrangement revised in acc with Highways request	24/01/22
P1	First issue to client	11/10/21

REVISIONS

RICHARD ANDREWS ARCHITECTS
sustainable:modern:creative

THE STABLES, THE ESTATES OFFICE, 25-26 GOLD TOPS, NEWPORT, NP20 4PG
PHONE: 01633 744144
EMAIL: adam@ra-architects.co.uk
RICHARD ANDREWS ARCHITECTS LTD.
REGISTERED IN ENGLAND & WALES NO.274171.
REGISTERED OFFICE: COOMBE HOUSE, COOMBE WAY, COOMBE, NP14 3JZ
www.ra-architects.co.uk

Job **LAND BETWEEN 3 & 5 COOMBE TENNANT AVE SA10 6EB**

Drawing **PROPOSED SITE PLAN**

Number **R674-90-02 A1**

Scale	Date	Drawn	Checked
1:100	00/00	RA	