

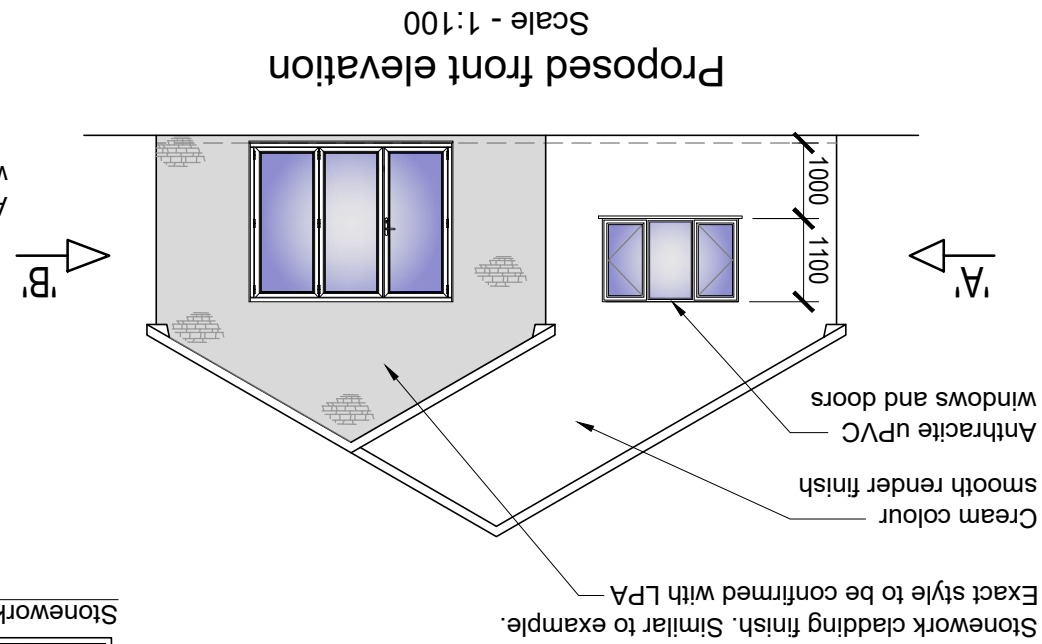
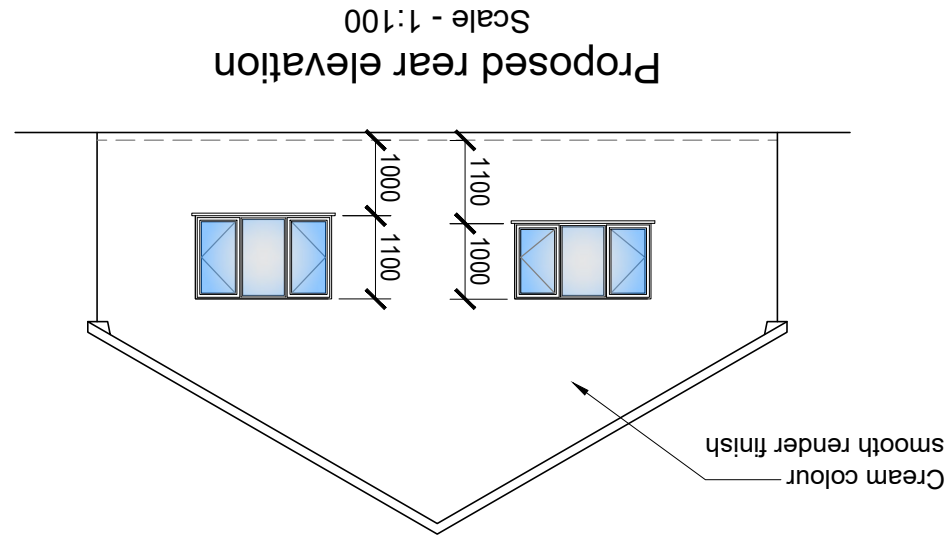


Superseded

02	As shown	Scale (A3)	Drawing No.	SH-001	Issue
Proposed guest accommodation at No. 6 Birchfield Road, Portladda, SA8 4PF					
Proposed elevations					
Client Mr. S. Haeney					
REV	DESCRIPTION	DATE			
01	First issue	Nov'21			
02	Revised elevations following LPA guidance	Jan'22			

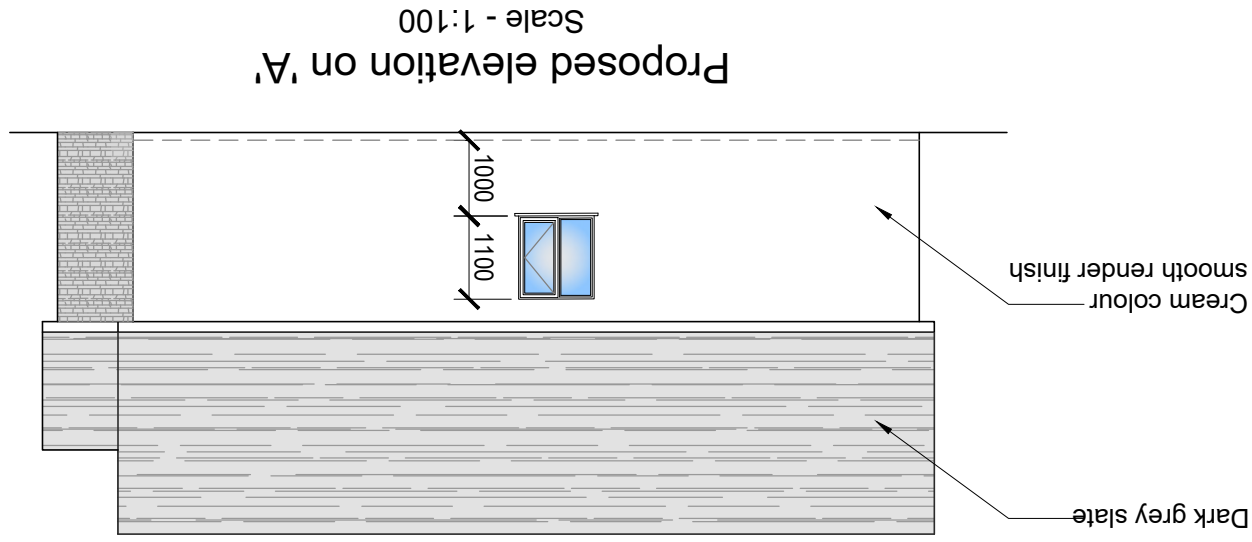

Stonework cladding example

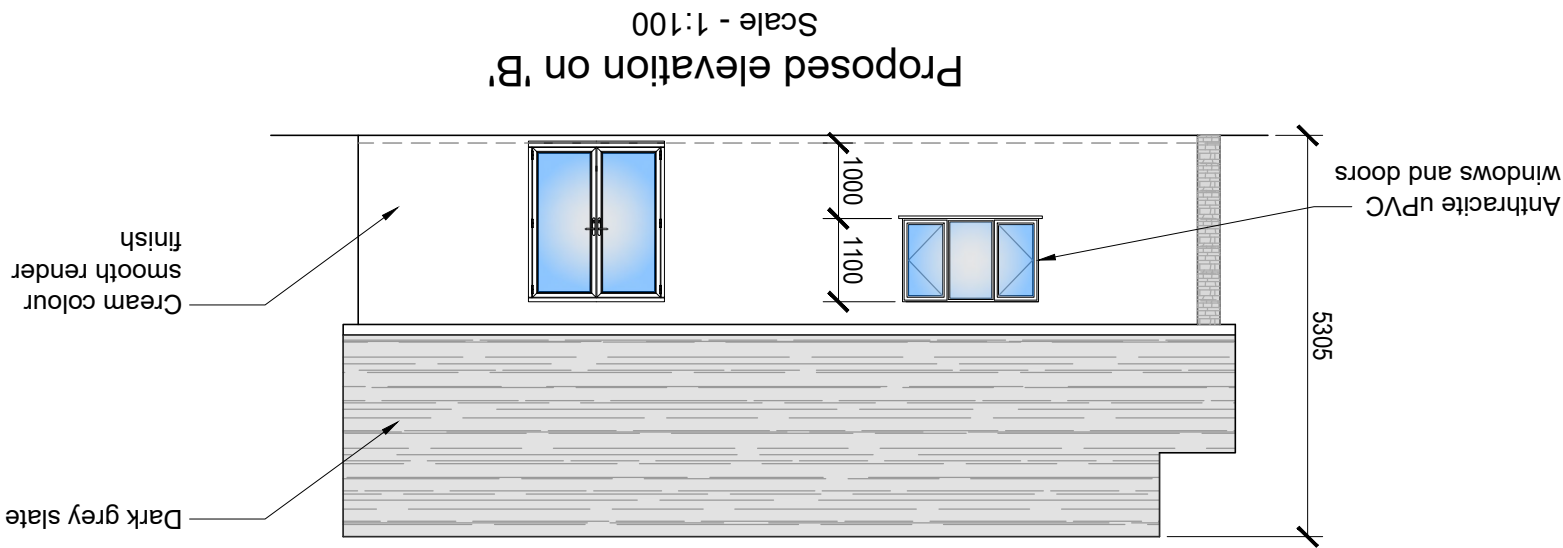

WARNING:- THIS MAY BE A REDUCED SIZE PRINT, CHECK SCALE BELOW

1:100

2m 1m 0 5m 10m

Proposed elevation on 'A'

Scale - 1:100

Proposed rear elevation
Scale - 1:100

Proposed elevation on 'B'

Proposed front elevation

Cream colour
smooth render
finish

Windows and doors

— Anthracite uPVC windows and doors

Stonework cladding finish. Similar to example. Exact style to be confirmed with LPA —

Dark grey slate

5305

Scale - 1:100

Scale - 1:100

Dark grey slate

Cream colour — smooth render finish

Cream colour — smooth render finish

Scale - 1:100

Proposed rear elevation

ACKNOWLEDGMENTS

Notes :

All dimensions are to be site checked and confirmed prior to order and manufacturer of components and prior to the commencement of works on site.

Material, workmanship & construction are to conform with current British Standards, Codes of Practice, Agreements, Certificates & Manufacturers recommended Specifications and are to fully comply with the Building Regulations, related approved documents and legislation.

All services are to be installed in accordance with statutory authority regulations and by-laws.

SAFETY :

All builder practices are to comply with :

- The Health & Safety at Work Act (1974)
- The Management of Health and Safety at Work (1989)
- The Construction (Health & Safety Welfare) regs. (1996)
- The Construction (Lifting Operations) regs. (1961)
- The Construction (Head Protection) regs. (1989)
- The Construction (Design & Management) regs. (2007)
- COSHH regs
- PUWER regs
- PPE regs
- Manual Handling regs

Go to www.hse.gov.uk for further information.