




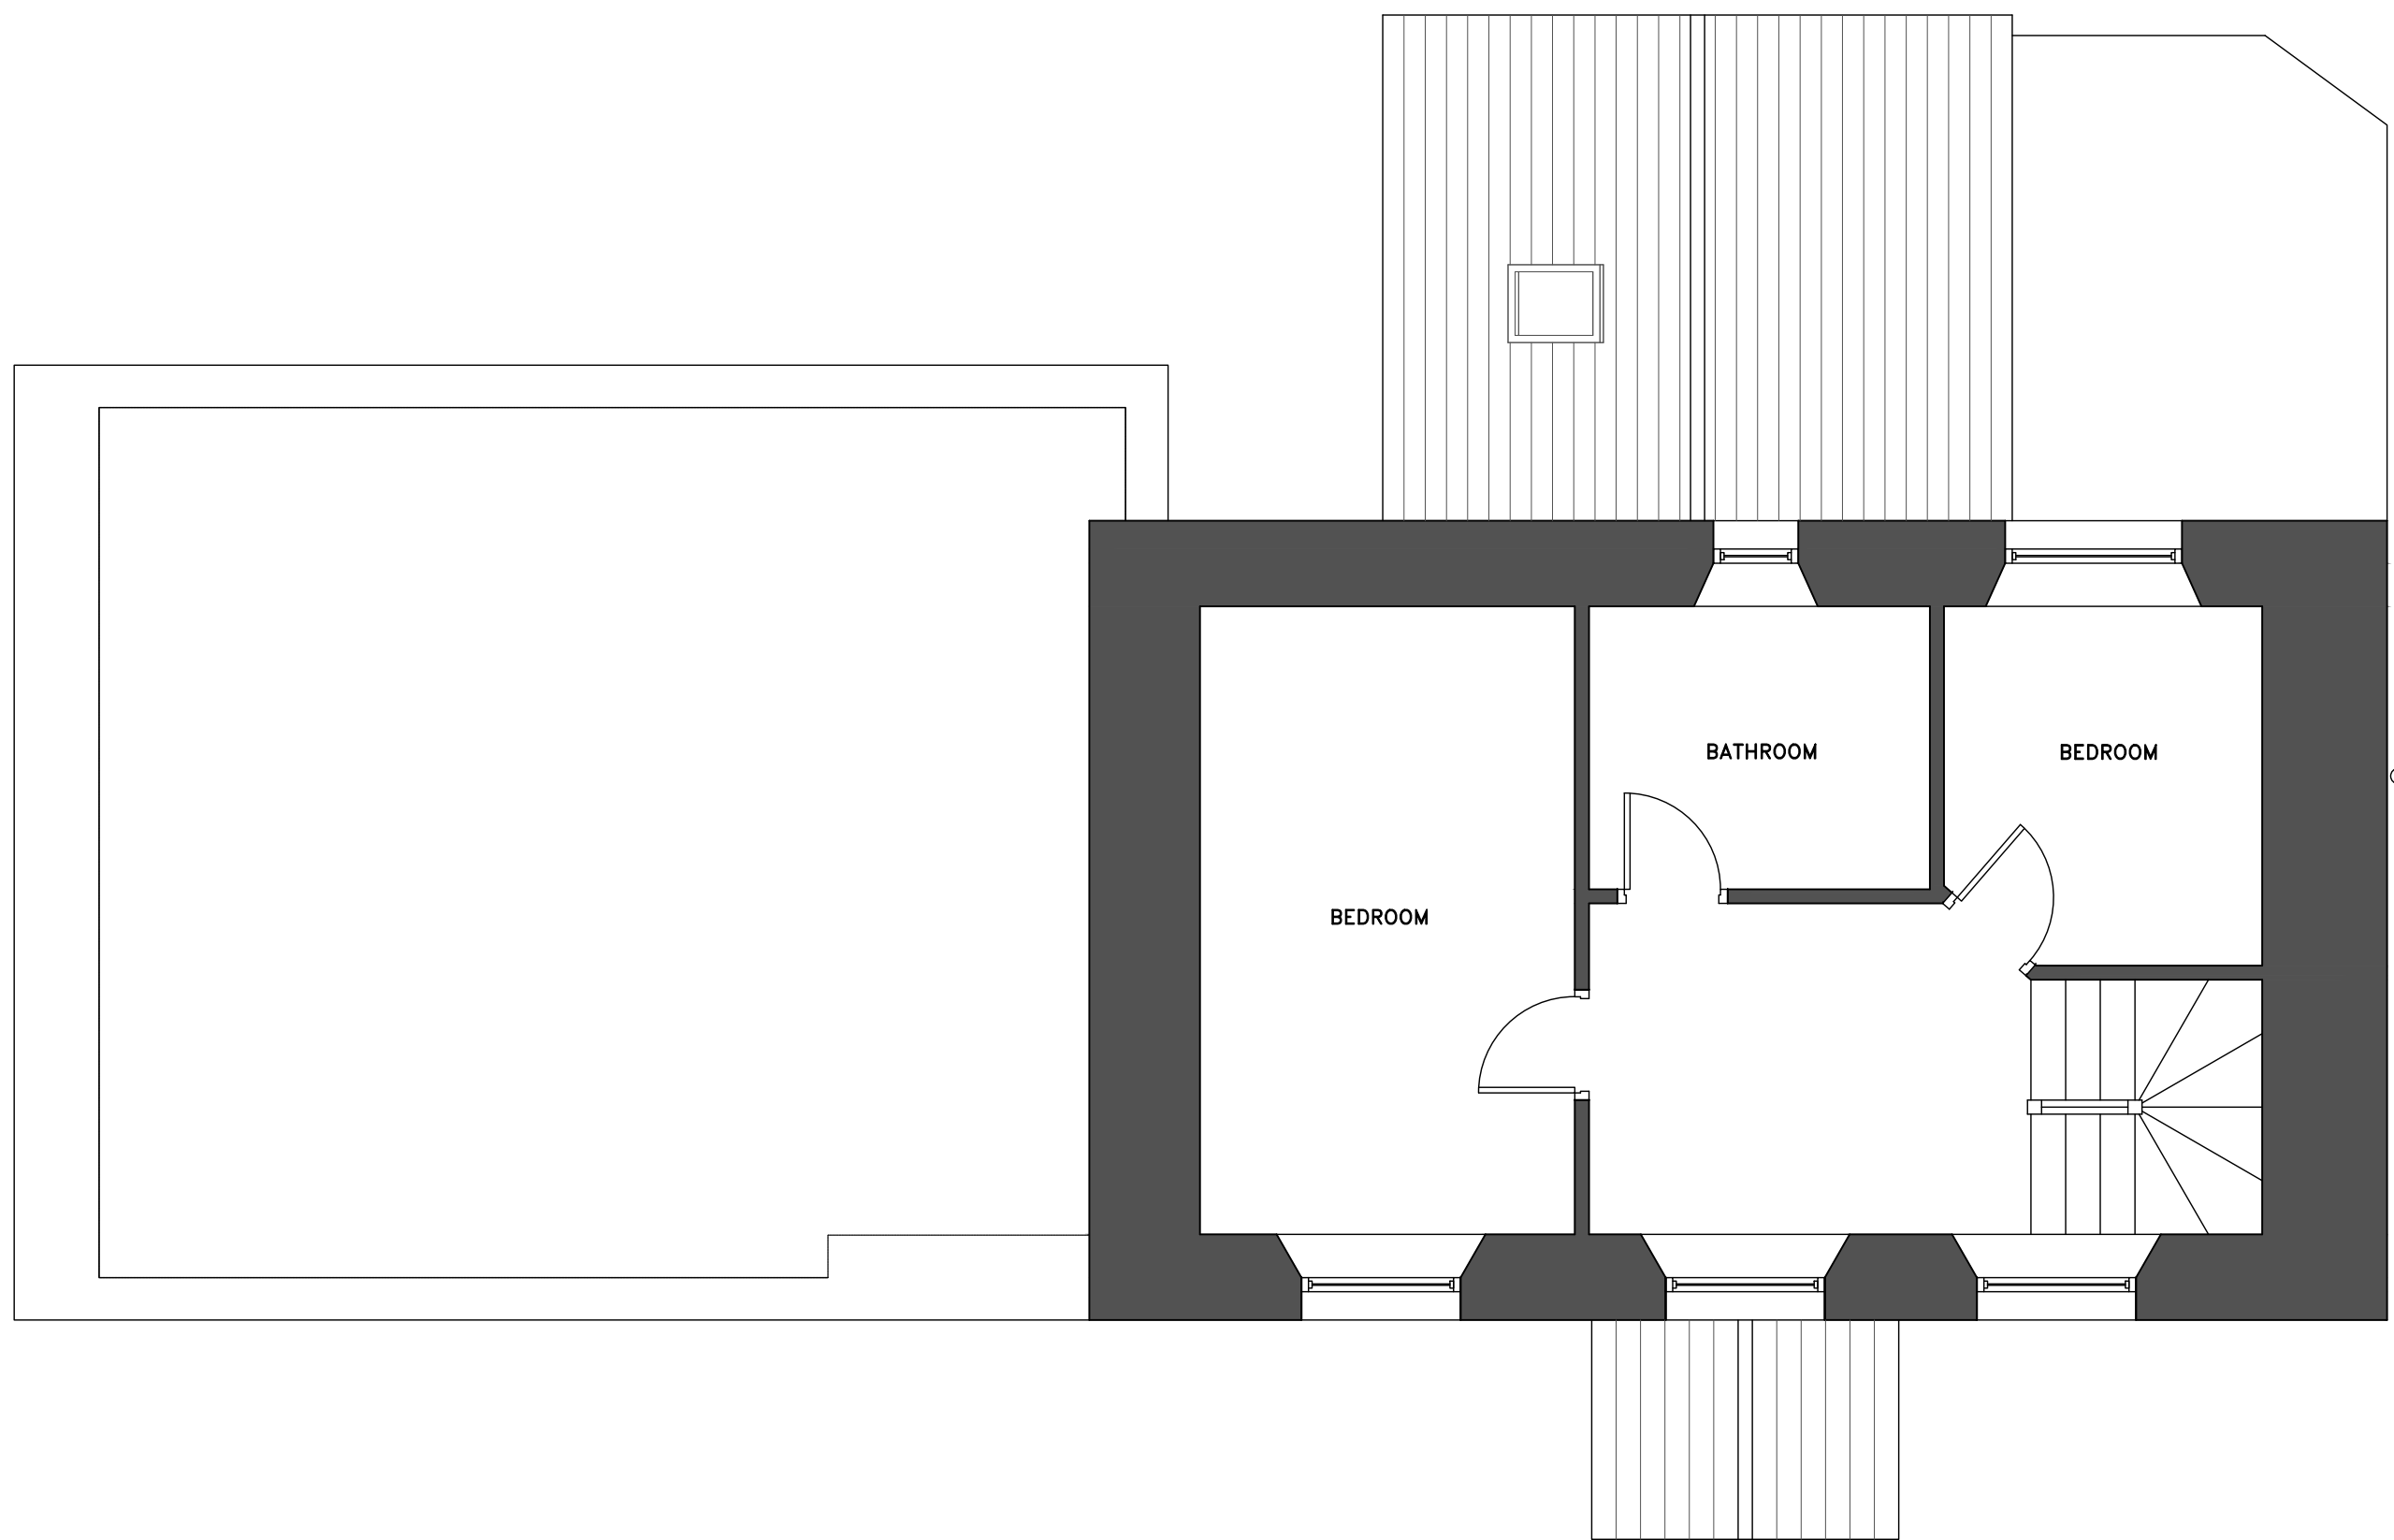


FIRST FLOOR LAYOUT
SCALE 1:50

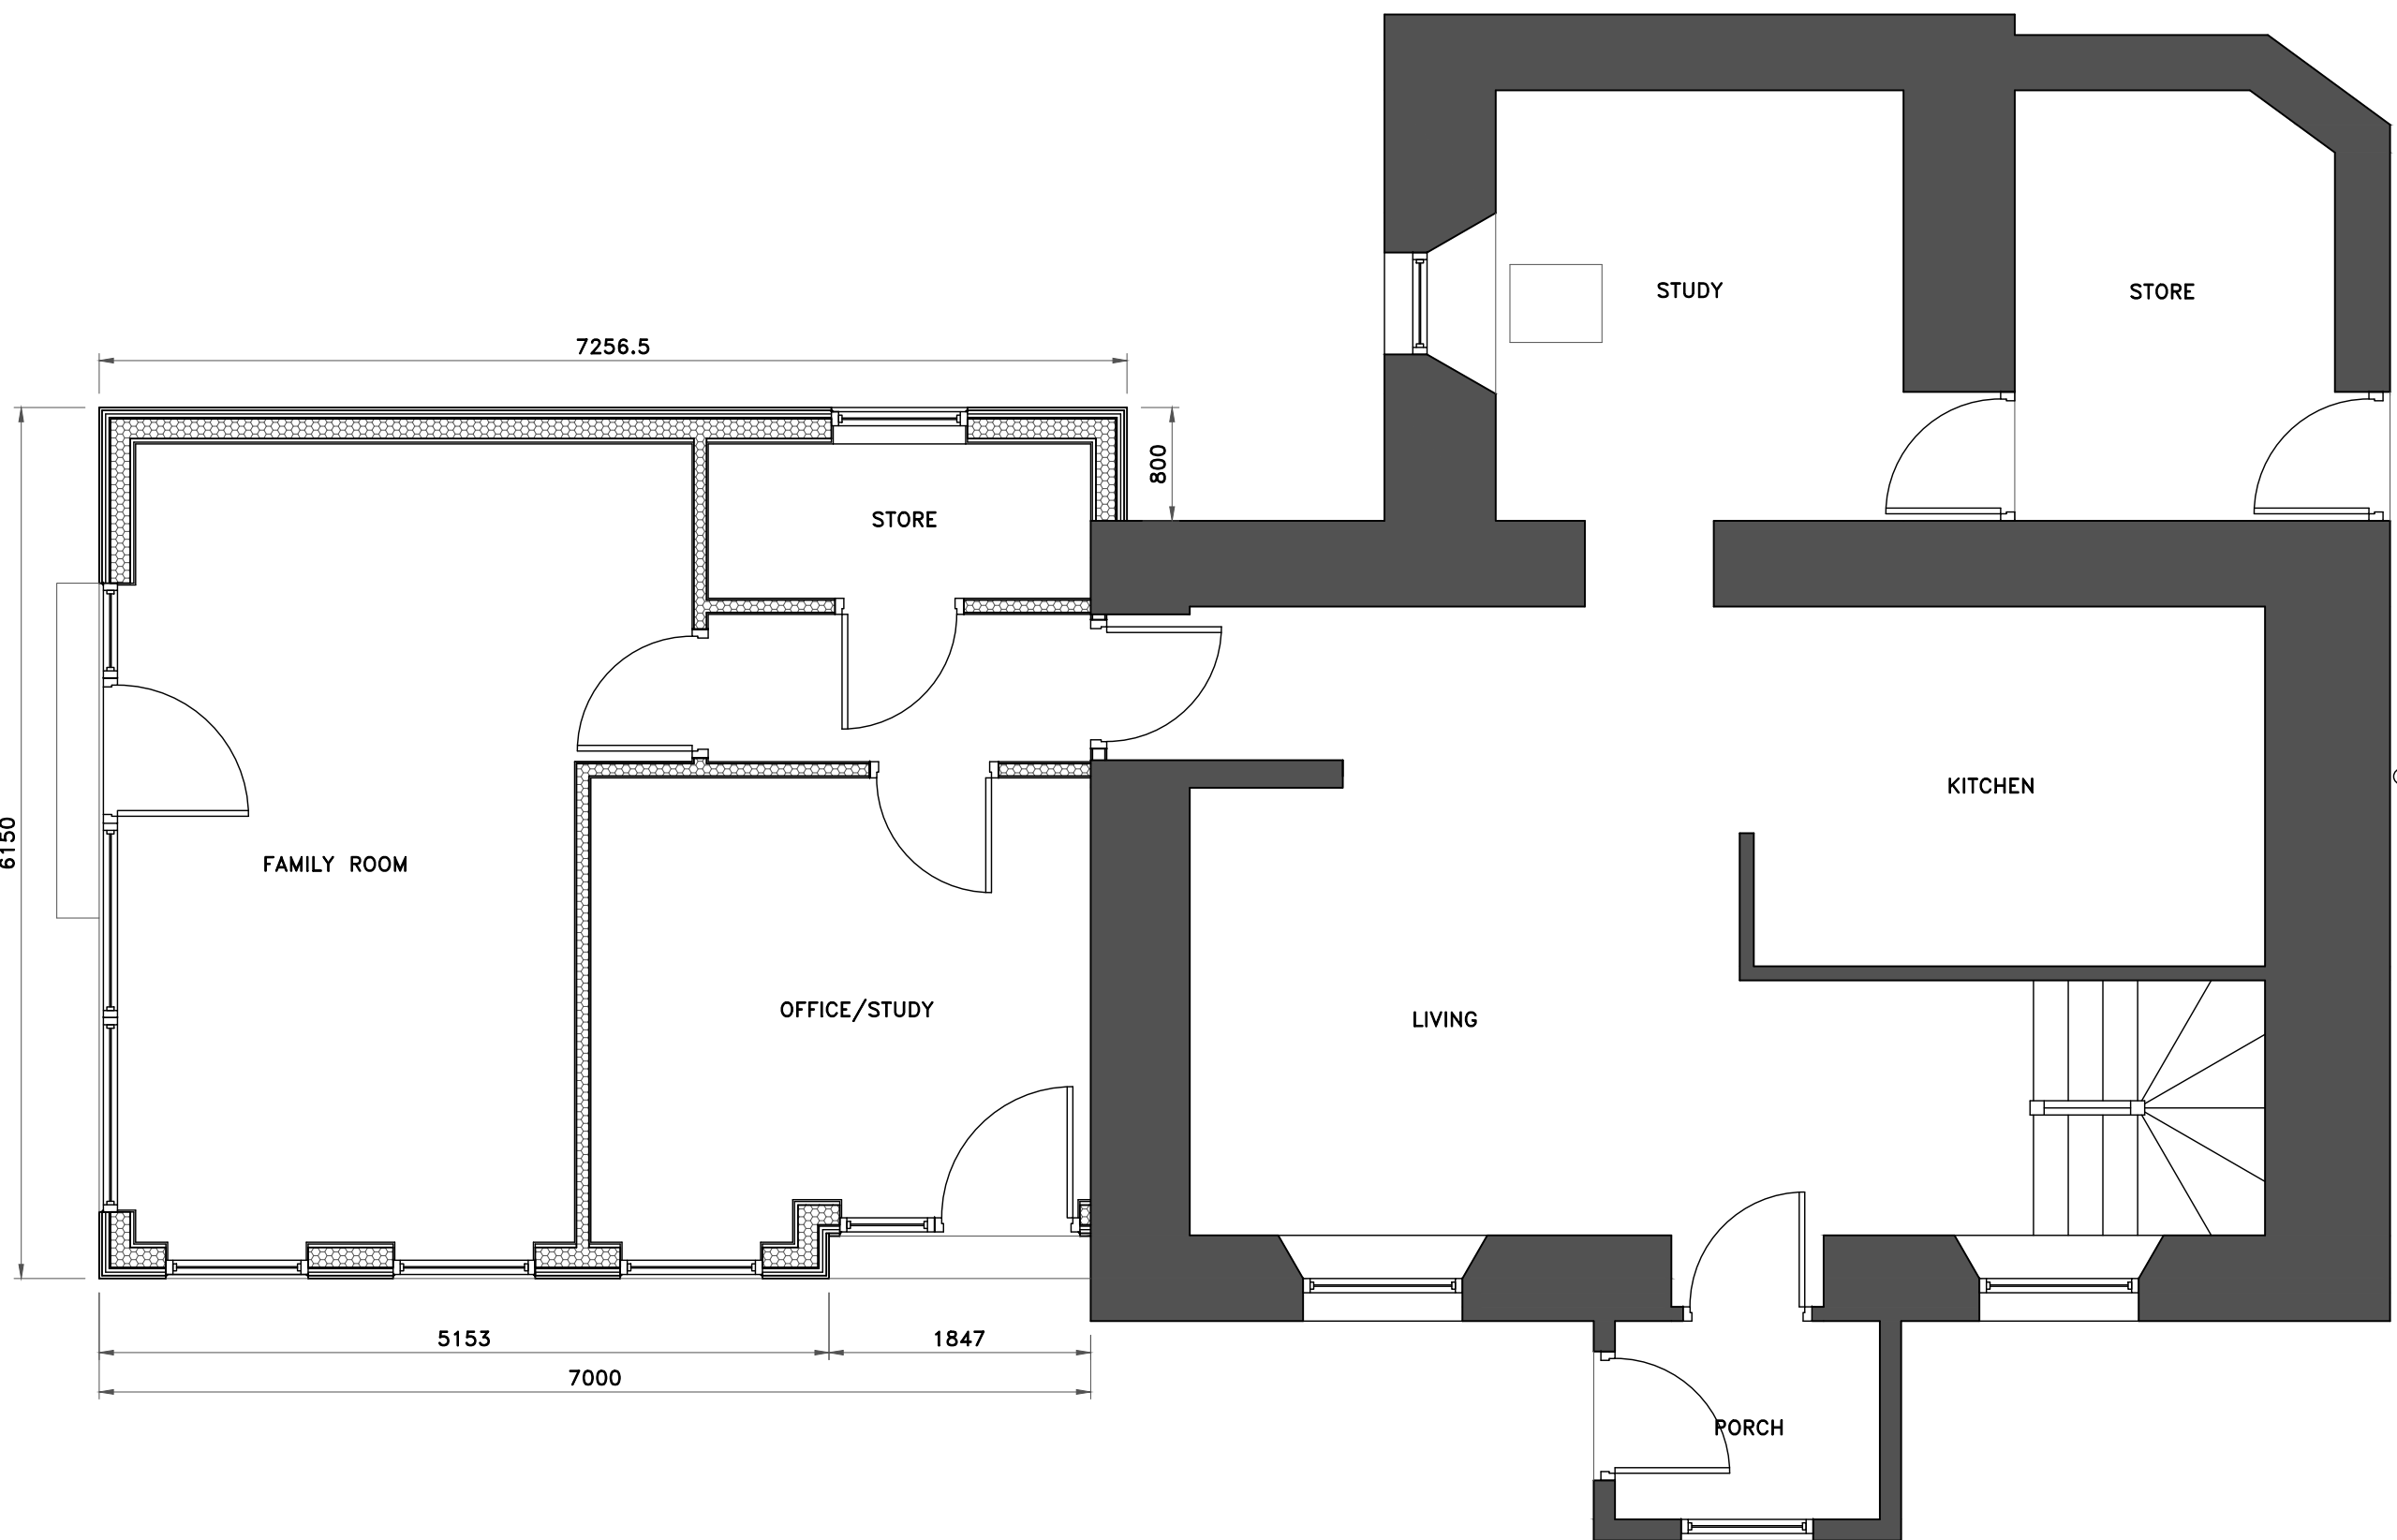

GROUND FLOOR LAYOUT
SCALE 1:50

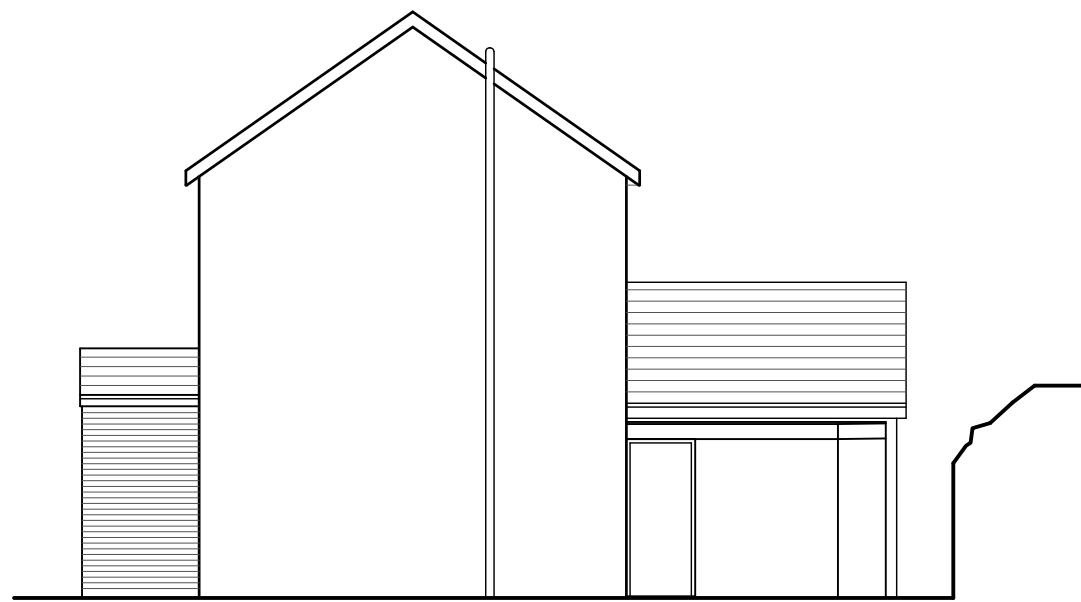

SIDE ELEVATION
SCALE 1:100

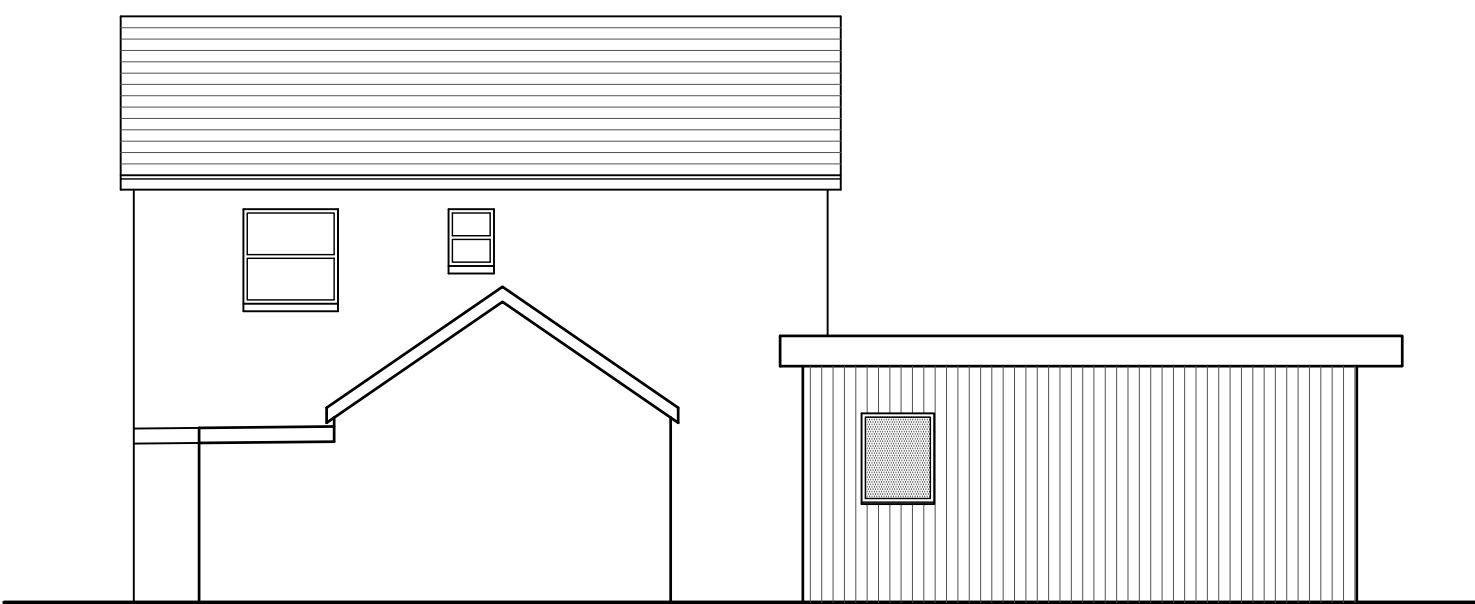

REAR ELEVATION
SCALE 1:100



SIDE ELEVATION
SCALE 1:100



FRONT ELEVATION
SCALE 1:100

Notes

Rev	Date	
Revisions		
 Jo Davies Architectural jodavies1000@gmail.com 42A Mansfield Rd, Murlon, Swansea, SA3 3AR Residential & Commercial Design Tel: 01792 934257 Mob: 07967 104405		
Client		
Peter Boden—Ryan Mount Pleasant Ynysmeudwy Pontardawe		
Job Title		
First Floor Side Extension		
Drawing Title		
Existing Plans & Elevations		
Scale	Date	Drawing No.
As shown	Nov'21	01