



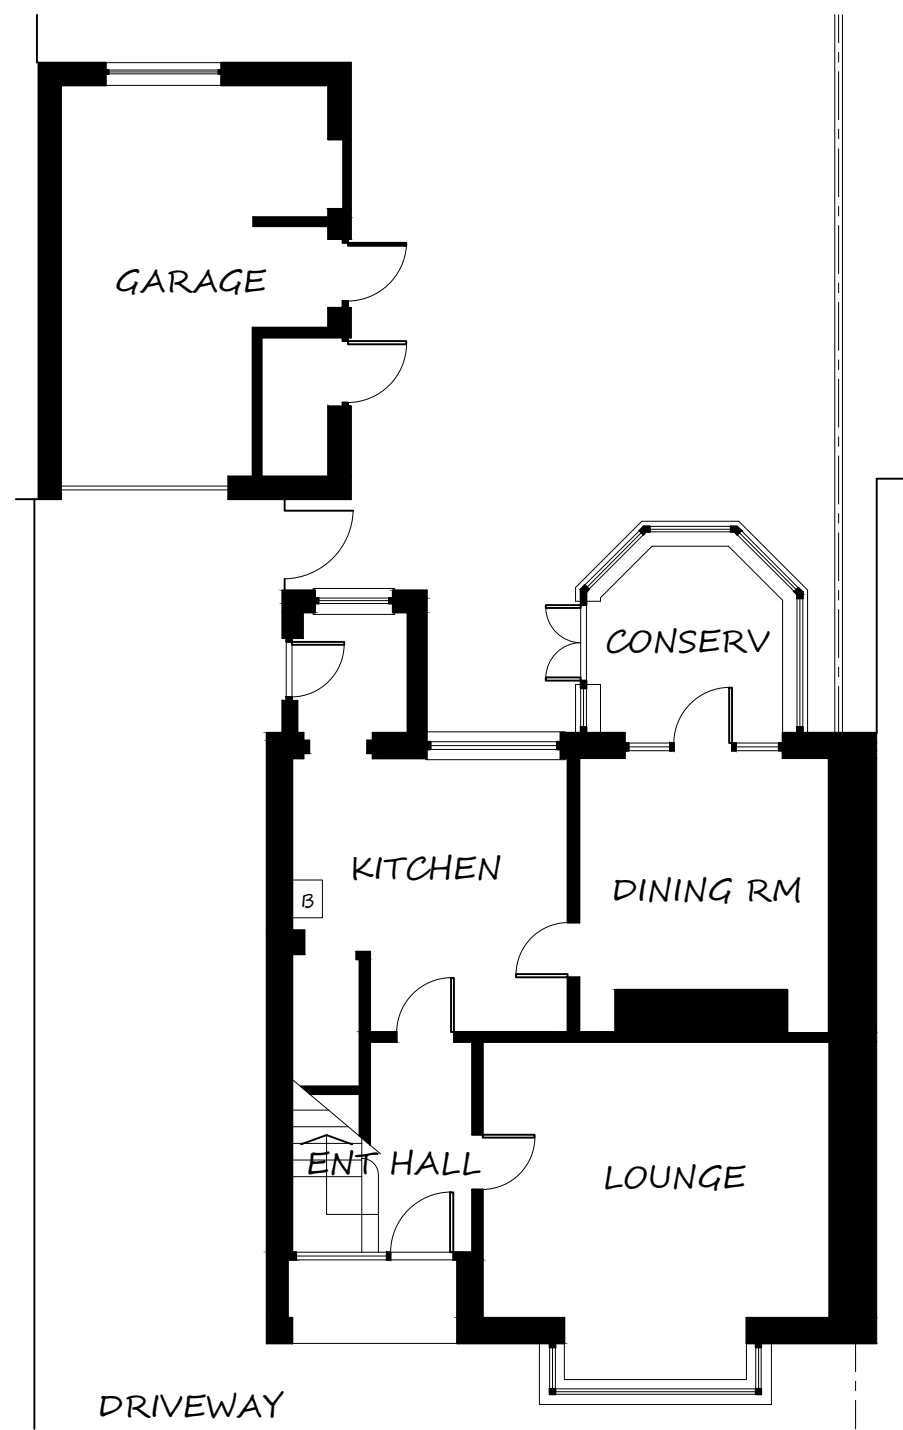


GROUND FLOOR PLAN
AS EXISTING

SCALE 1:100 @ A1

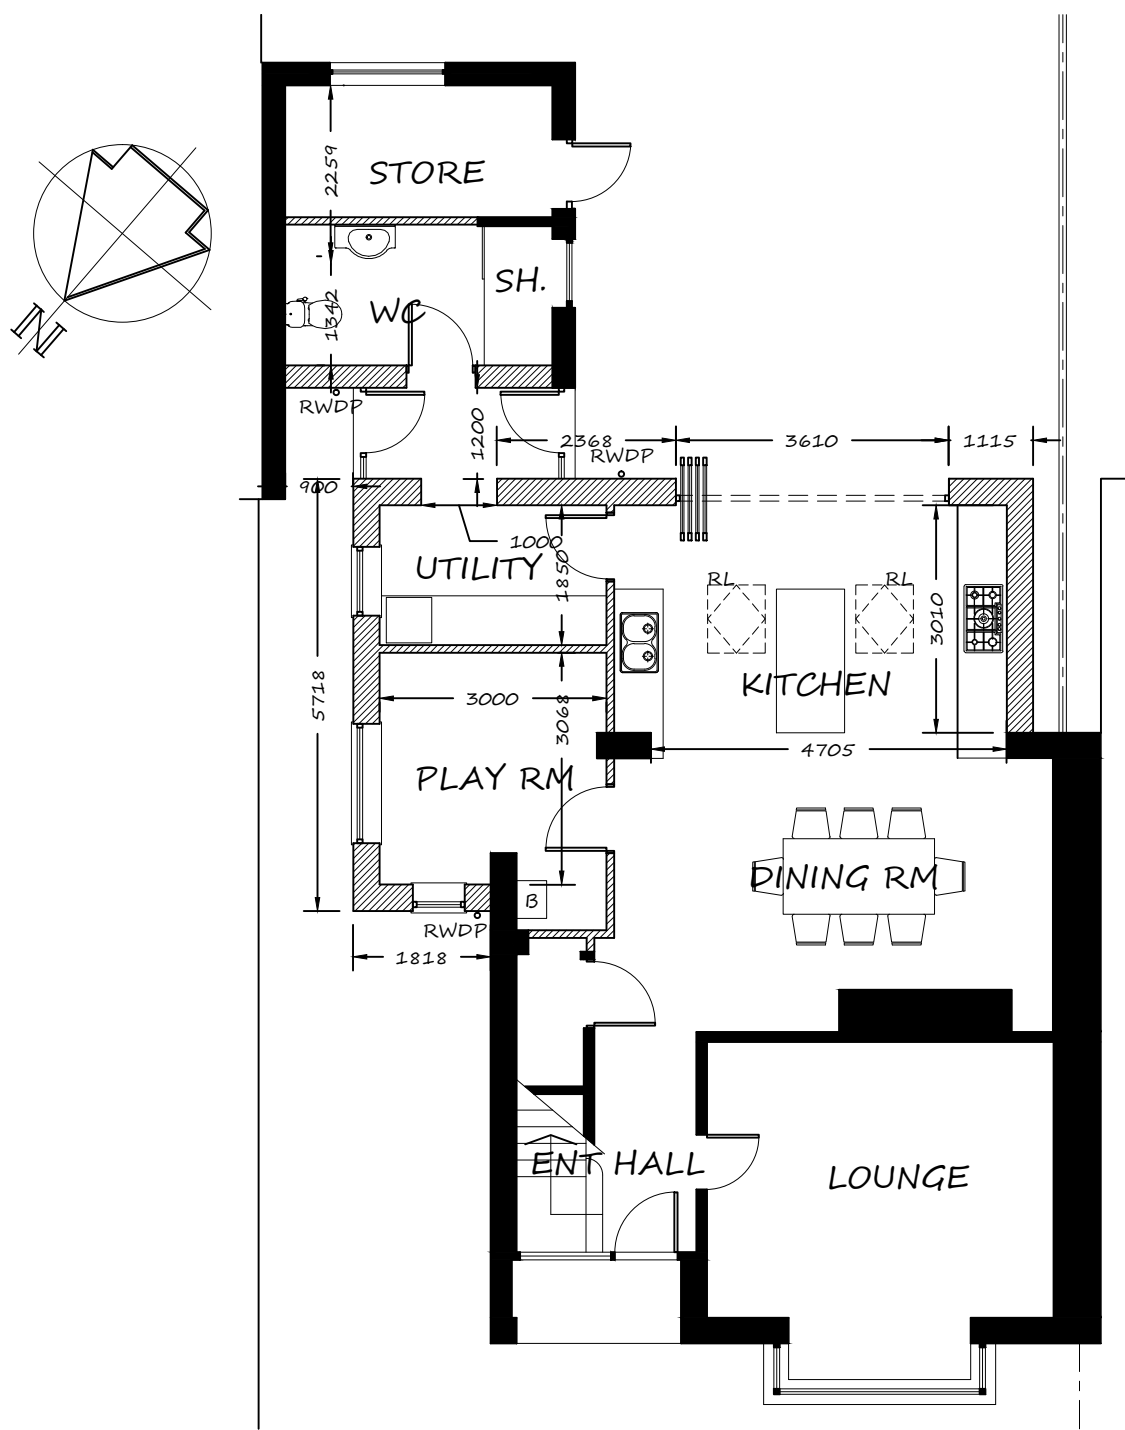


GROUND FLOOR PLAN
AS PROPOSED

SCALE 1:100 @ A1

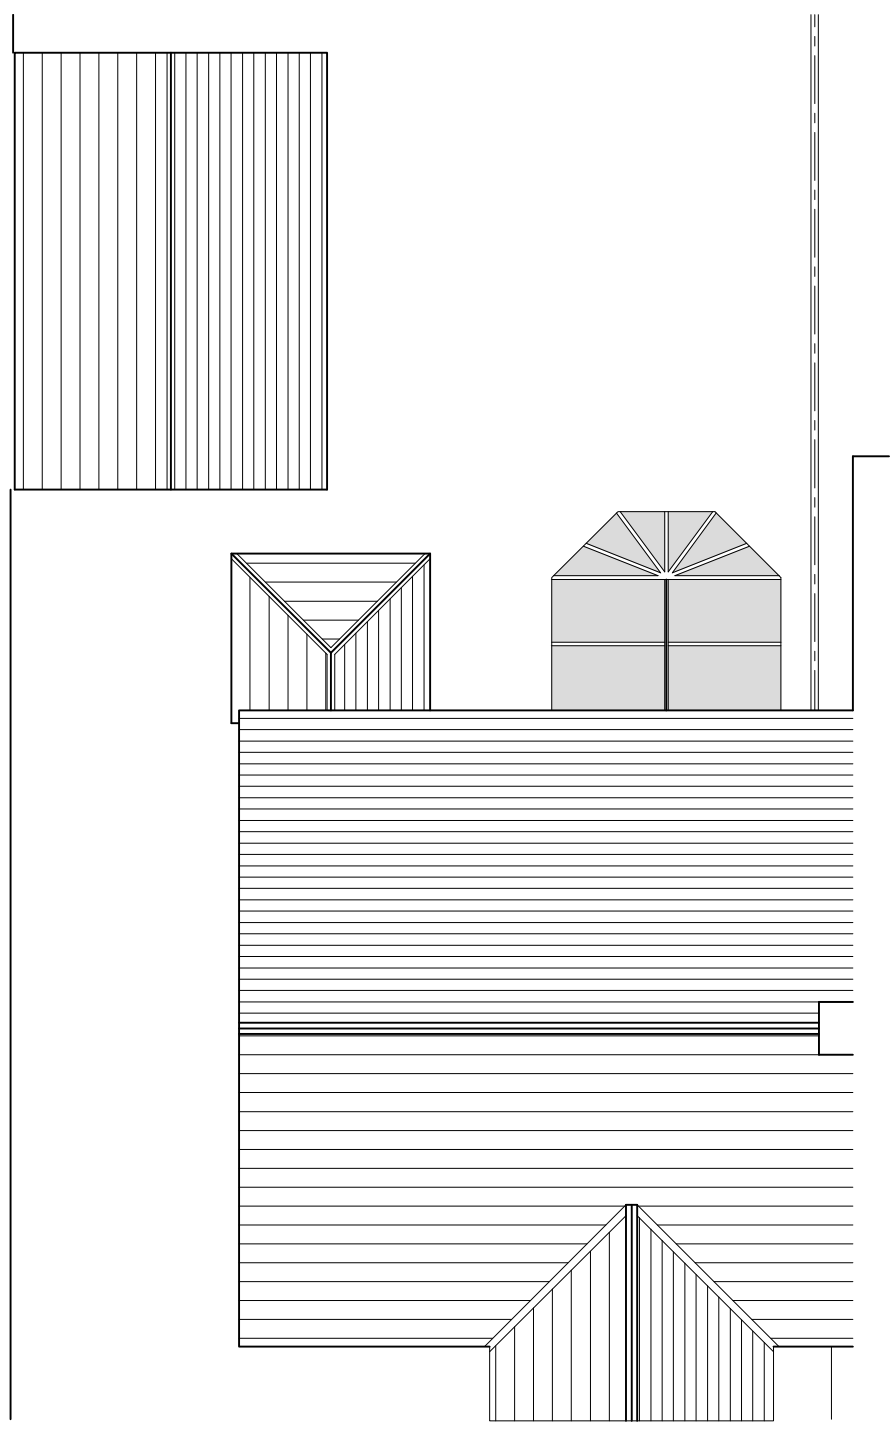


ROOF PLAN
AS EXISTING

SCALE 1:100 @ A1

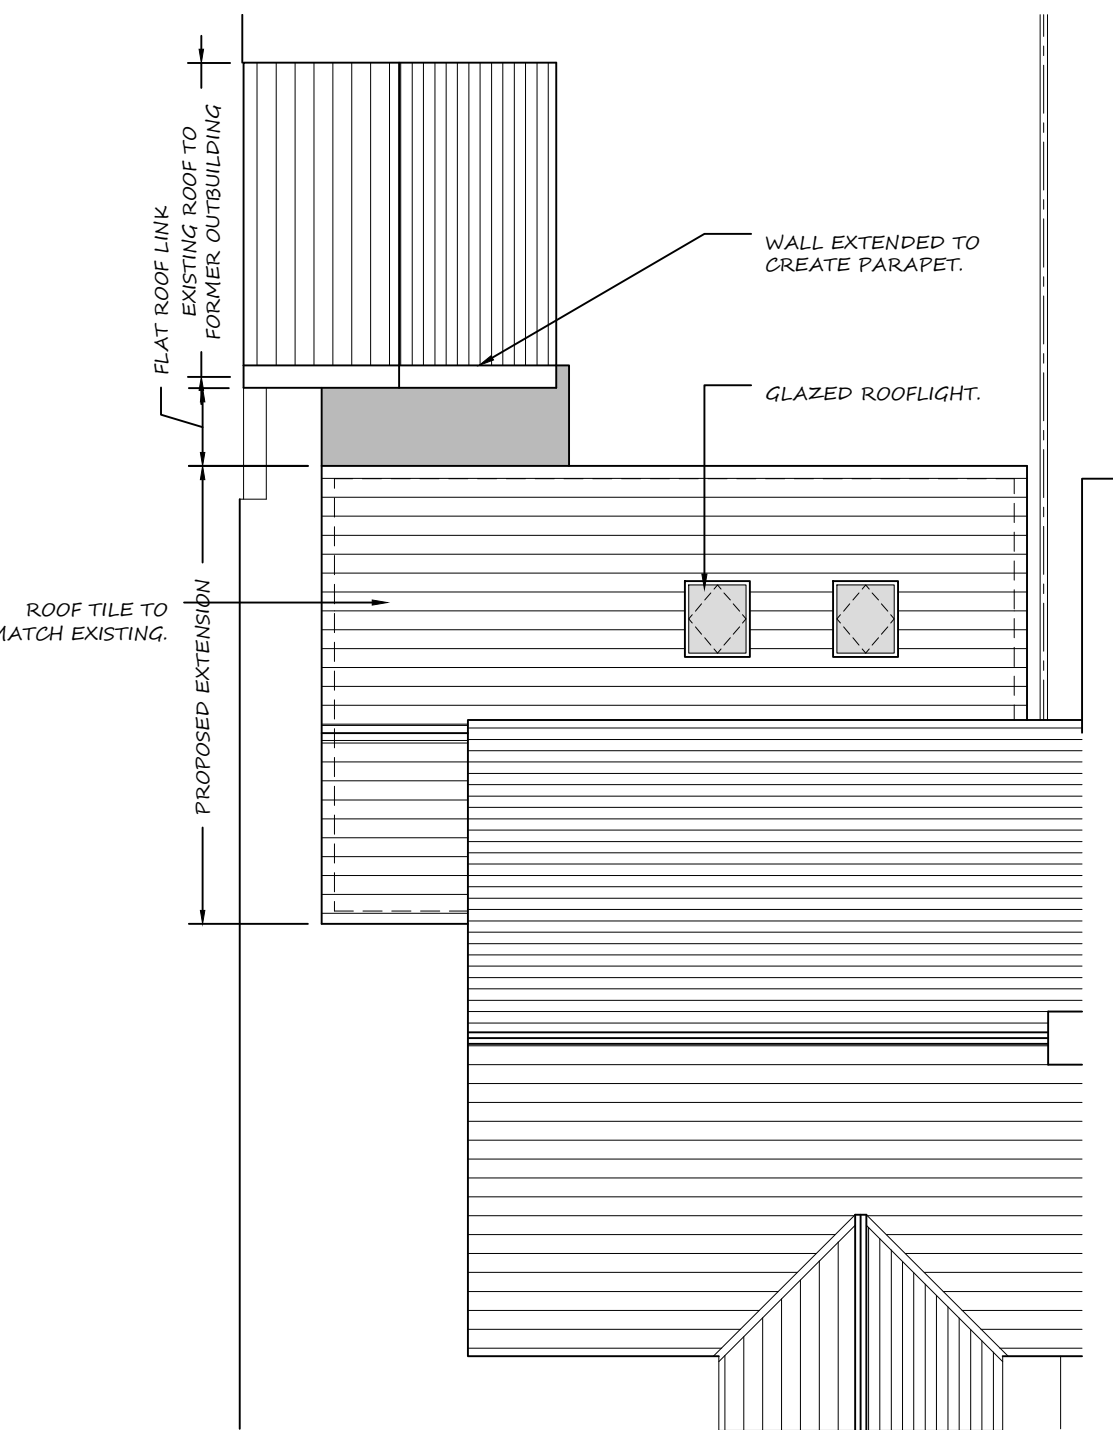


ROOF PLAN
AS PROPOSED

SCALE 1:100 @ A1

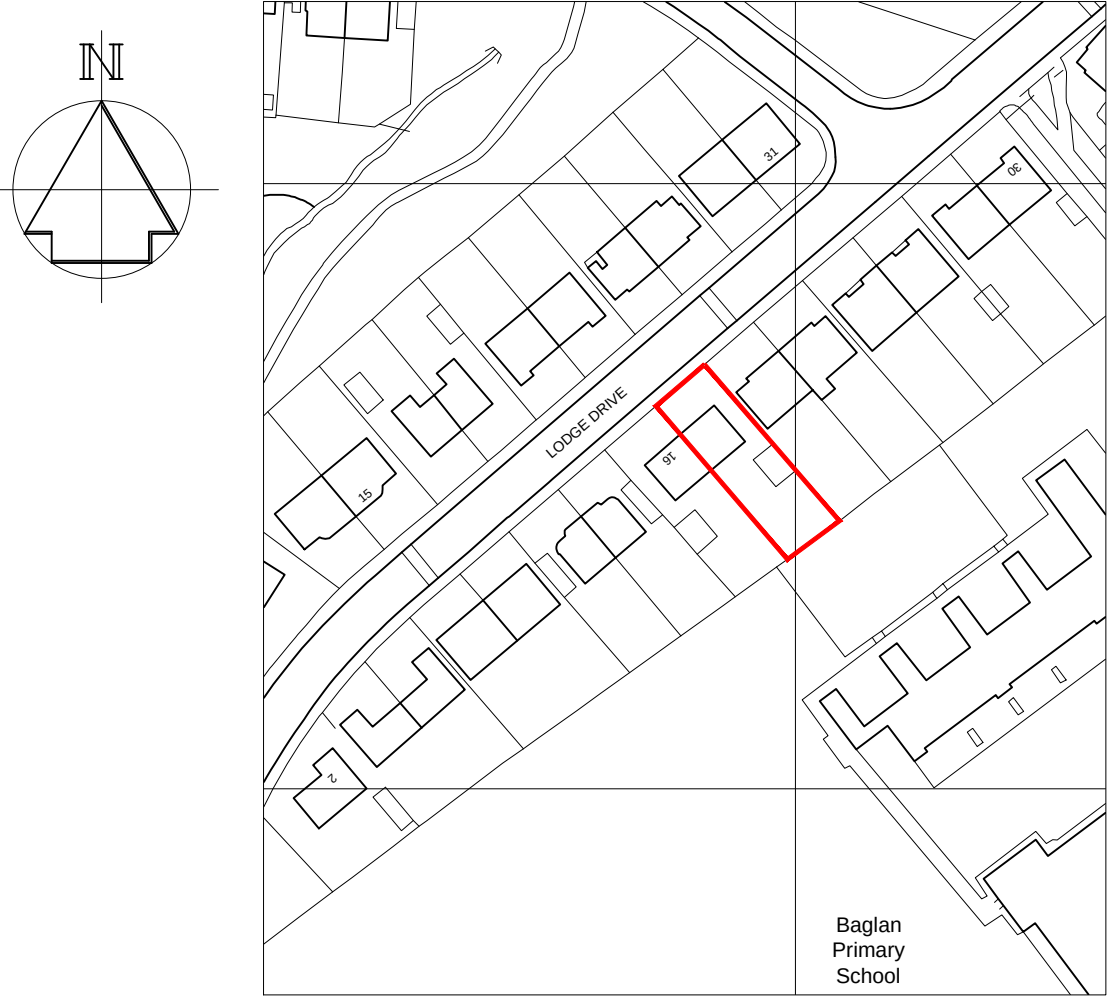



SITE LOCATION PLAN

SCALE 1:1250 @ A1

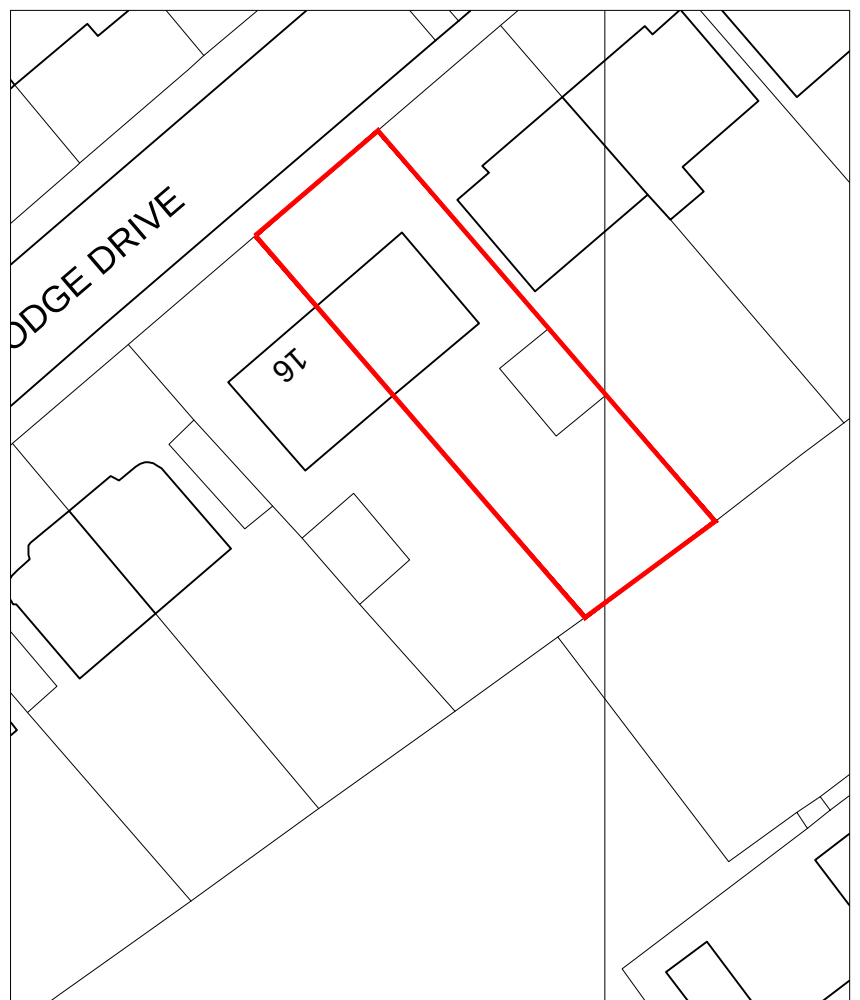

BLOCK PLAN

SCALE 1:500 @ A1

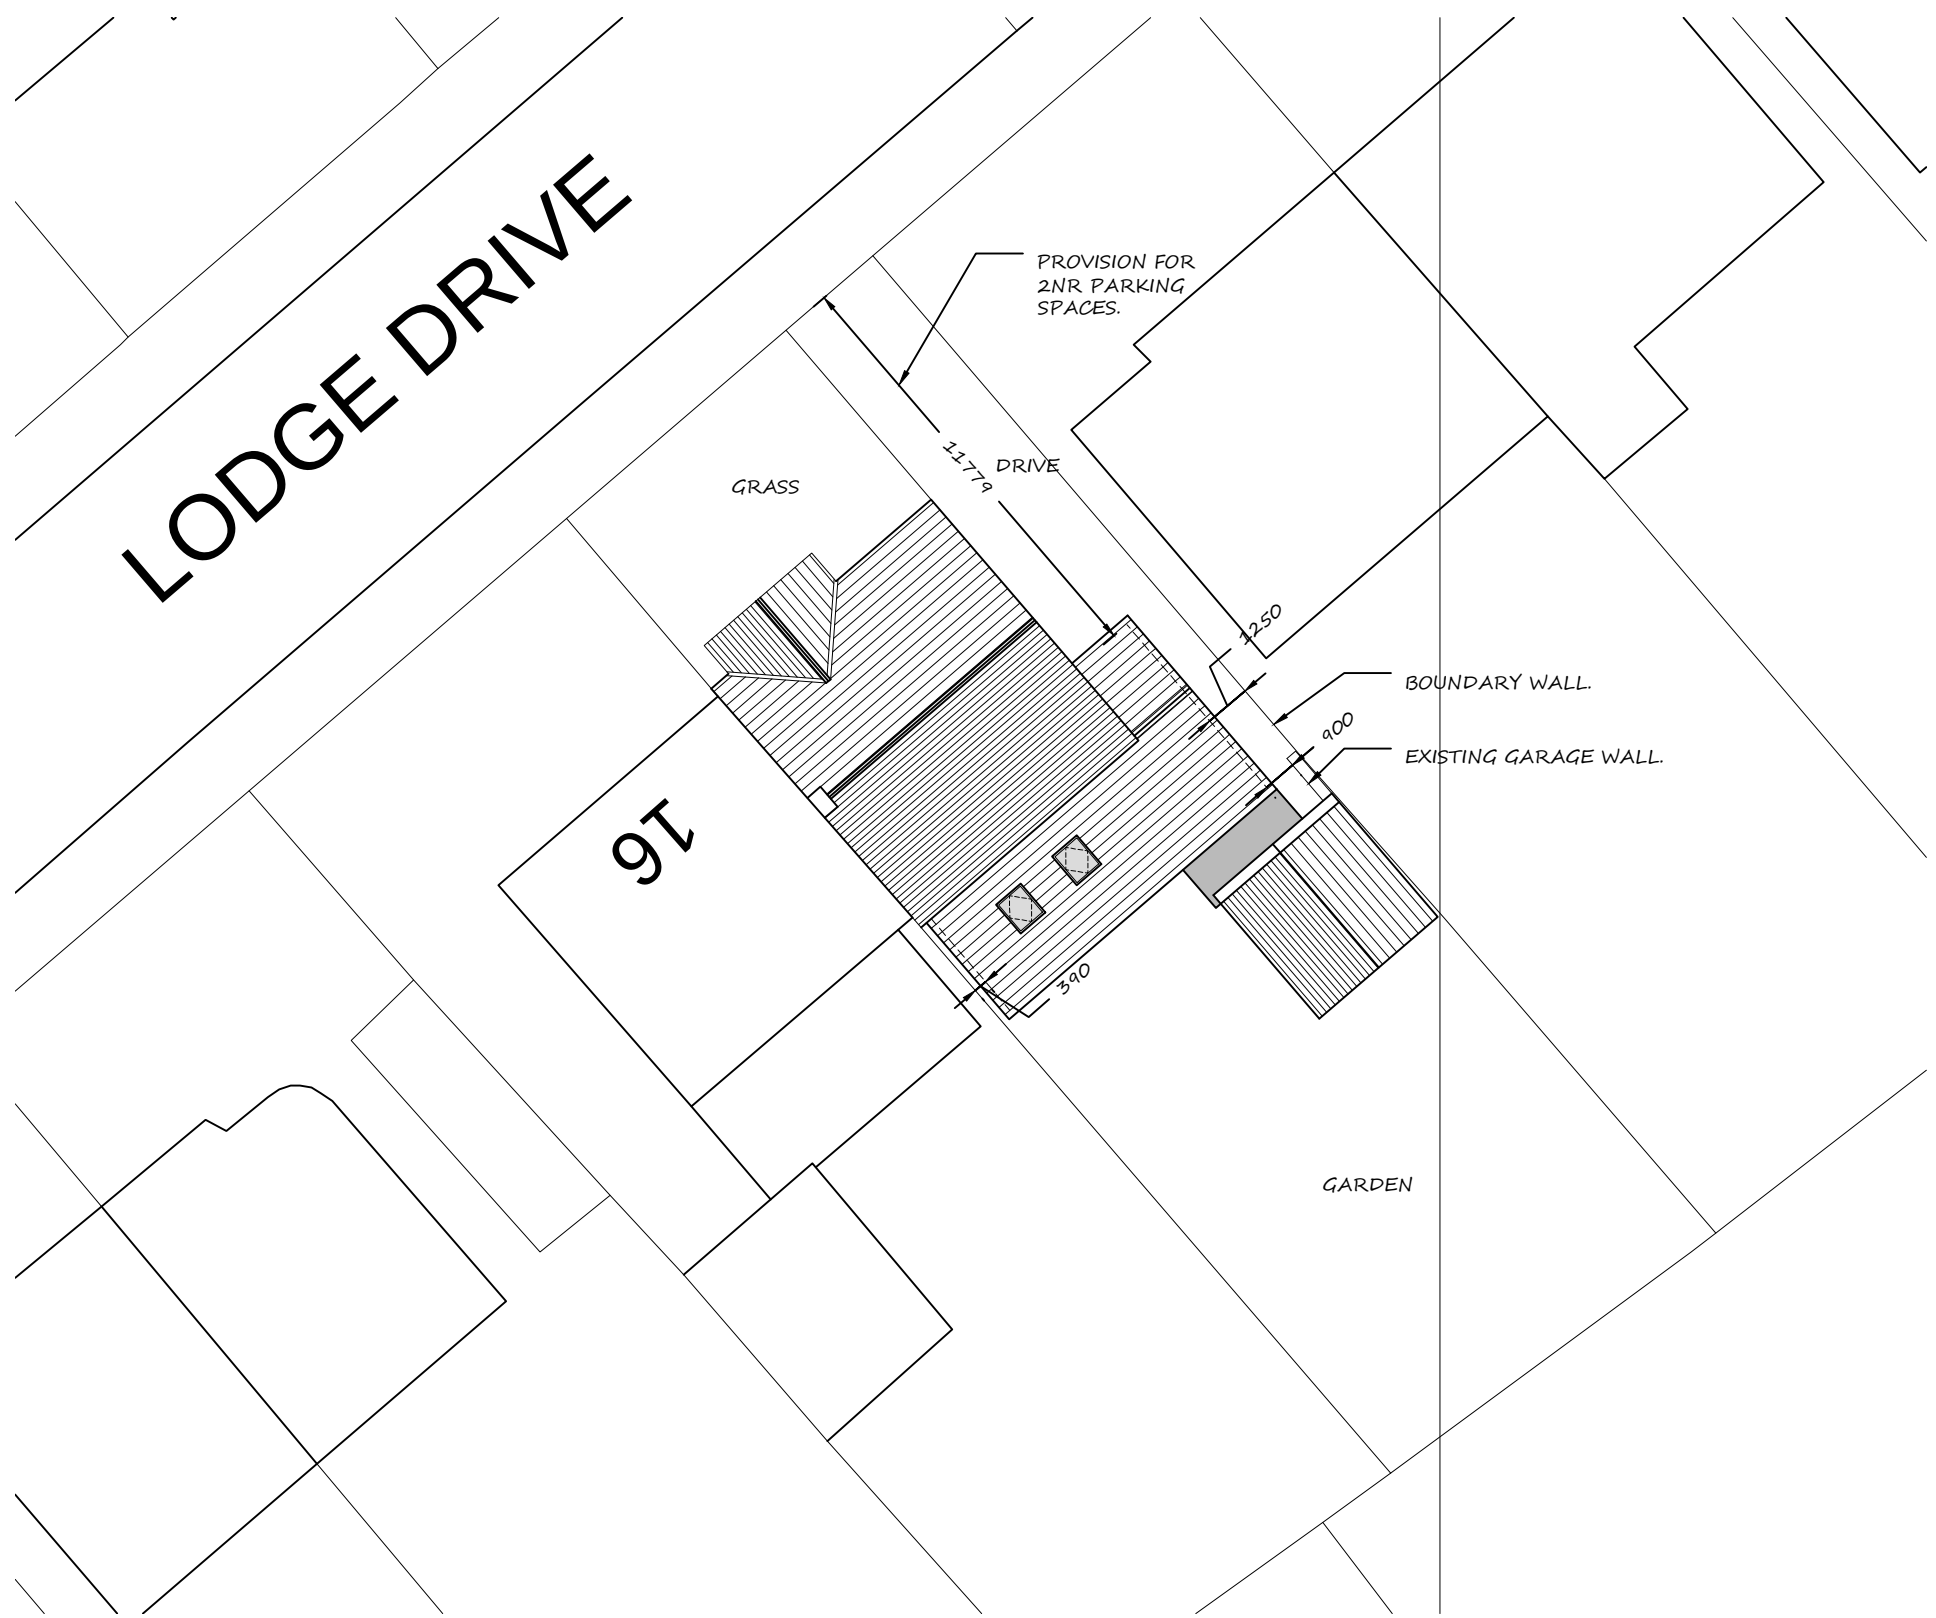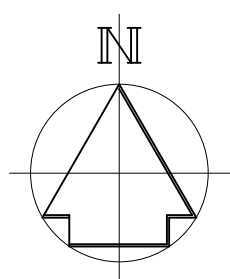

SITE PLAN
AS PROPOSED

SCALE 1:200 @ A1

REAR & SIDE EXTENSION AND
GARAGE CONVERSION.
18 LODGE DRIVE,
PORT TALBOT. SA12 8UB.
EXISTING AND PROPOSED PLANS