





**NORTH WEST ELEVATION
AS EXISTING**
SCALE 1:100 @ A1

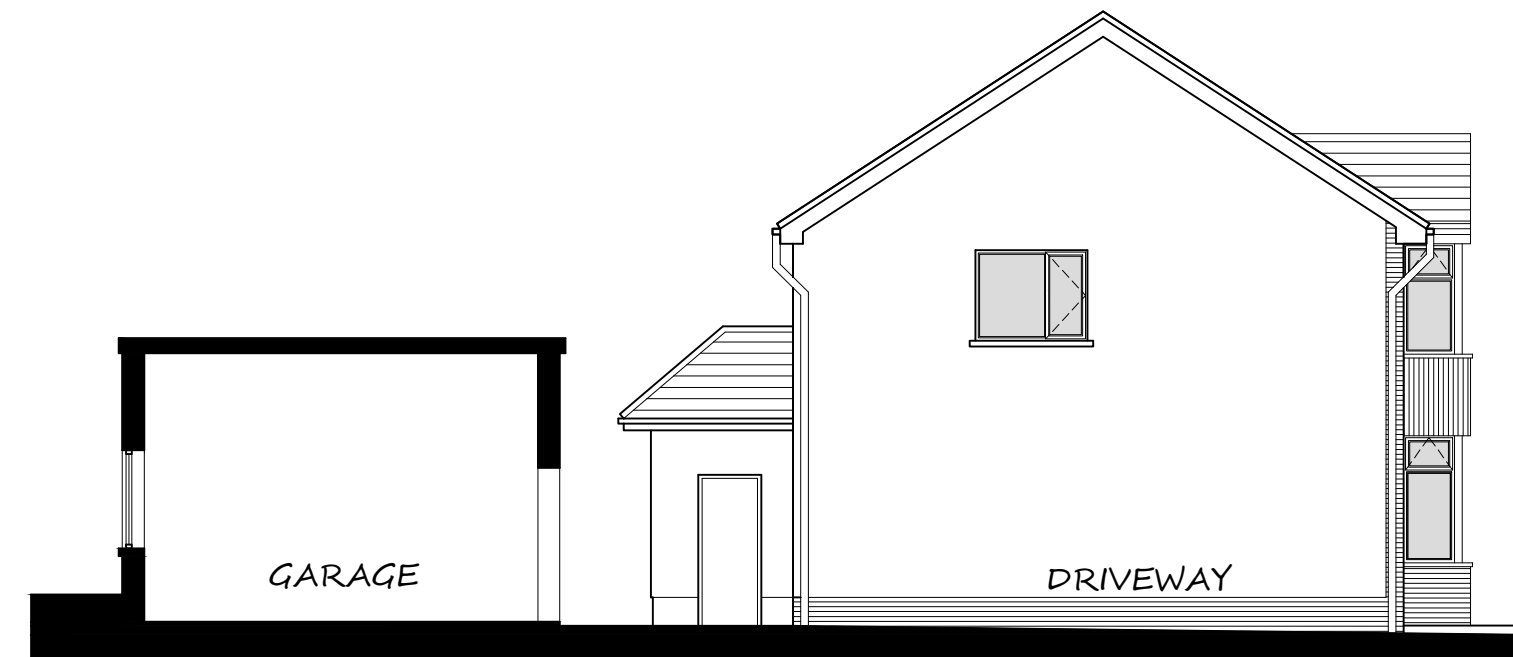


**SECTION THROUGH GARAGE
NORTH EAST ELEVATION
AS EXISTING**
SCALE 1:100 @ A1



**SOUTH EAST ELEVATION
AS EXISTING**
SCALE 1:100 @ A1

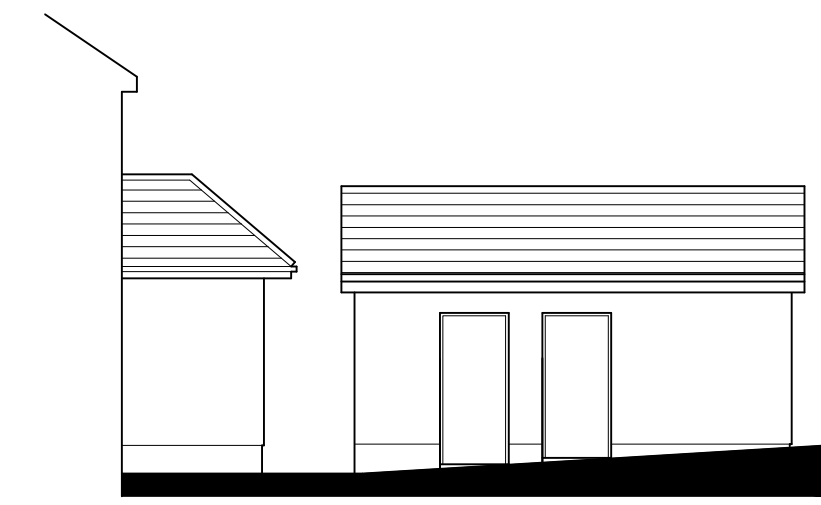


**SOUTH WEST ELEVATION
AS EXISTING**
SCALE 1:100 @ A1

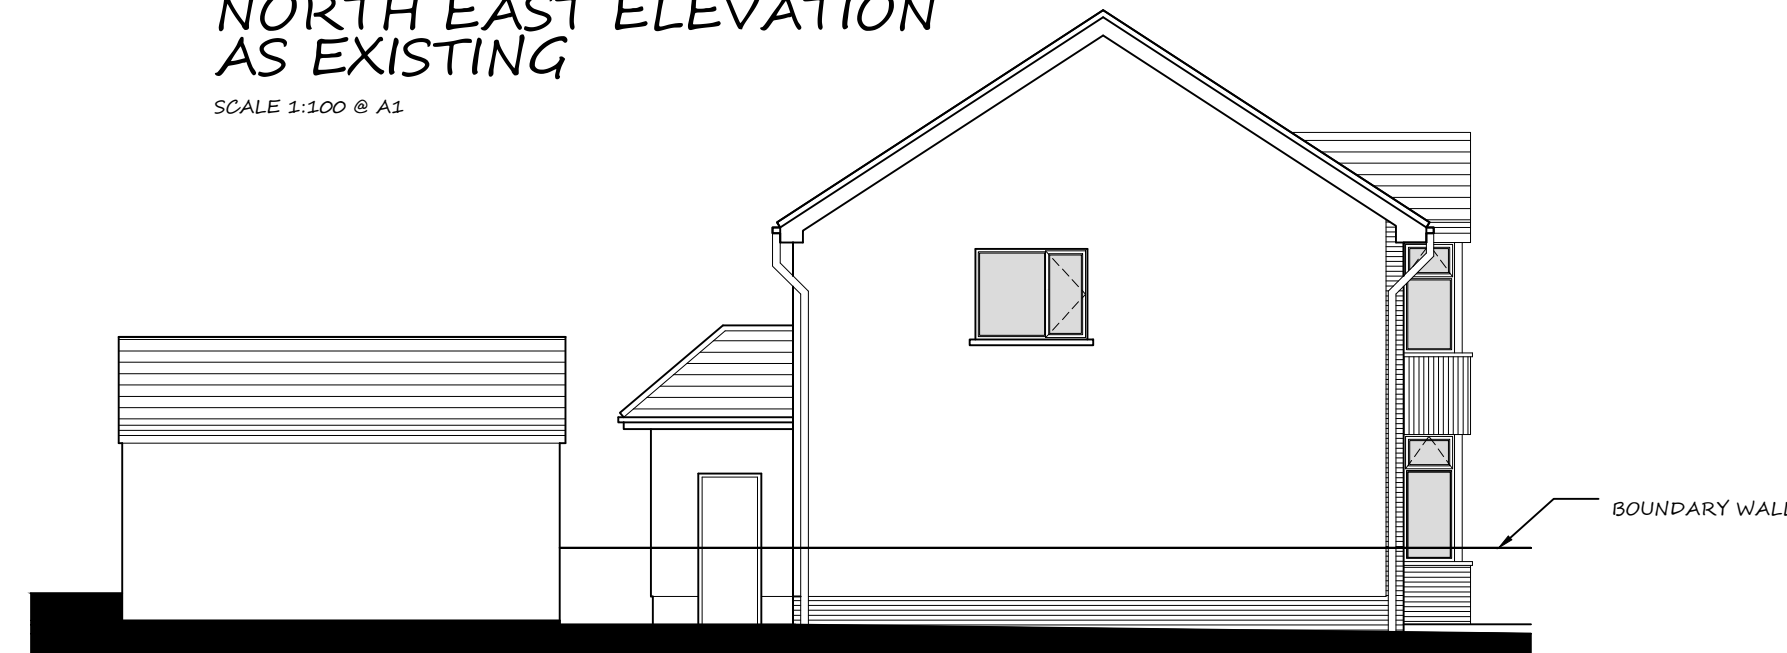

**NORTH EAST ELEVATION
AS EXISTING**
SCALE 1:100 @ A1




**NORTH WEST ELEVATION
AS PROPOSED**
SCALE 1:100 @ A1

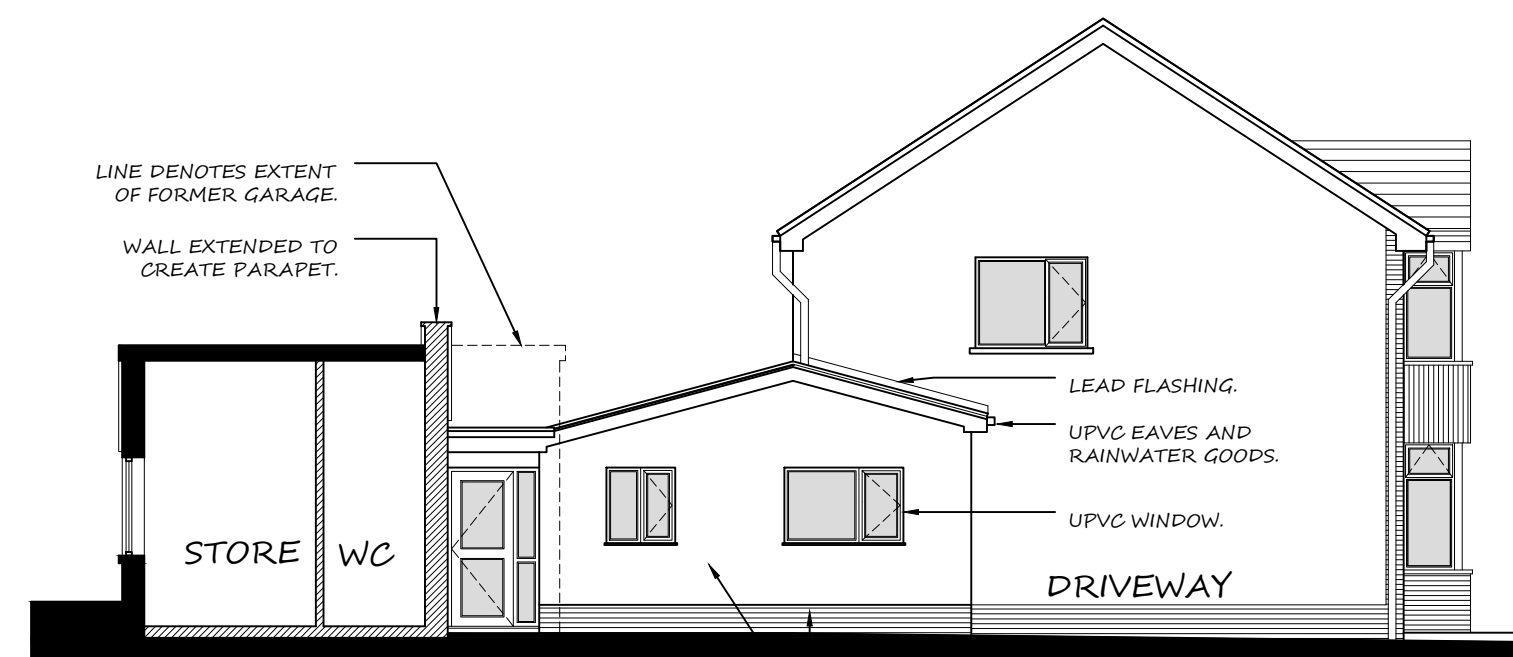


**SECTION THROUGH GARAGE
NORTH EAST ELEVATION
AS PROPOSED**
SCALE 1:100 @ A1



**SOUTH EAST ELEVATION
AS PROPOSED**
SCALE 1:100 @ A1

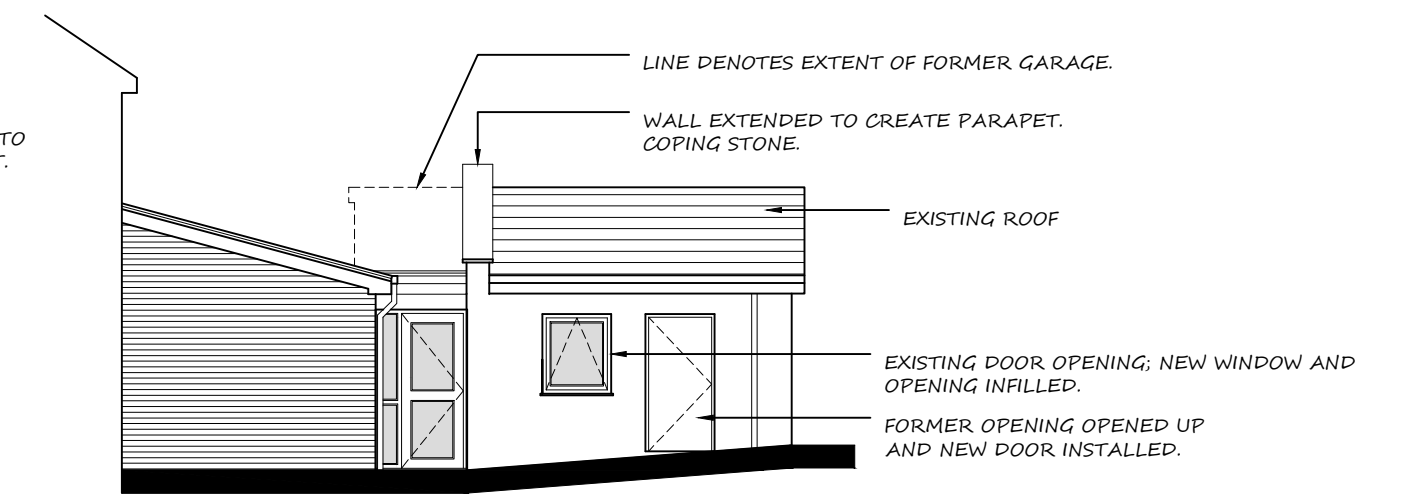

**SOUTH WEST ELEVATION
AS PROPOSED**
SCALE 1:100 @ A1

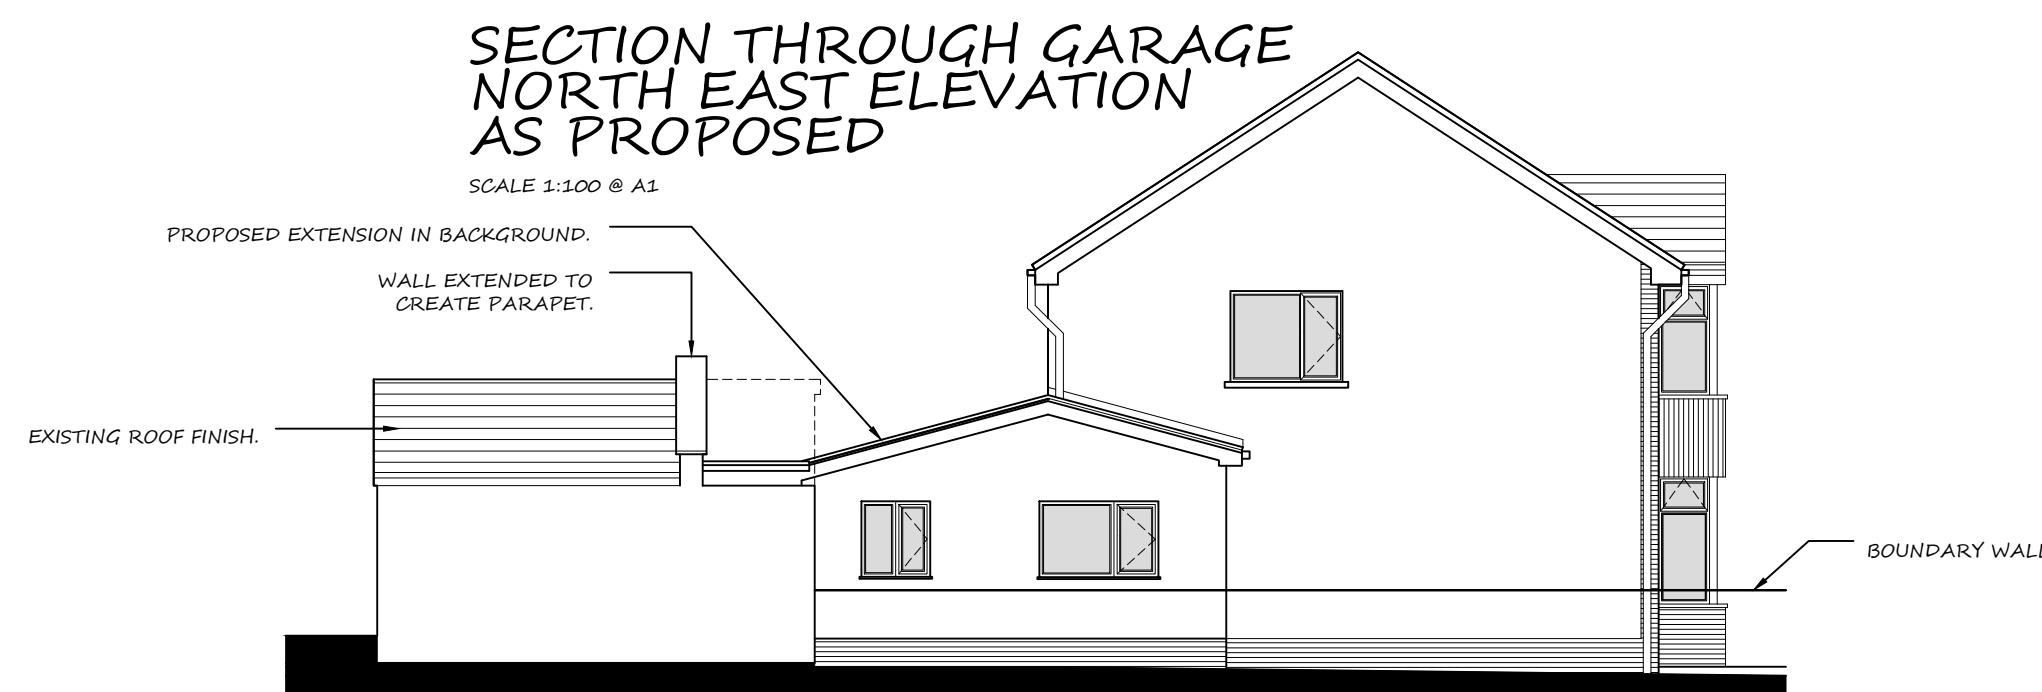

**NORTH EAST ELEVATION
AS PROPOSED**
SCALE 1:100 @ A1

REAR & SIDE EXTENSION AND
GARAGE CONVERSION.
18 LODGE DRIVE,
PORT TALBOT. SA12 8UB.
EXISTING AND PROPOSED
ELEVATIONS