


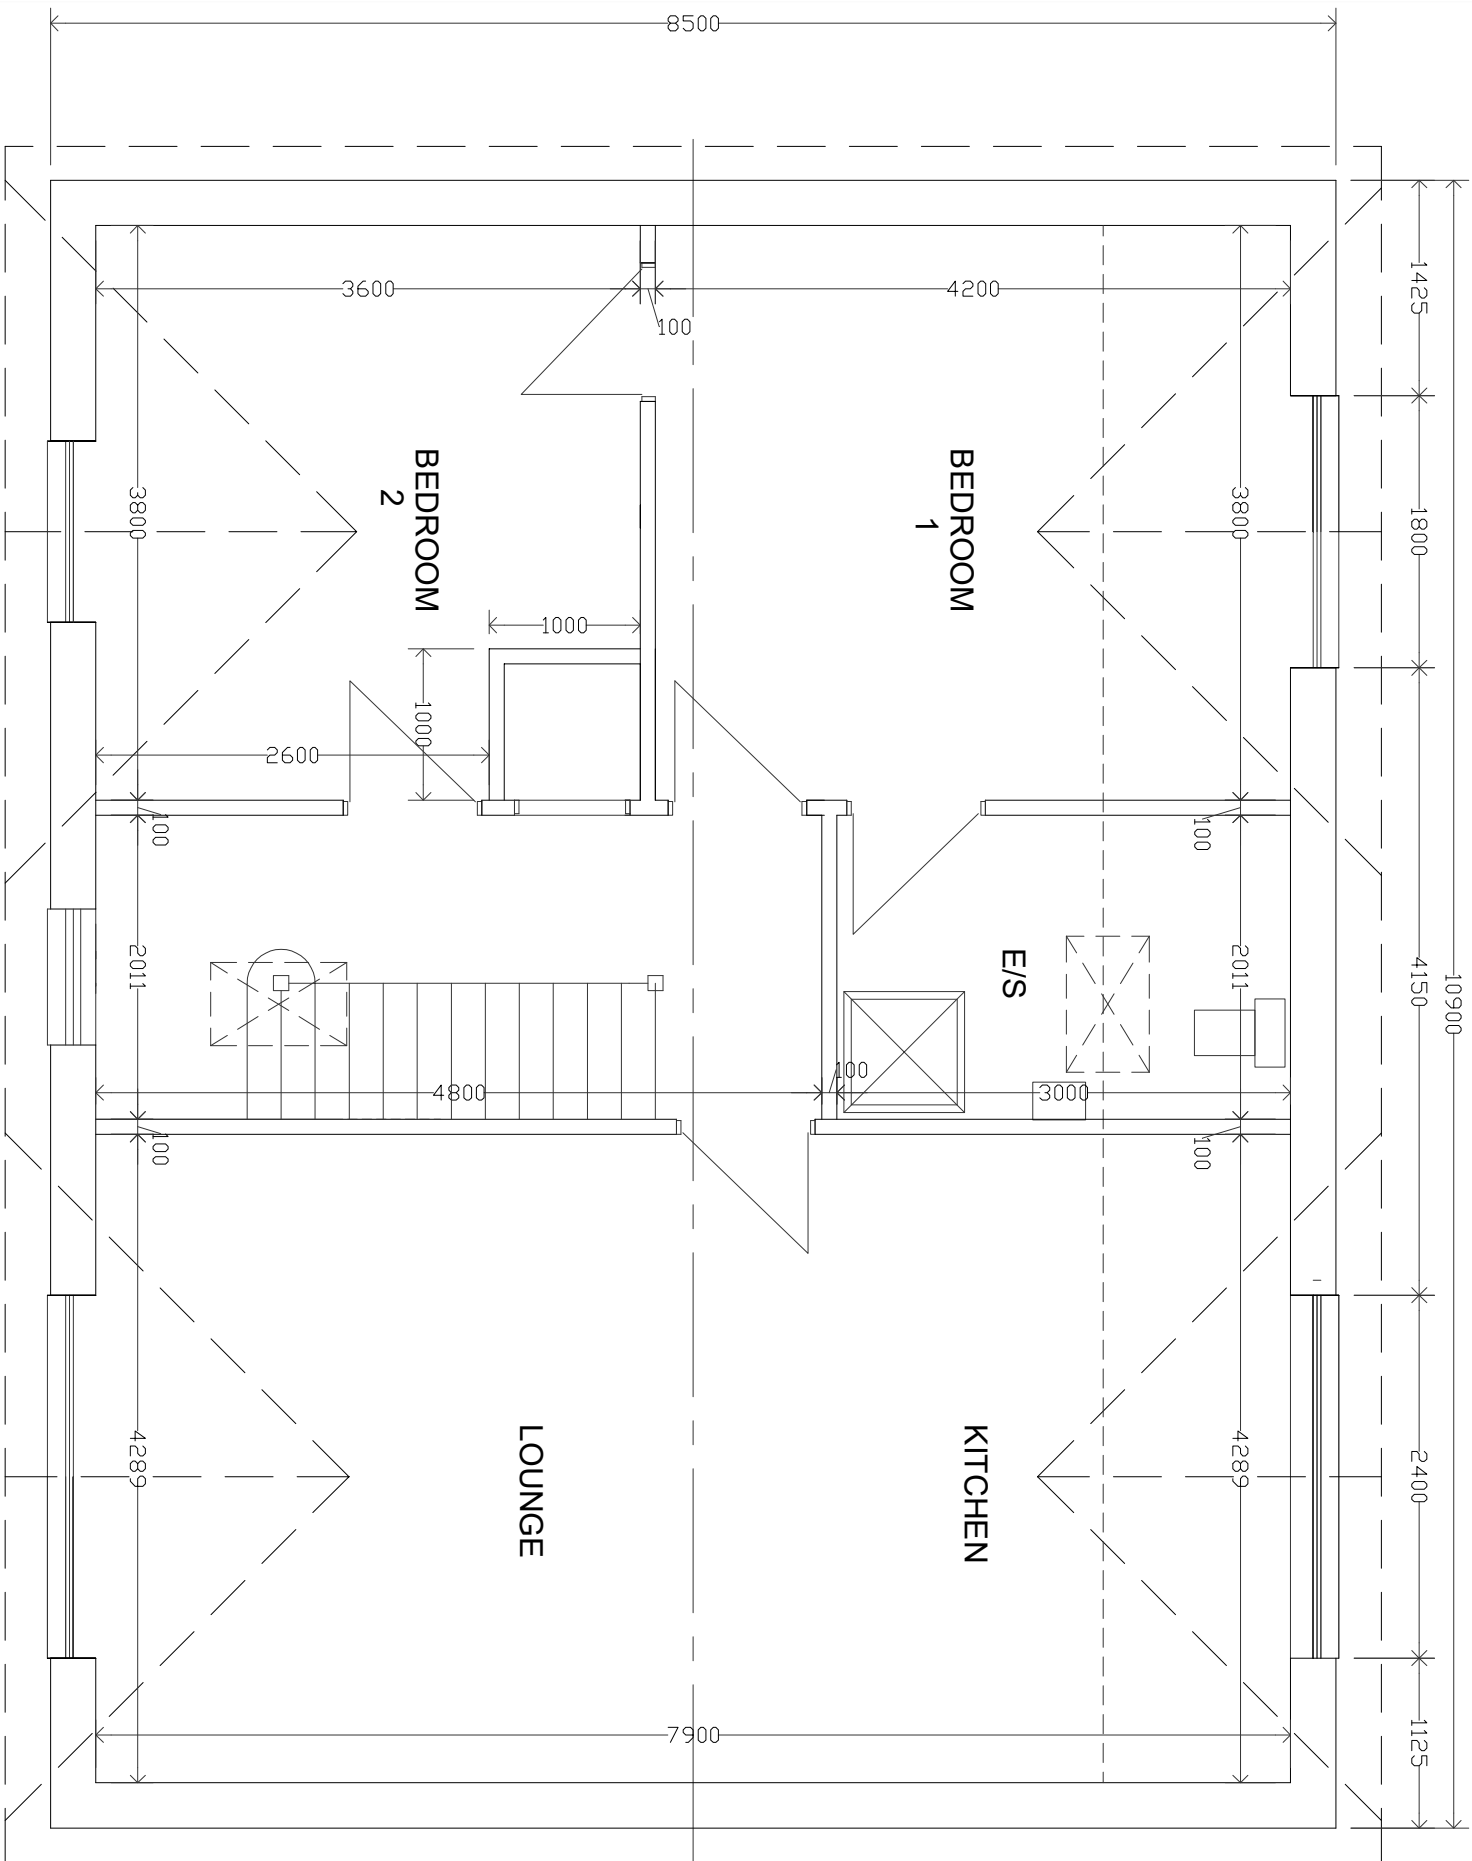

FIRST FLOOR

k.j.lloyd AADip. RIBA
CHARTERED ARCHITECT

49 Coed Y Pia, Llanbradach
Caerphilly, CF83 3PT

PROJECT
PROPOSED RESIDENTIAL DEVELOPMENT
AT
PLOT 5 LAND ADJOINING 99 NEATH ROAD
RESOLVEN

SCALE
1:50@ A3

DATE
MARCH 2019

DRAWN
KL

DWG NO.
WD.02

DRAWING
FIRST FLOOR PLAN

THIS DRAWING IS COPYRIGHT