




Superseded

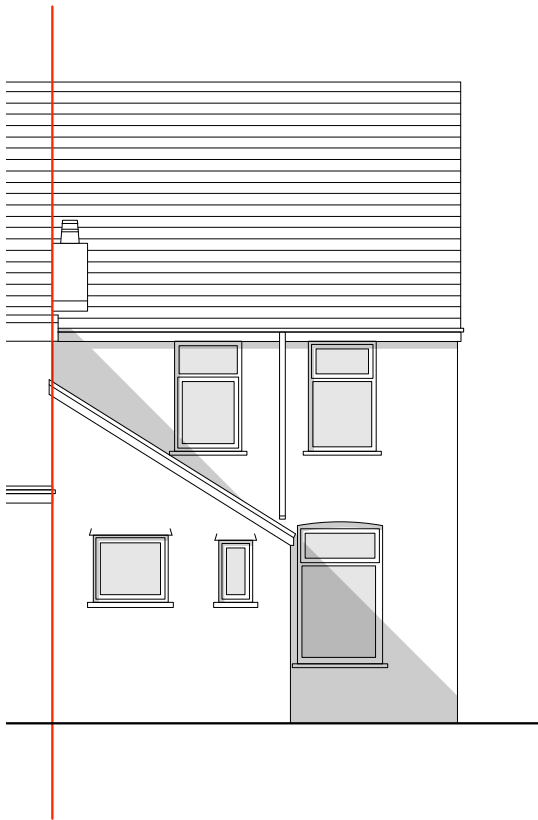


Existing Rear Elevation

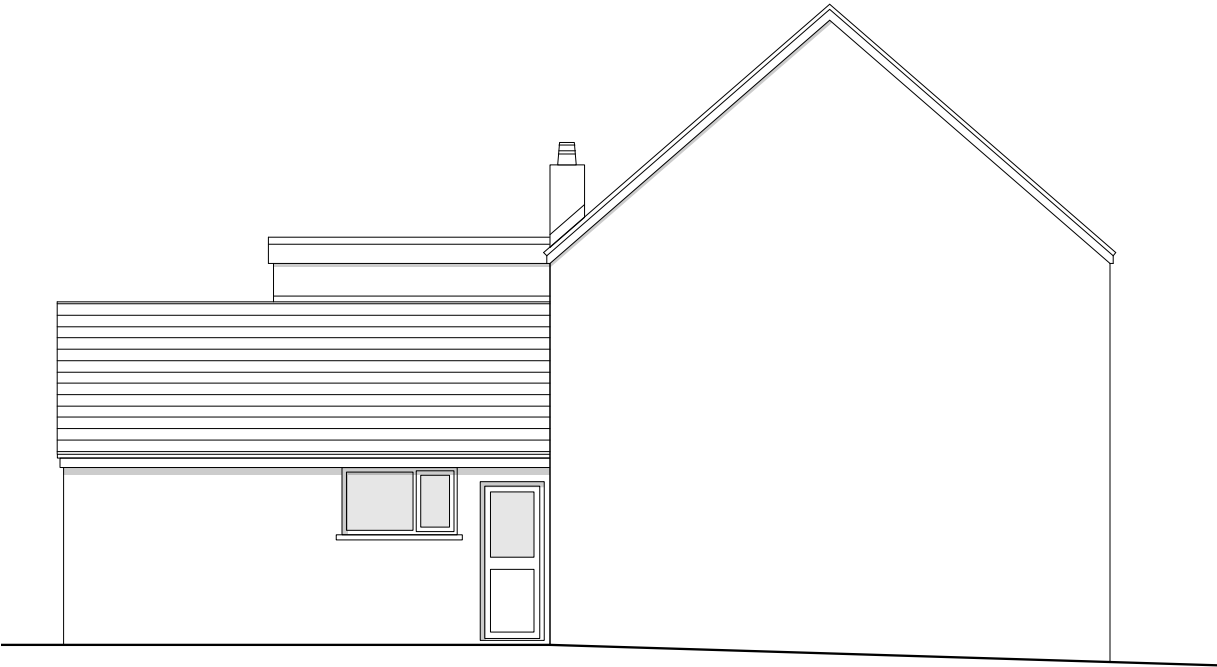


Existing Side Elevation

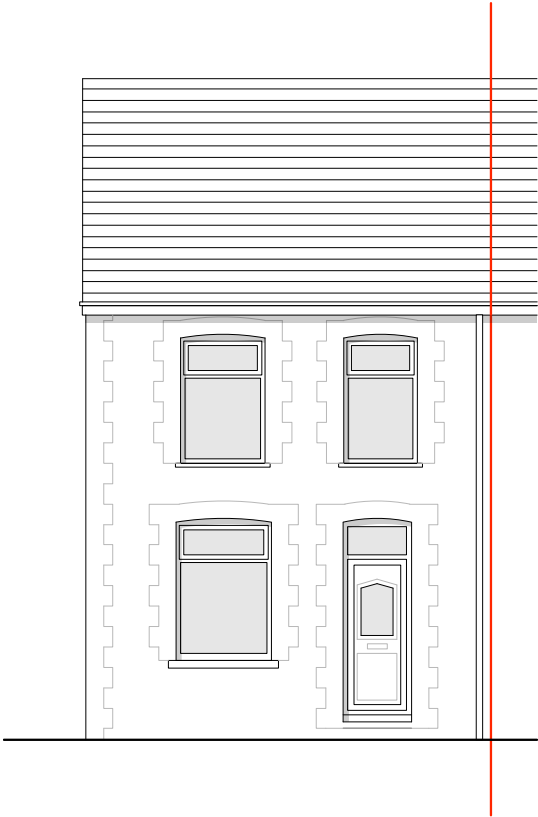


Existing Front Elevation

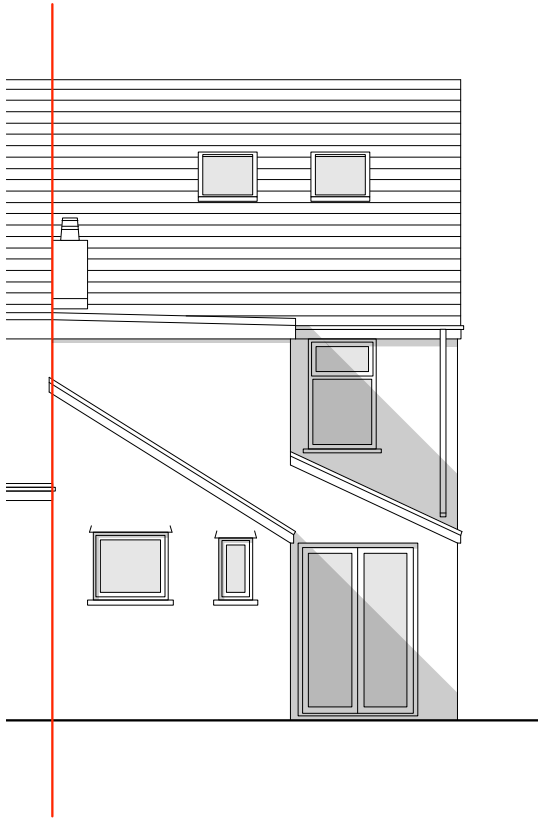

Proposed Rear Elevation

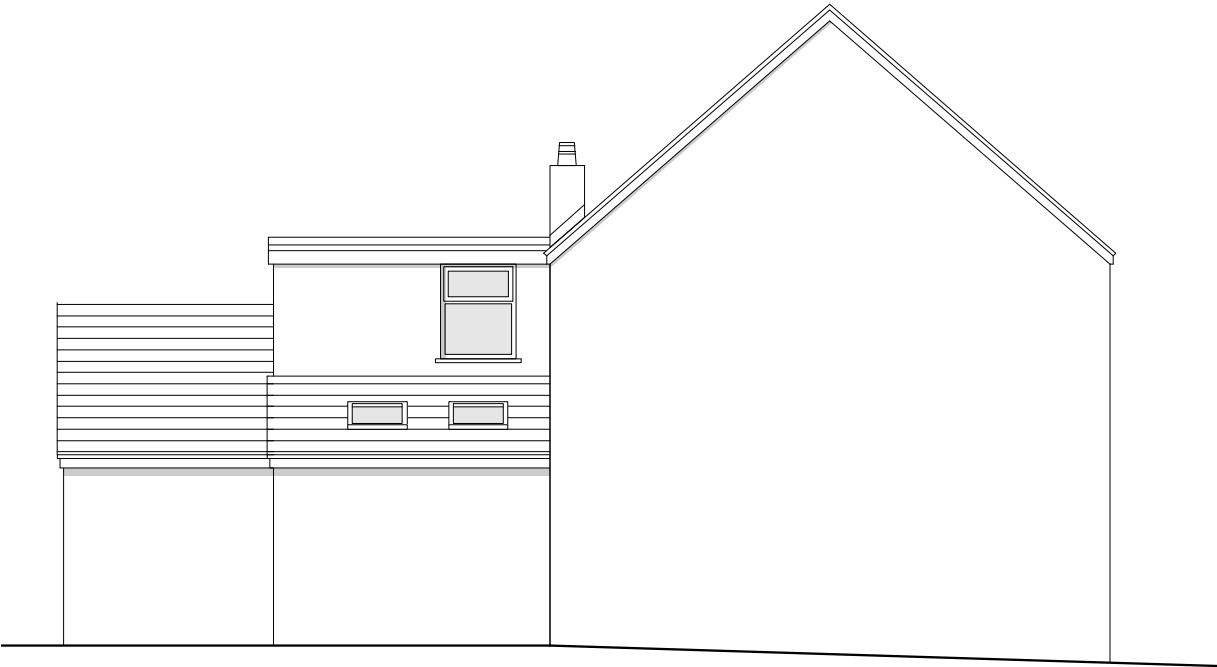

Proposed Side Elevation

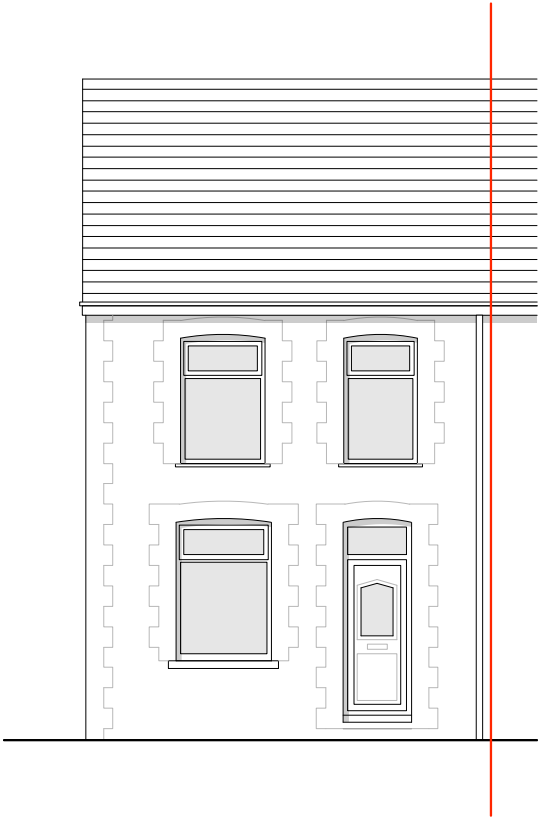

Proposed Front Elevation

REVISIONS	PROJECT	DRAWING TITLE	DRAWING NO.	REV
	4 Wellfield, Melincourt	Existing & Proposed Elevations	WF/02	-
	SCALE 1:100@A3	DATE January 2022		