





Existing Front Elevation

SCALE: 1:75

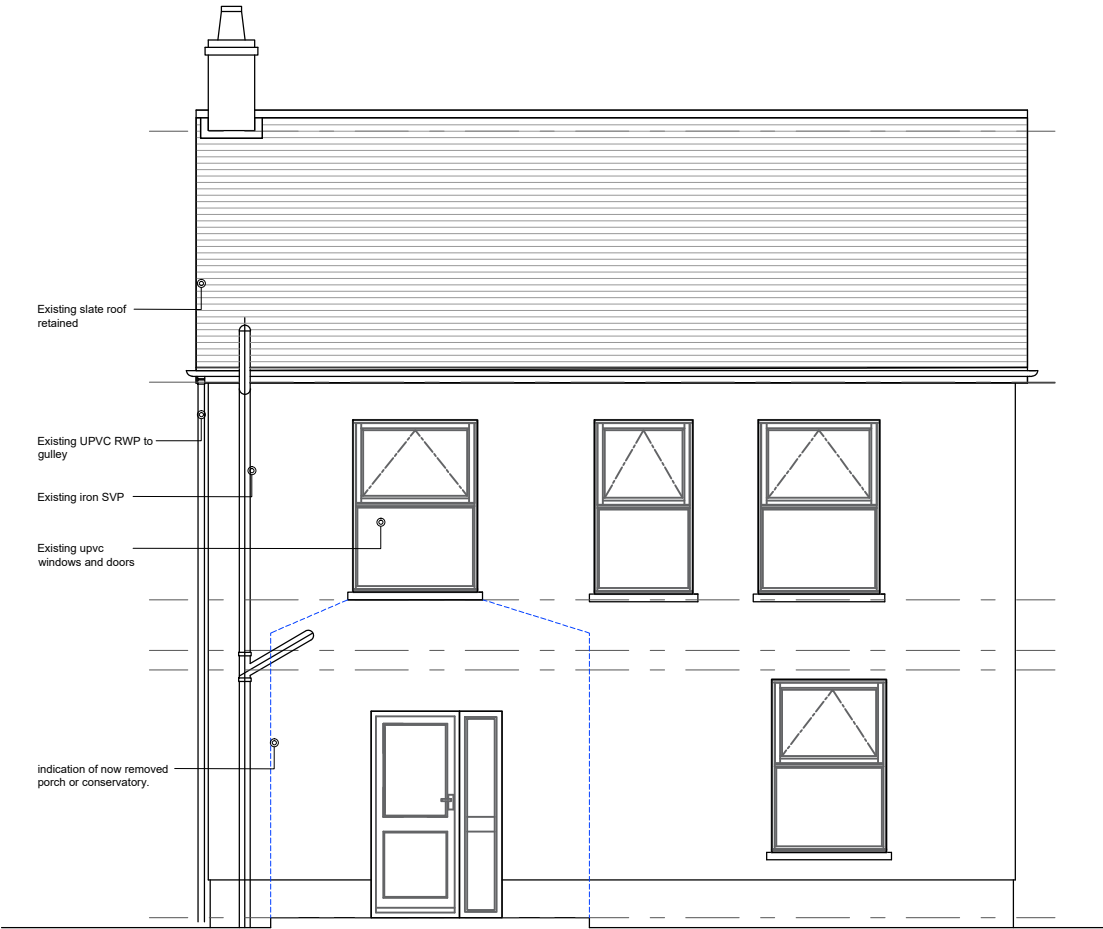


Existing Rear Elevation

SCALE: 1:75

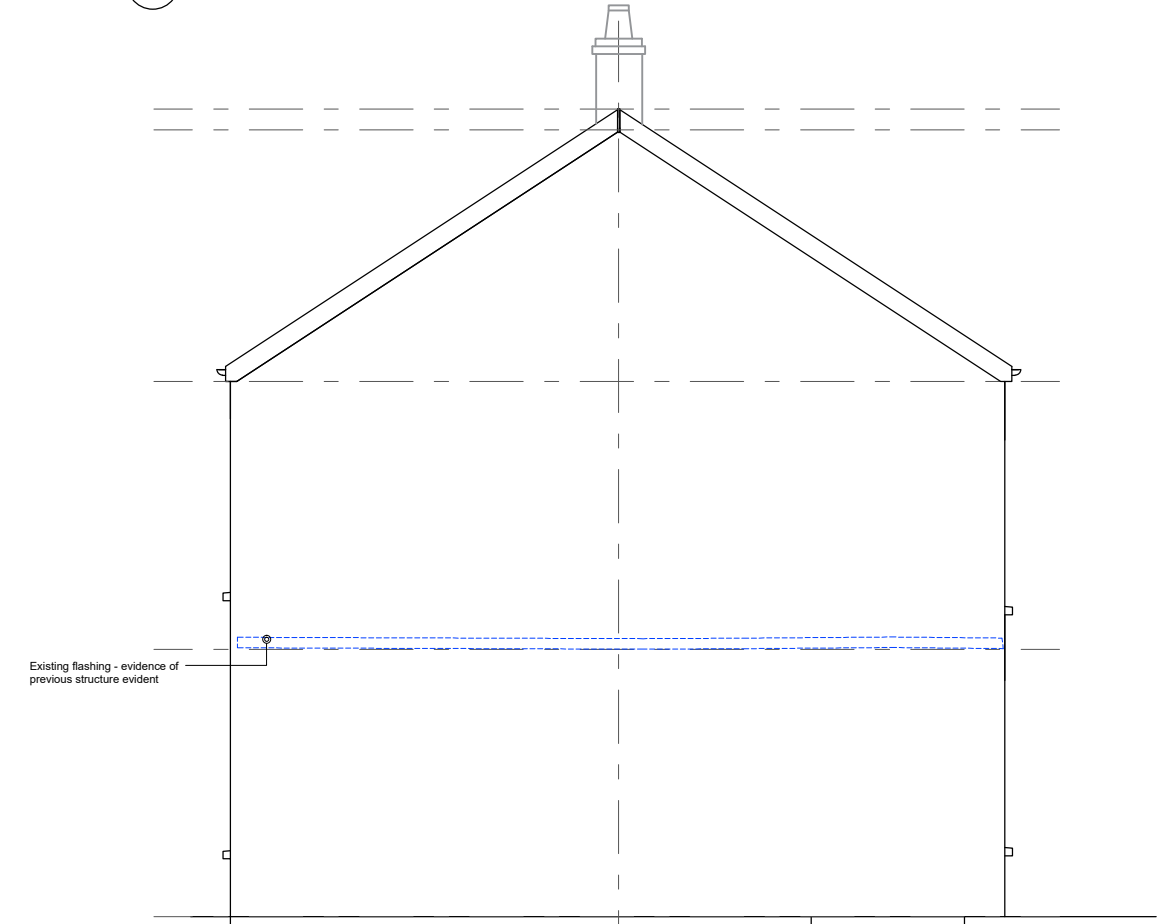

Existing South Elevation

SCALE: 1:75

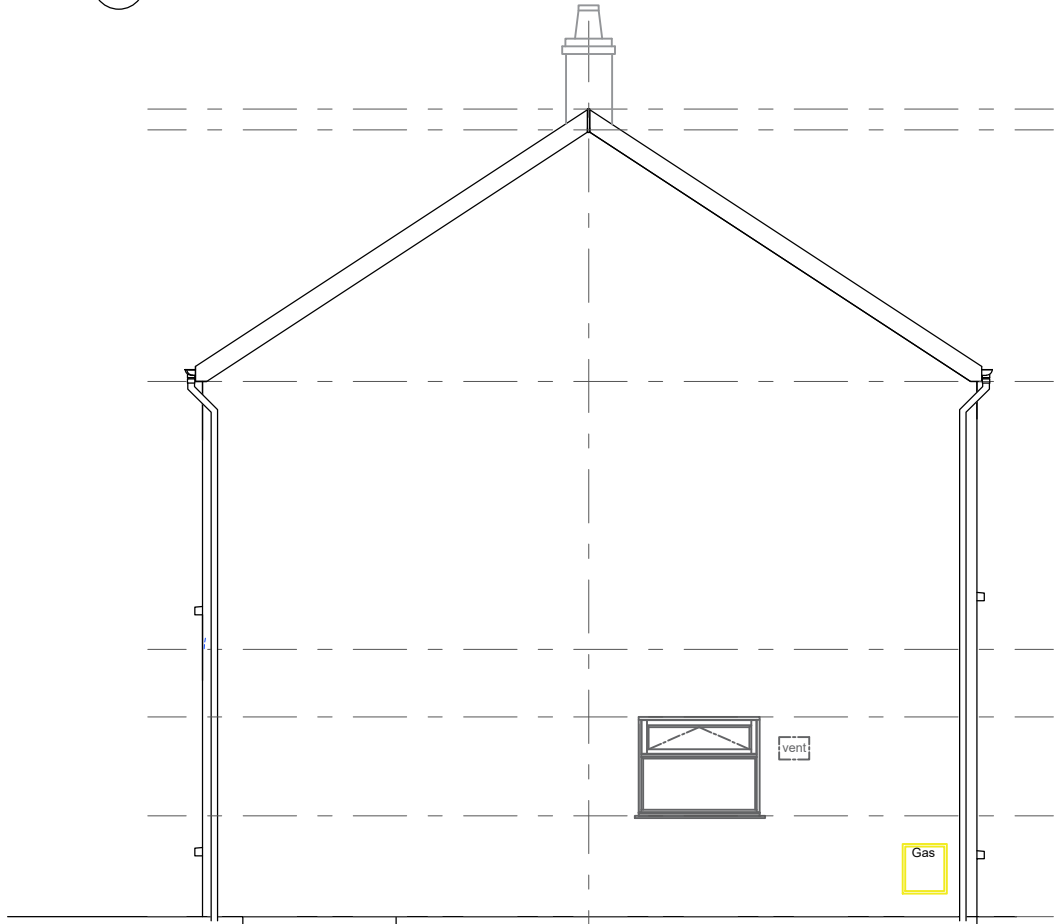

Existing North Elevation

SCALE: 1:75

REV:	DESCRIPTION:	BY:	DATE:
STATUS: PLANNING			

HAFOD DESIGN LTD
Architectural Services

Hafod Design Ltd
07830 296758
craig@hafoddesign.co.uk
www.hafoddesign.co.uk

CLIENT:

Mr Tom Norton
No 48 Church Road
Seven Sisters
SA10 9DT

SITE:

No 48 Church Road
Refurbishment and Extension

TITLE:

Existing Elevations

SCALE AT A3: 1:75	DATE: 15.01.22	DRAWN: CW	CHECKED: CW
PROJECT NO: haf_121	DRAWING NO: 121_L04	REVISION:	-