



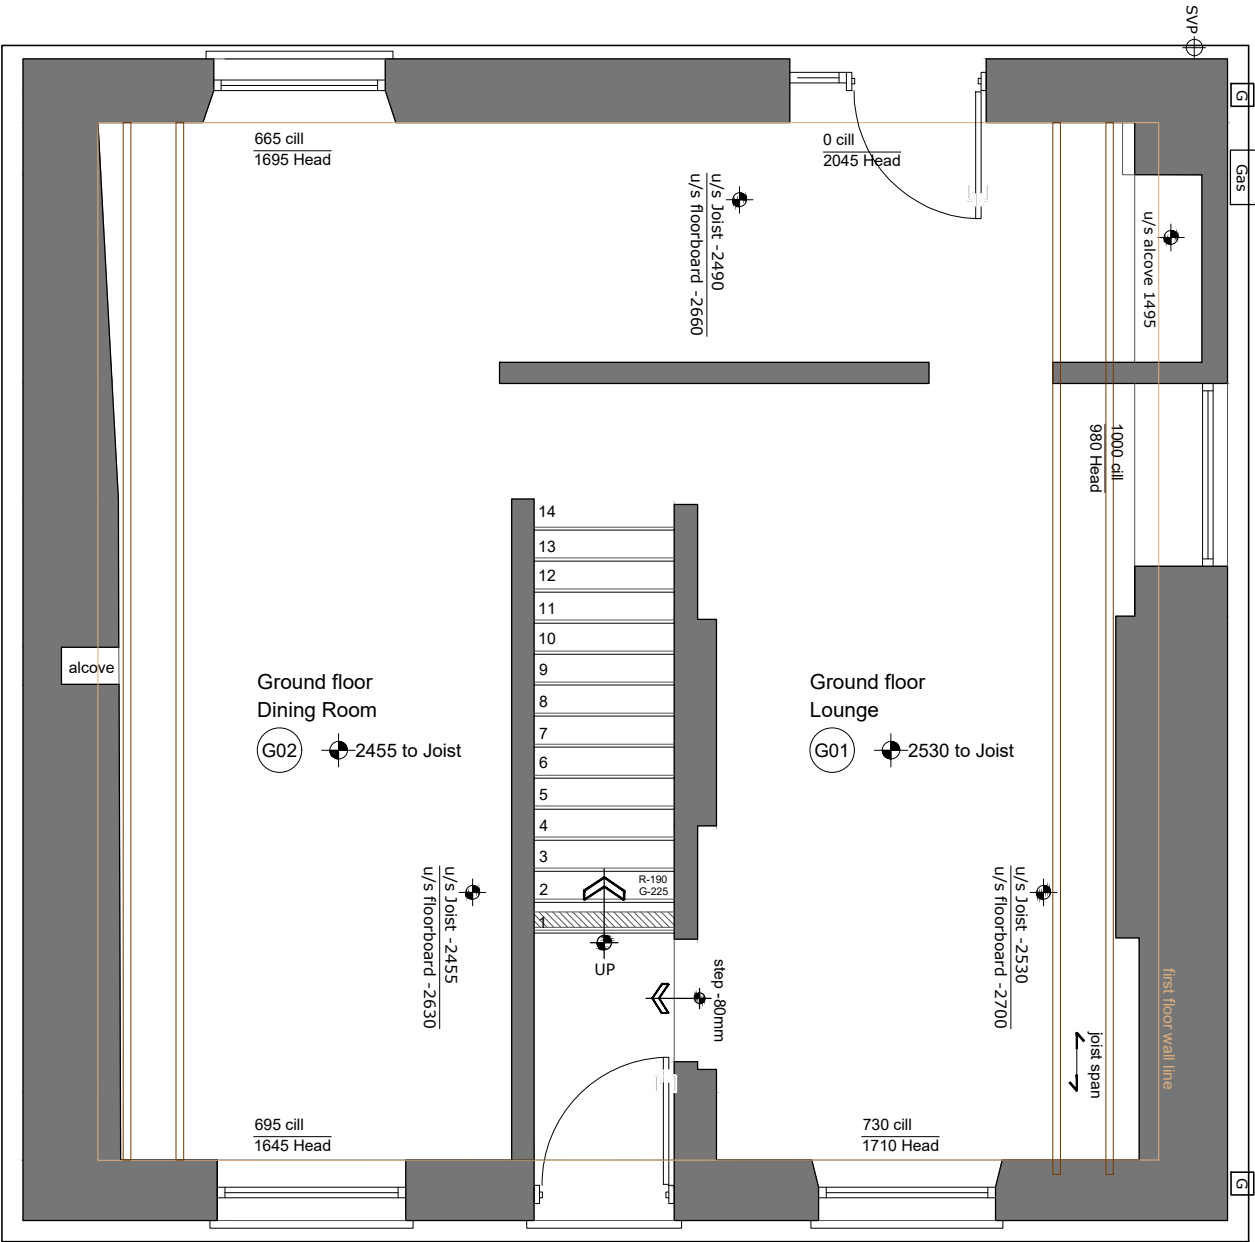

EXISTING GROUND FLOOR PLAN

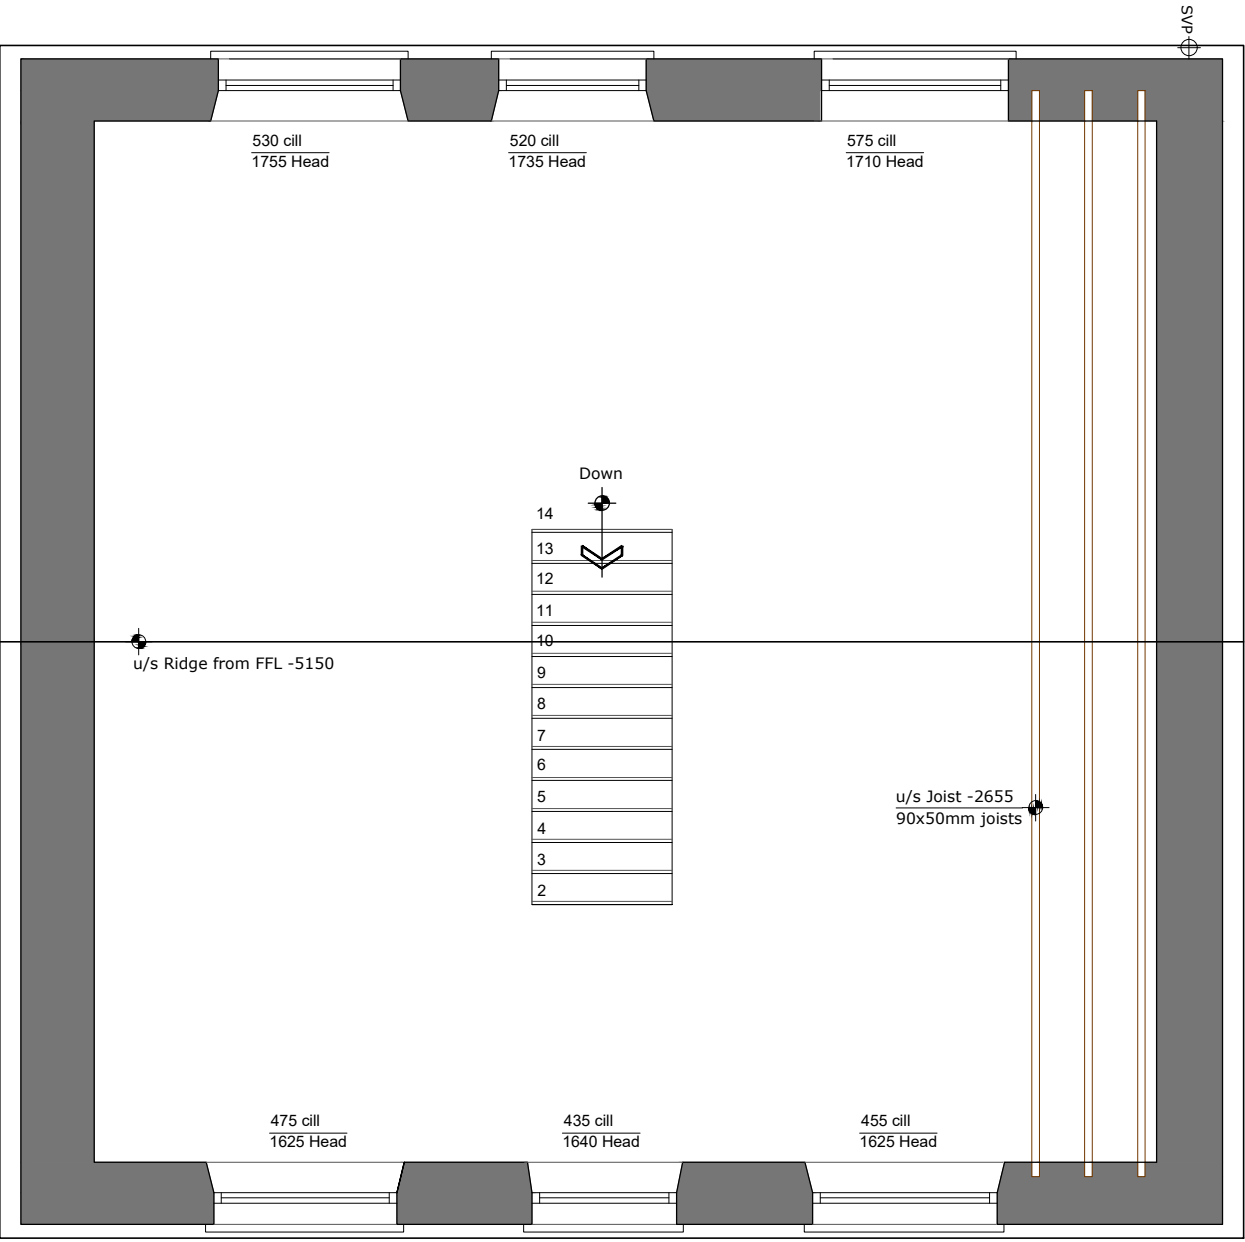

EXISTING FIRST FLOOR PLAN

Existing Ground Floor Plan
SCALE: 1:50

Existing First Floor Plan
SCALE: 1:50

Scale 1:50

0 1 2 3 4 5

REV:	DESCRIPTION:	BY:	DATE:
	STATUS:		
	PLANNING		



HAFOD DESIGN LTD
Architectural Services

Hafod Design Ltd
07830 296758
craig@hafoddesign.co.uk
www.hafoddesign.co.uk

CLIENT:

Mr Tom Norton
No 48 Church Road
Seven Sisters
SA10 9DT

SITE:

No 48 Church Road
Refurbishment and Extension

TITLE:

Existing Floor Plans

SCALE AT A3: 1:50	DATE: 15.01.22	DRAWN: CW	CHECKED: CW
PROJECT NO: haf_121	DRAWING NO: 121_L01	REVISION: -	