



Superseded

THIS DRAWING IS COPYRIGHT Notes:

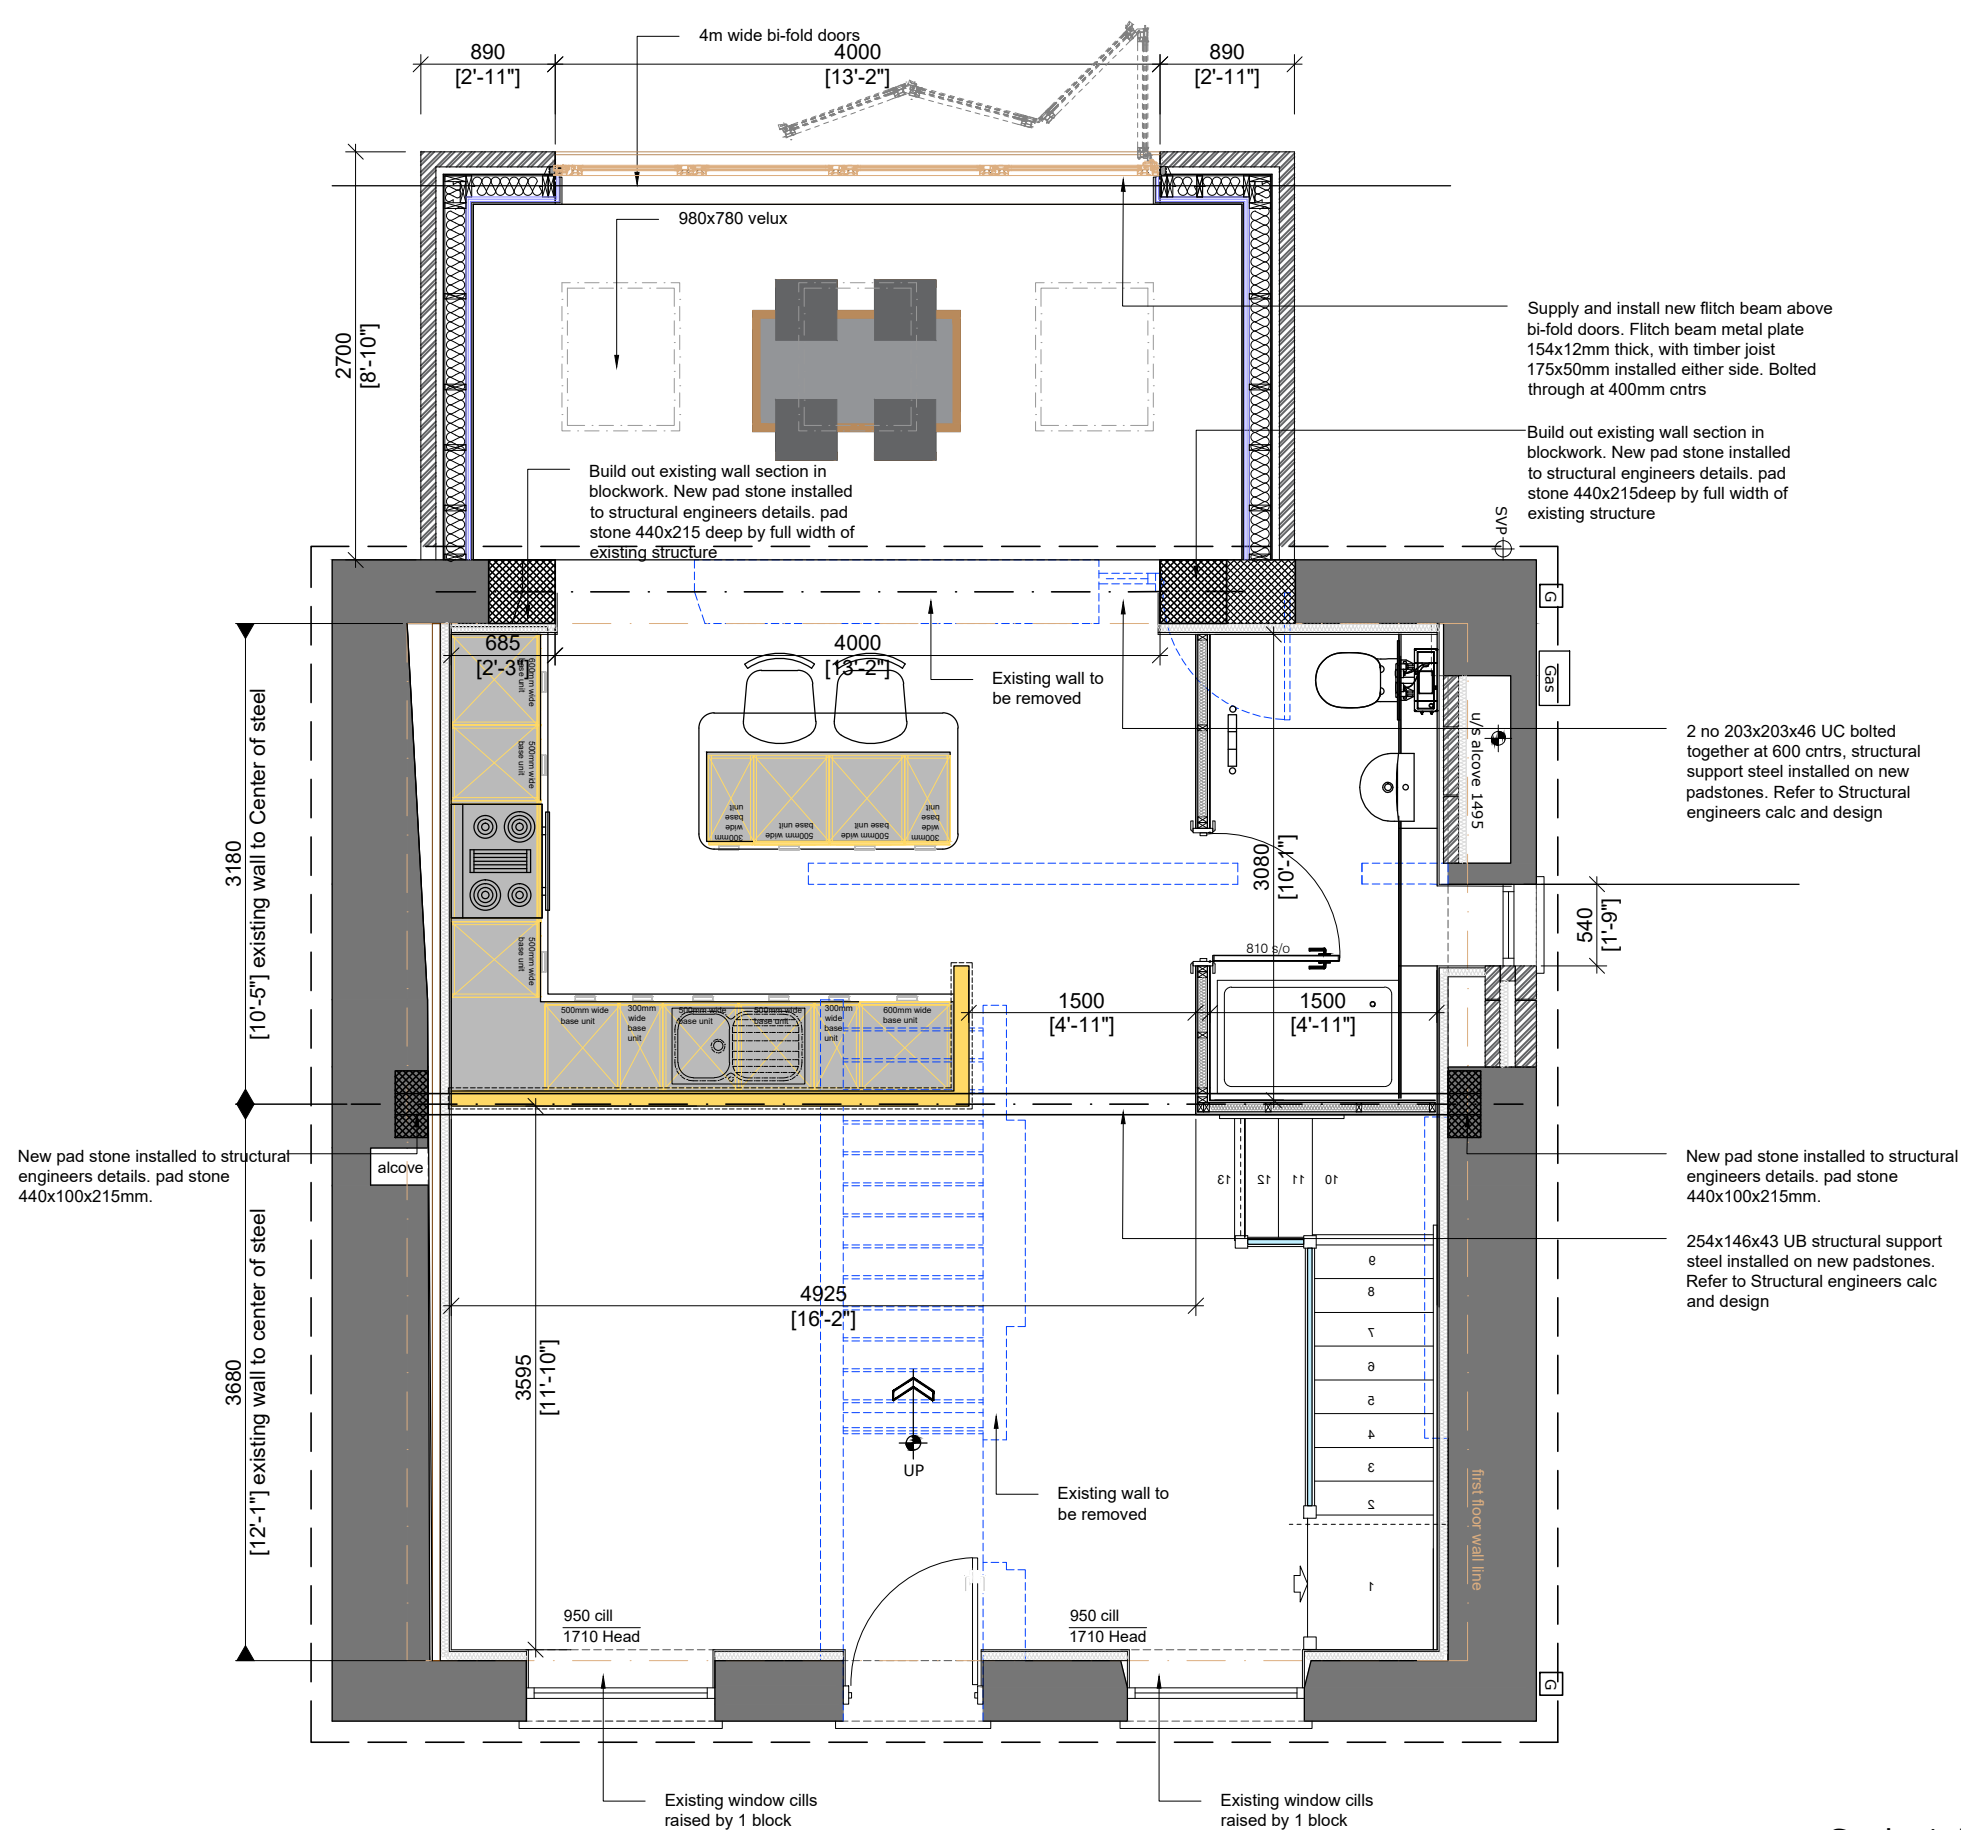

Proposed ground Floor Plan
SCALE: 1:50

Scale 1:50

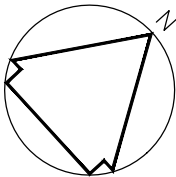

REV:	DESCRIPTION:	BY:	DATE:
STATUS: PLANNING			



HAFOD DESIGN LTD
Architectural Services

Hafod Design Ltd
07830 296758
craig@hafoddesign.co.uk
www.hafoddesign.co.uk

CLIENT:

Mr Tom Norton
No 48 Church Road
Seven Sisters
SA10 9DT

SITE: No 48 Church Road Refurbishment and Extension			
TITLE: Proposed GF Plan			
SCALE AT A3: 1:50	DATE: 15.01.22	DRAWN: CW	CHECKED: CW
PROJECT NO: haf_121	DRAWING NO: 121_L02	REVISION: -	