

Superseded


THIS DRAWING IS COPYRIGHT Notes:




Proposed Front Elevation
SCALE: 1:75



Proposed Rear Elevation
SCALE: 1:75

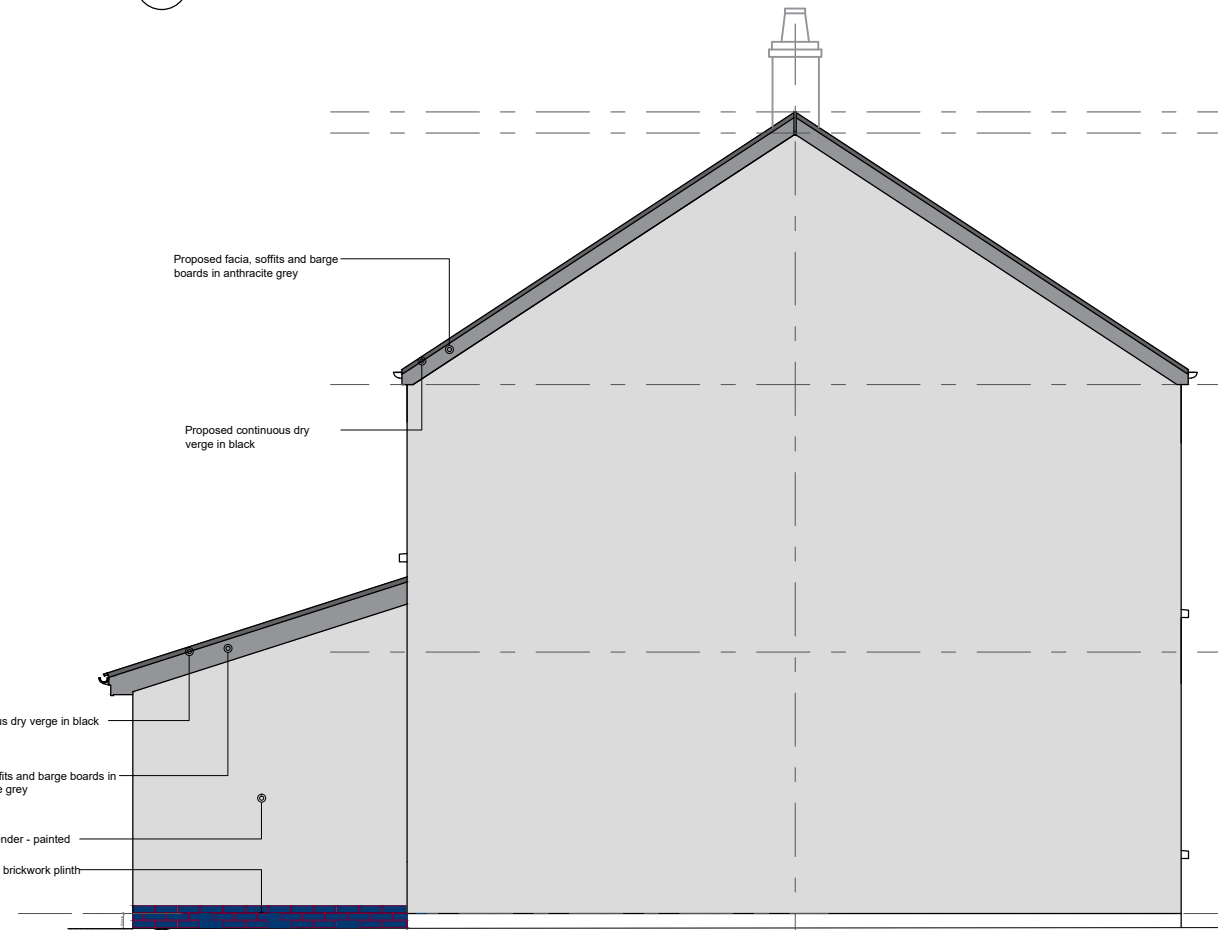

Proposed South Elevation
SCALE: 1:75

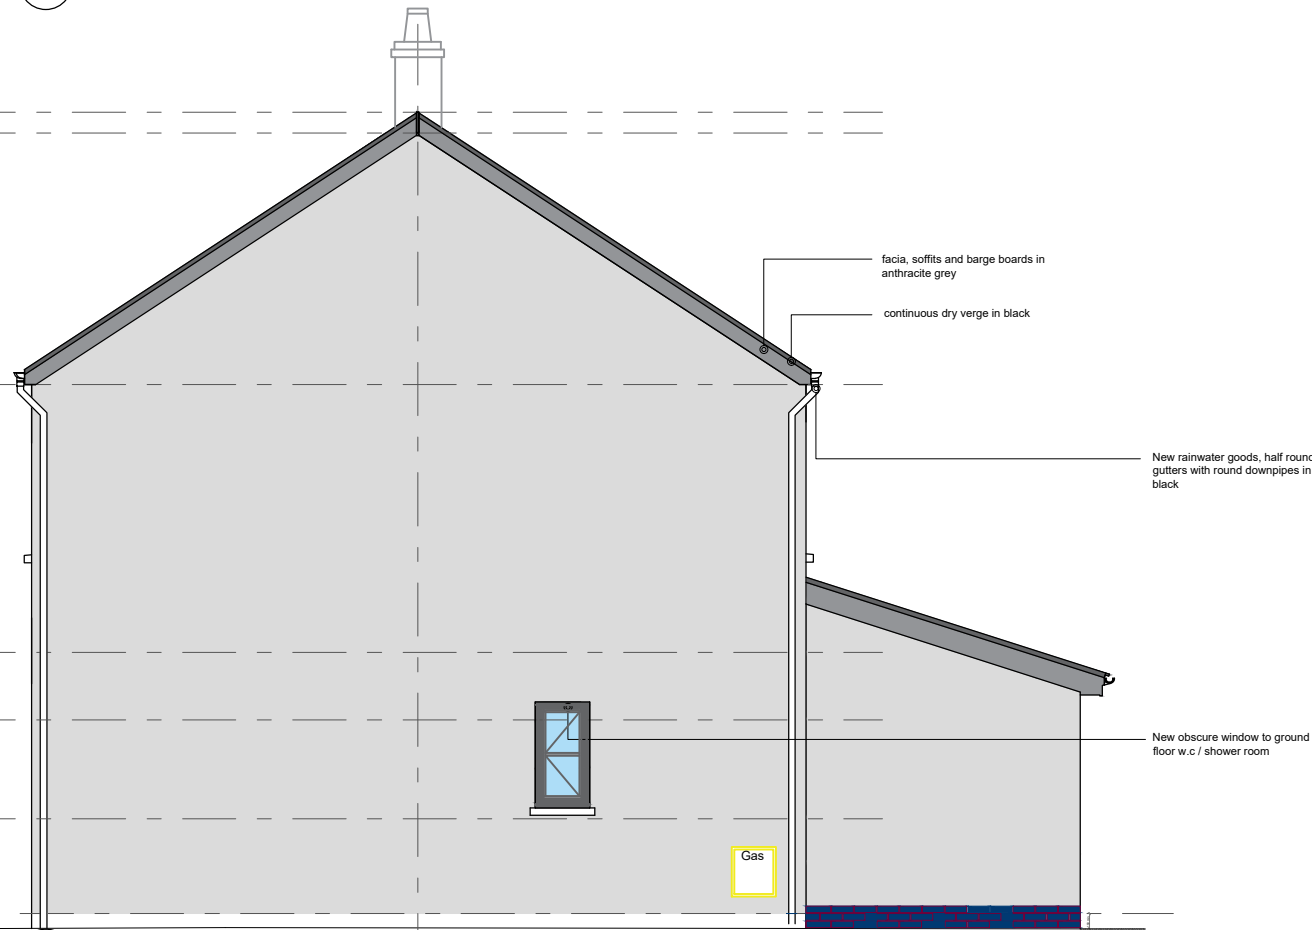

Proposed North Elevation
SCALE: 1:75

REV:	DESCRIPTION:	BY:	DATE:
STATUS: PLANNING			



HAFOD DESIGN LTD
Architectural Services

Hafod Design Ltd
07830 296758
craig@hafoddesign.co.uk
www.hafoddesign.co.uk

CLIENT:

Mr Tom Norton
No 48 Church Road
Seven Sisters
SA10 9DT

SITE: No 48 Church Road Refurbishment and Extension			
TITLE: Proposed Elevations			
SCALE AT A3: 1:75	DATE: 01.02.22	DRAWN: CW	CHECKED: CW
PROJECT NO: haf_121	DRAWING NO: 121_L05	REVISION: -	