




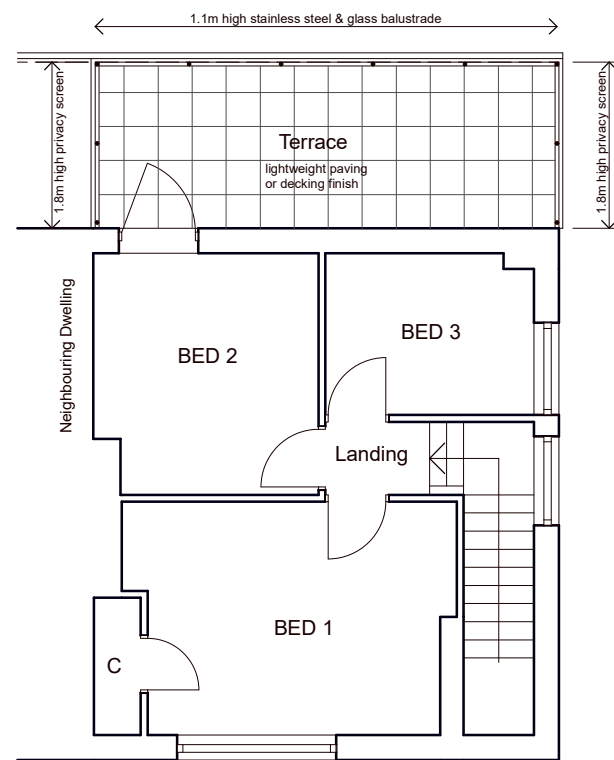


FIRST FLOOR PLAN

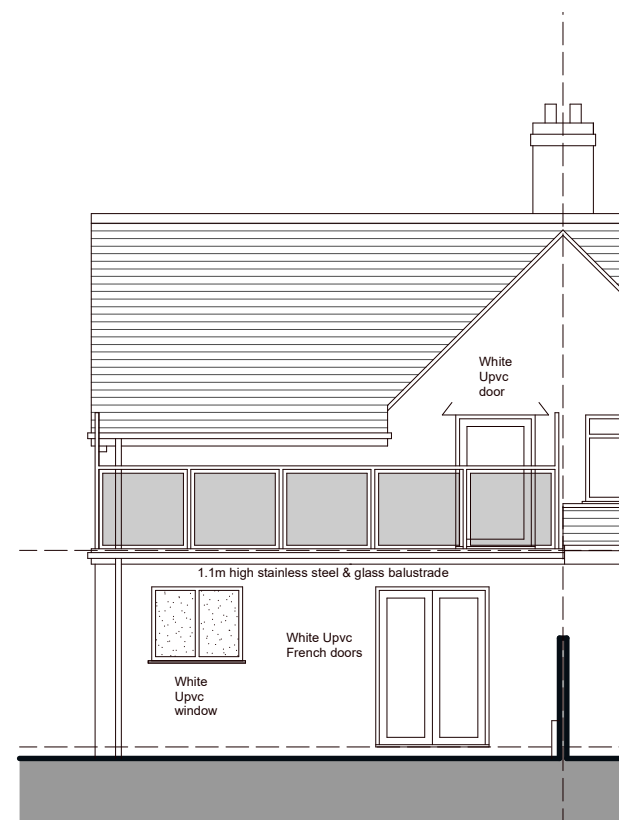


REAR ELEVATION

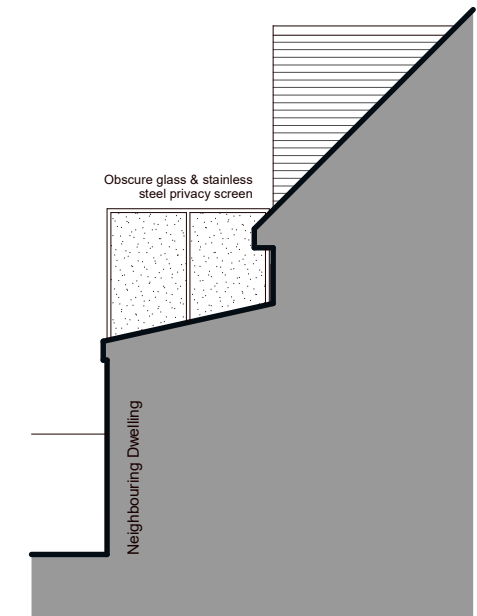

SECTIONAL SIDE ELEVATION

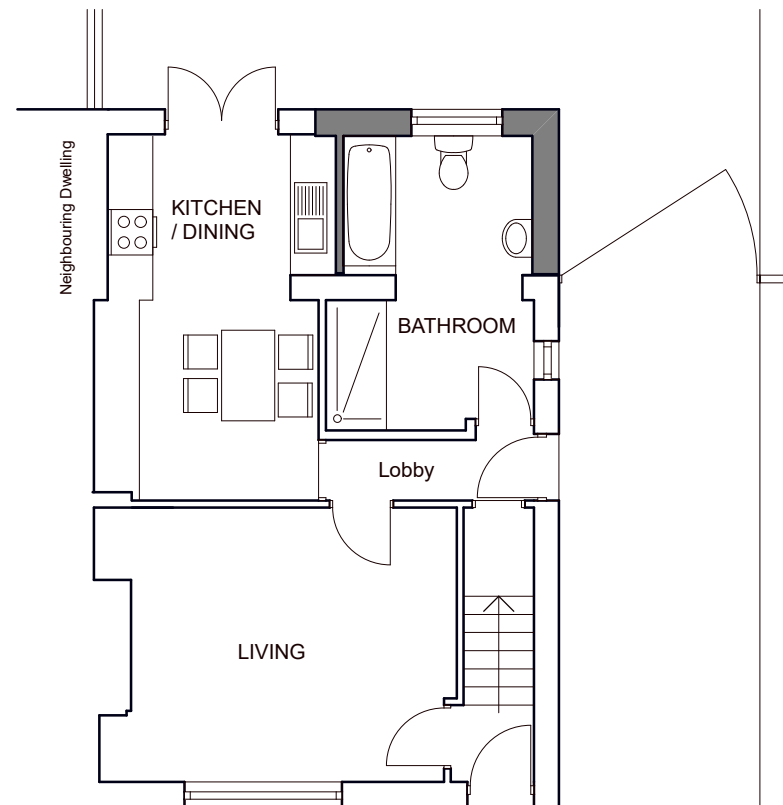

GROUND FLOOR PLAN

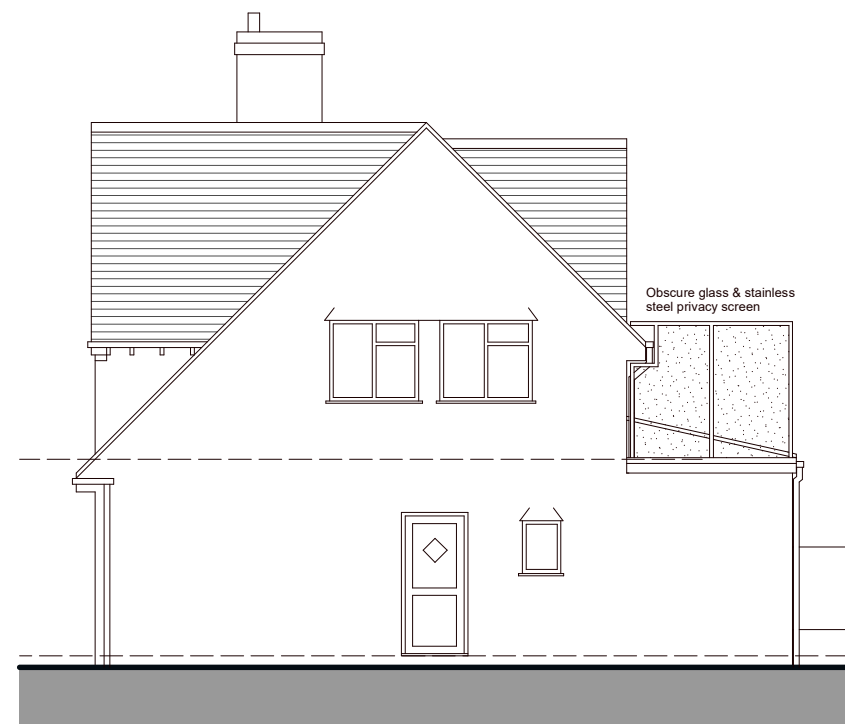

SIDE ELEVATION

Scale 1 / 100 @ A3



PROPOSED EXTERNAL FINISHES

Flat roof - Single ply membrane
Walls - Decorative render
Windows - White PVCu
External doors - White PVCu
Fascia & soffit boards - White PVCu
Rainwater goods - White PVCu
Balustrade - Glass & stainless steel

14, ALLTYCHAM DRIVE,
PONTARDAWE, SWANSEA
Mr Nick Cox

**Scheme Design: Proposed
Floor Plans & Elevations**

Date: January 2022

Scale: 1:100 @ A3

Drawing Number: 2205-03

