



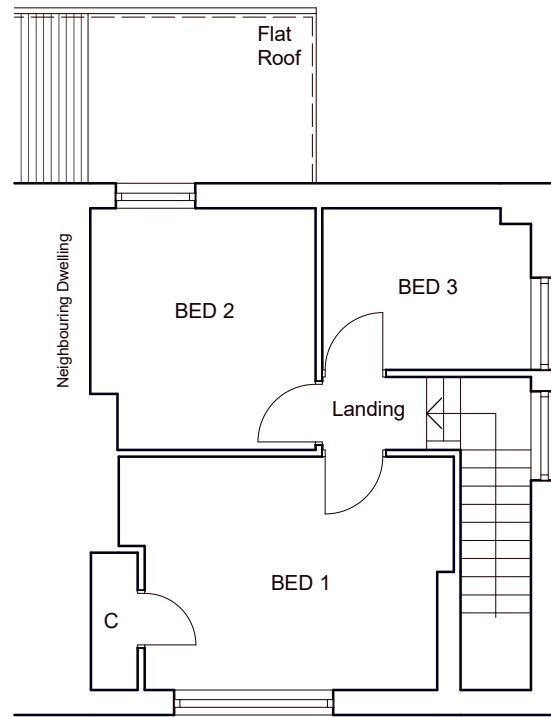


FIRST FLOOR PLAN



REAR ELEVATION

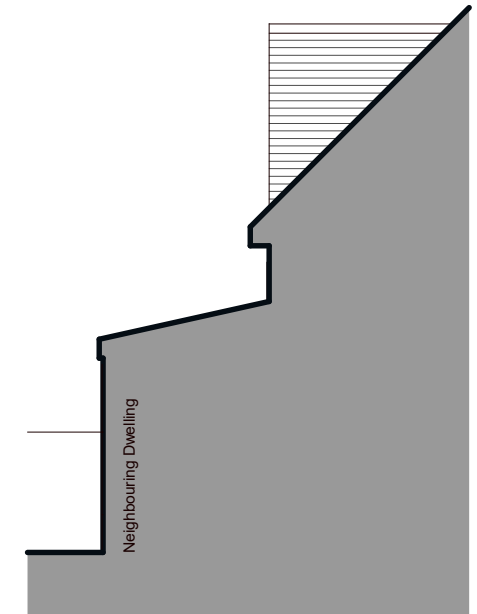

SECTIONAL SIDE ELEVATION

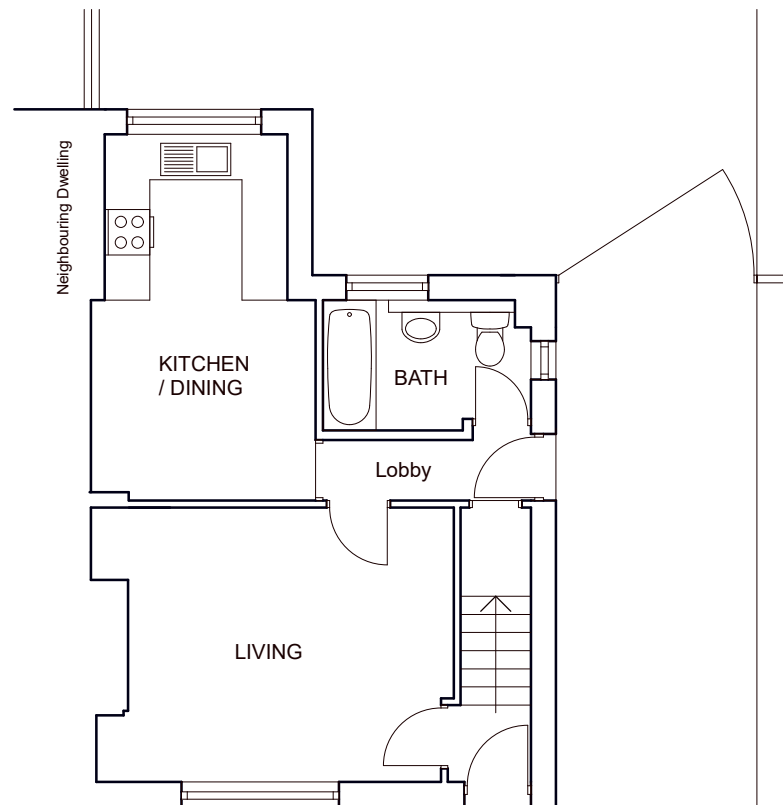

GROUND FLOOR PLAN



SIDE ELEVATION

Scale 1 / 100 @ A3



14, ALLTYCHAM DRIVE,  
PONTARDAWE, SWANSEA  
Mr Nick Cox

**Scheme Design: Existing  
Floor Plans & Elevations**

Date: January 2022

Scale: 1:100 @ A3

Drawing Number: 2205-02

