


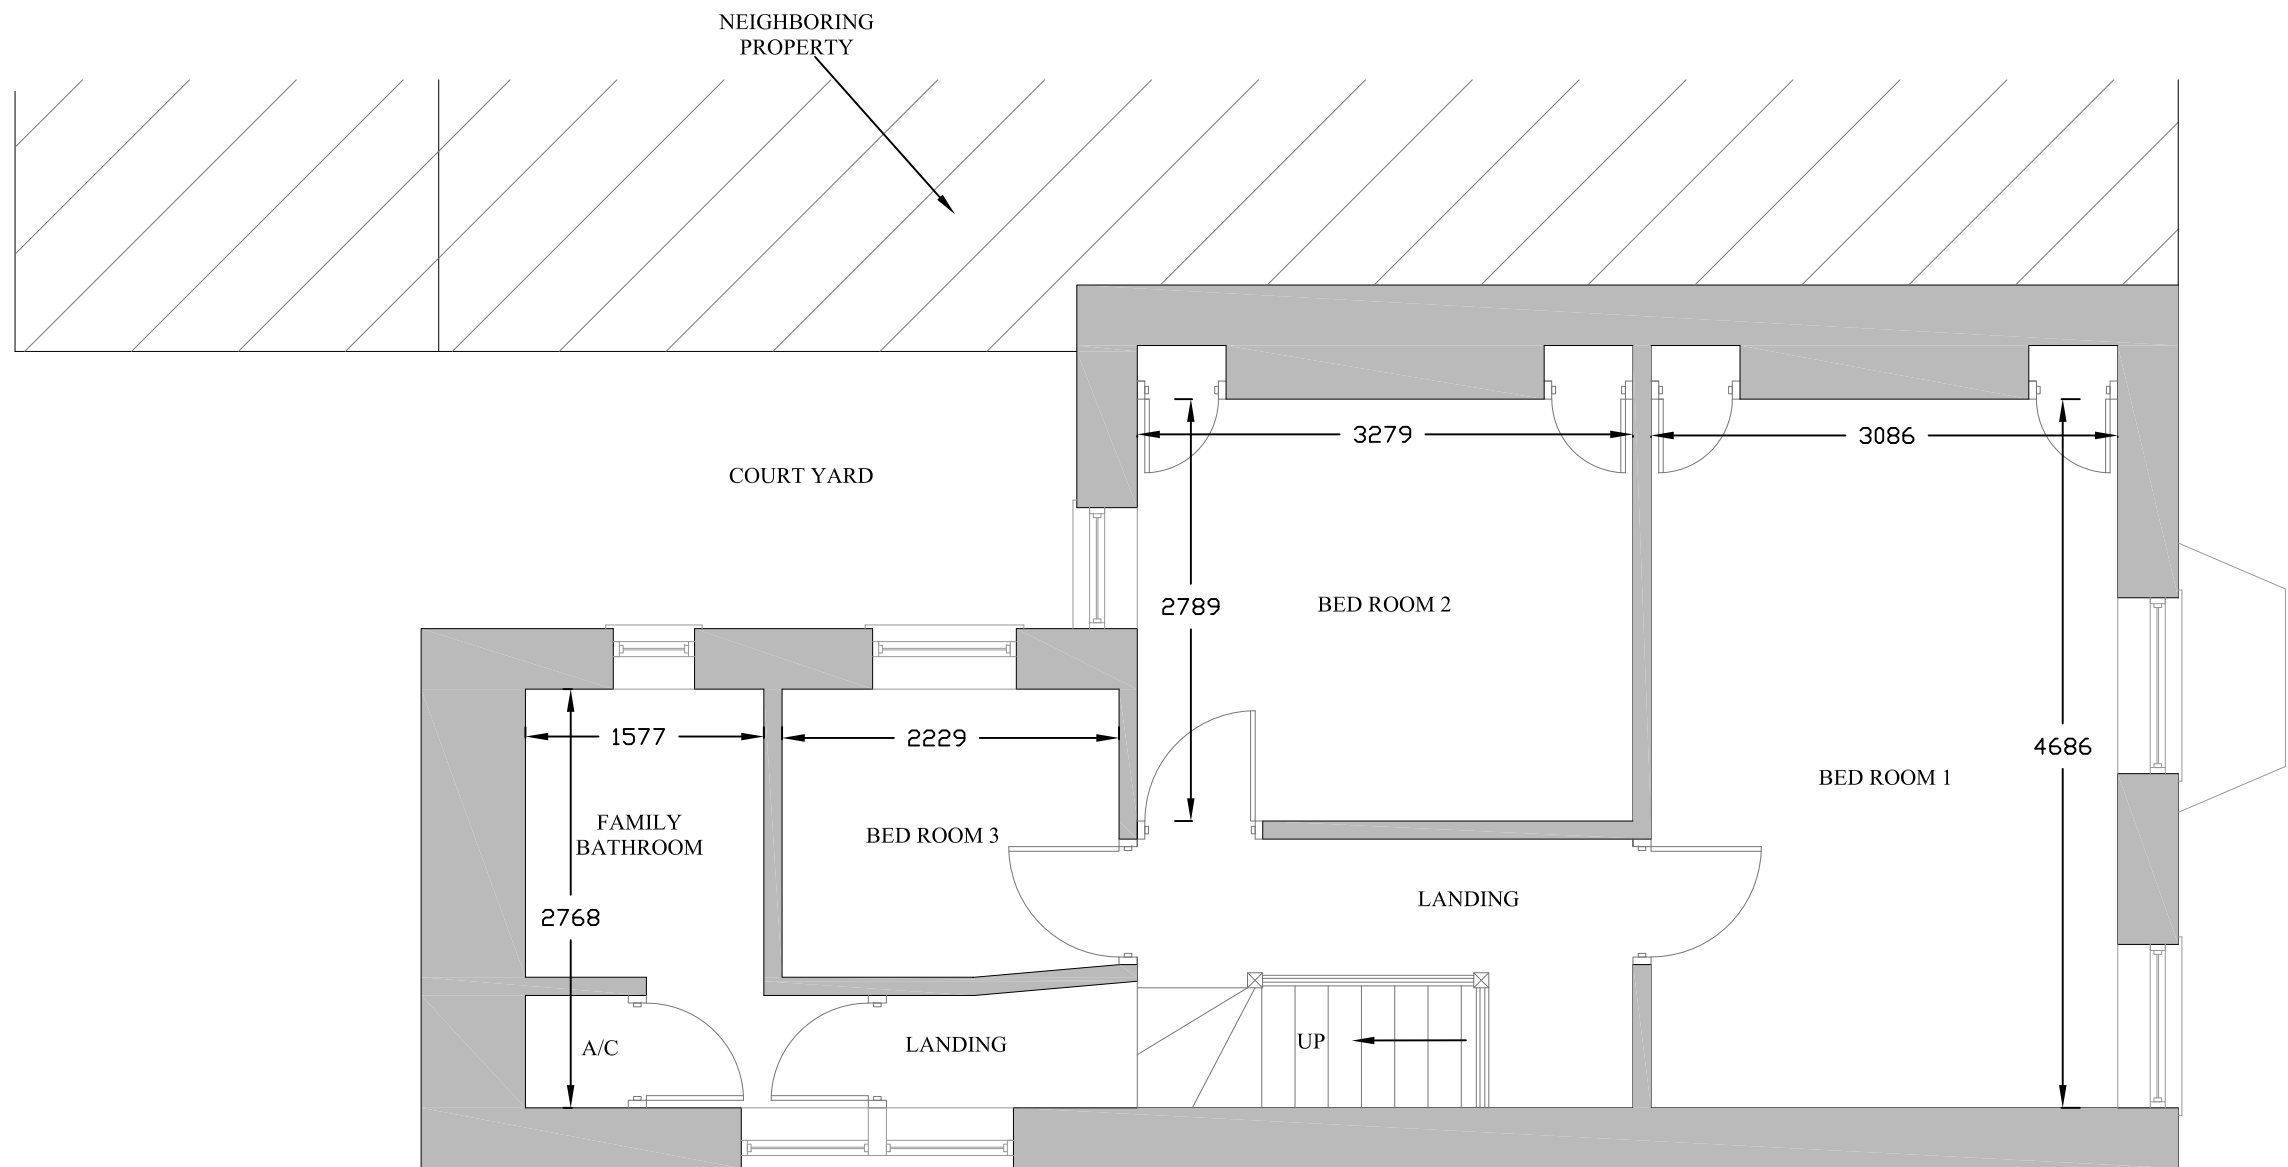

NOTE:-
ALL DIMENSIONS IN MILLIMETRES UNLESS SHOWN OTHERWISE.

project title	drawing title	scale	date	drawn	checked
PROPOSED EXTENSIONS AT 15 CADOXTON TERRACE, CADOXTON	EXISTING FIRST FLOOR PLAN	1:50 @ A3	Nov'21	MAJ	
		project ref.	drawing no.	rev.	
			103		