


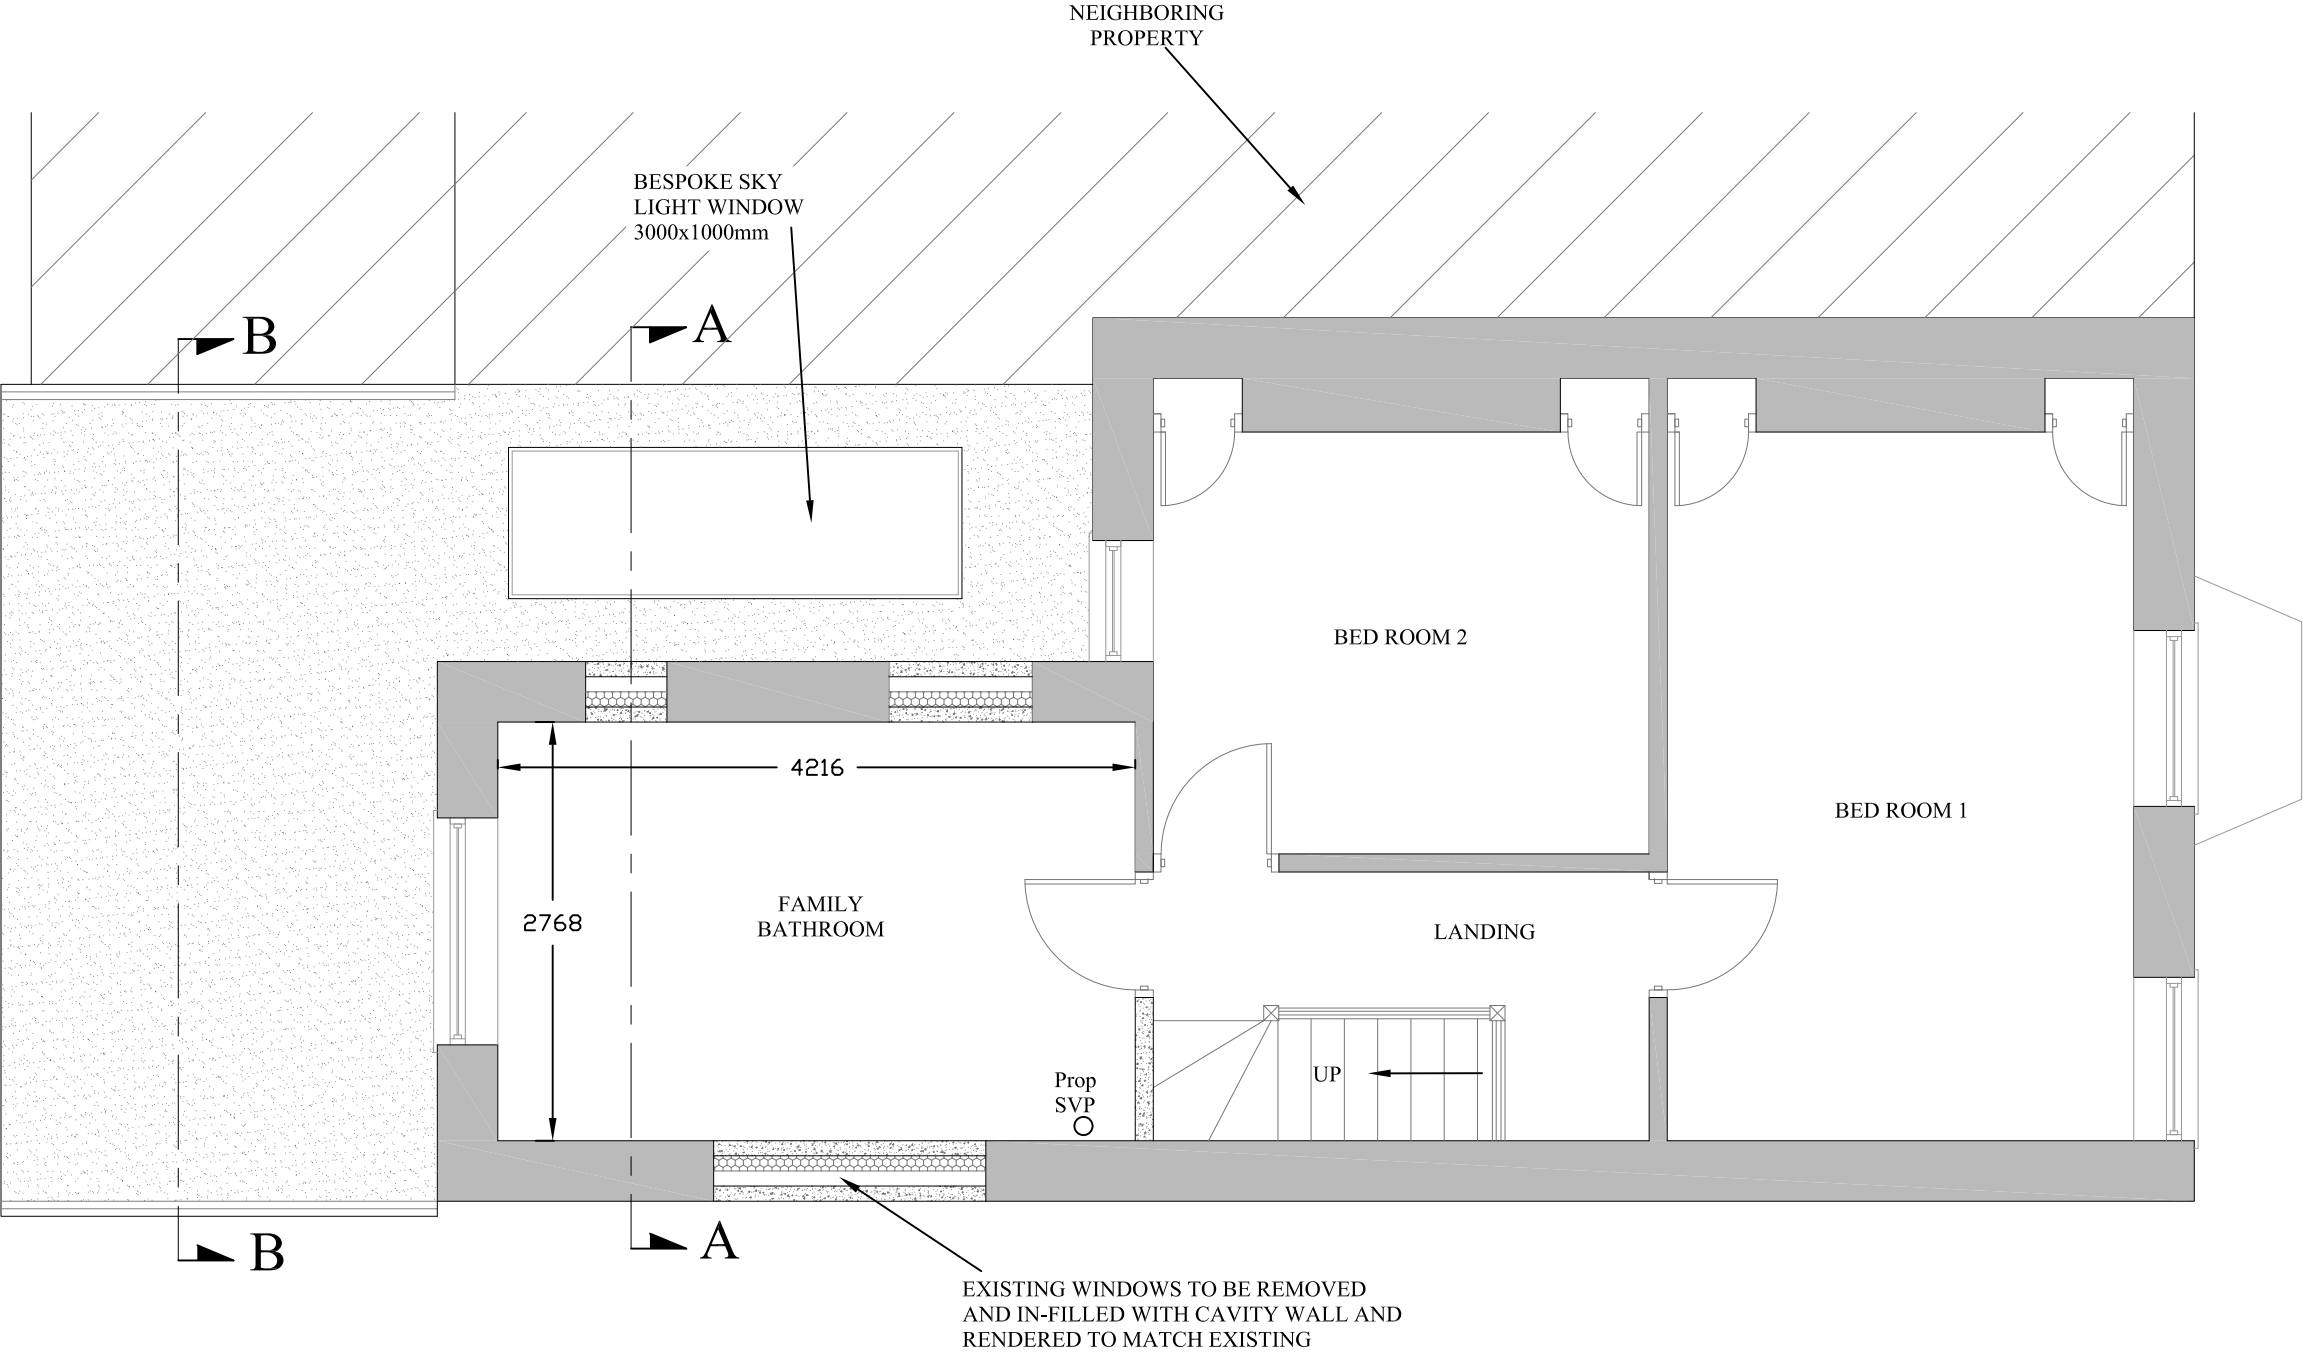

NOTE:-  
ALL DIMENSIONS IN MILLIMETRES UNLESS SHOWN OTHERWISE.

|                                                         |                           |              |             |       |         |
|---------------------------------------------------------|---------------------------|--------------|-------------|-------|---------|
| project title                                           | drawing title             | scale        | date        | drawn | checked |
| PROPOSED EXTENSIONS AT<br>15 CADOXTON TERRACE, CADOXTON | PROPOSED FIRST FLOOR PLAN | 1:50 @ A3    | Nov'21      | MAJ   |         |
|                                                         |                           | project ref. | drawing no. | rev.  |         |
|                                                         |                           |              | 106         | A     |         |