
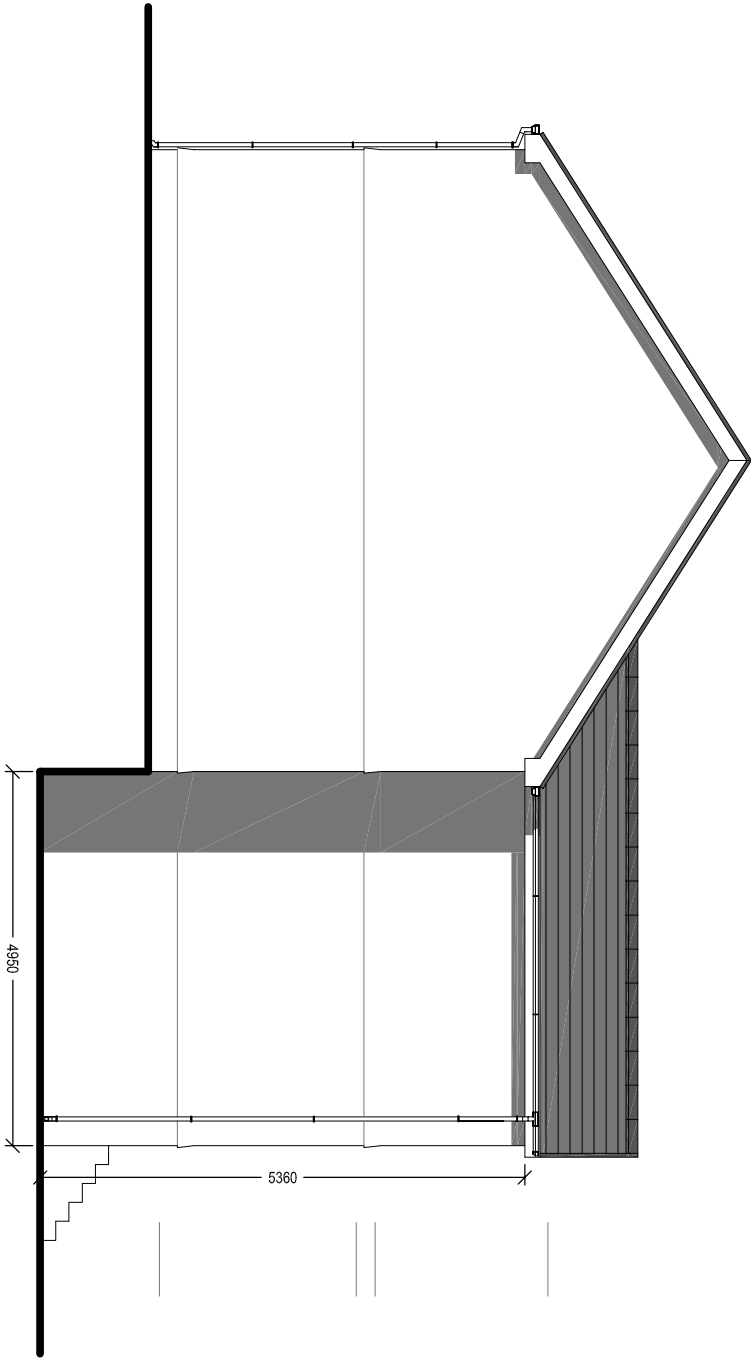
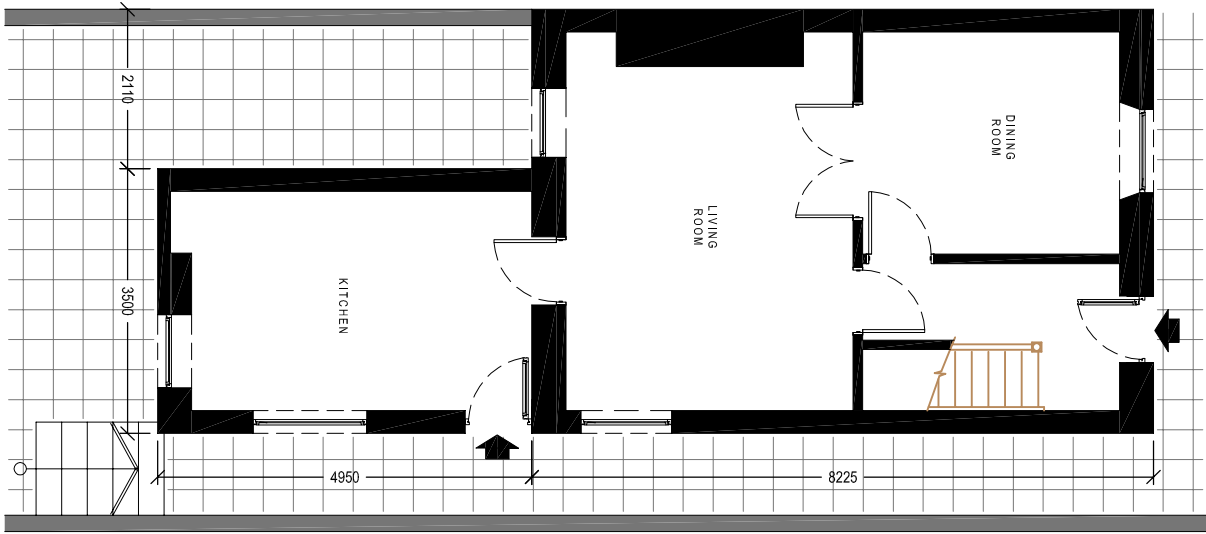


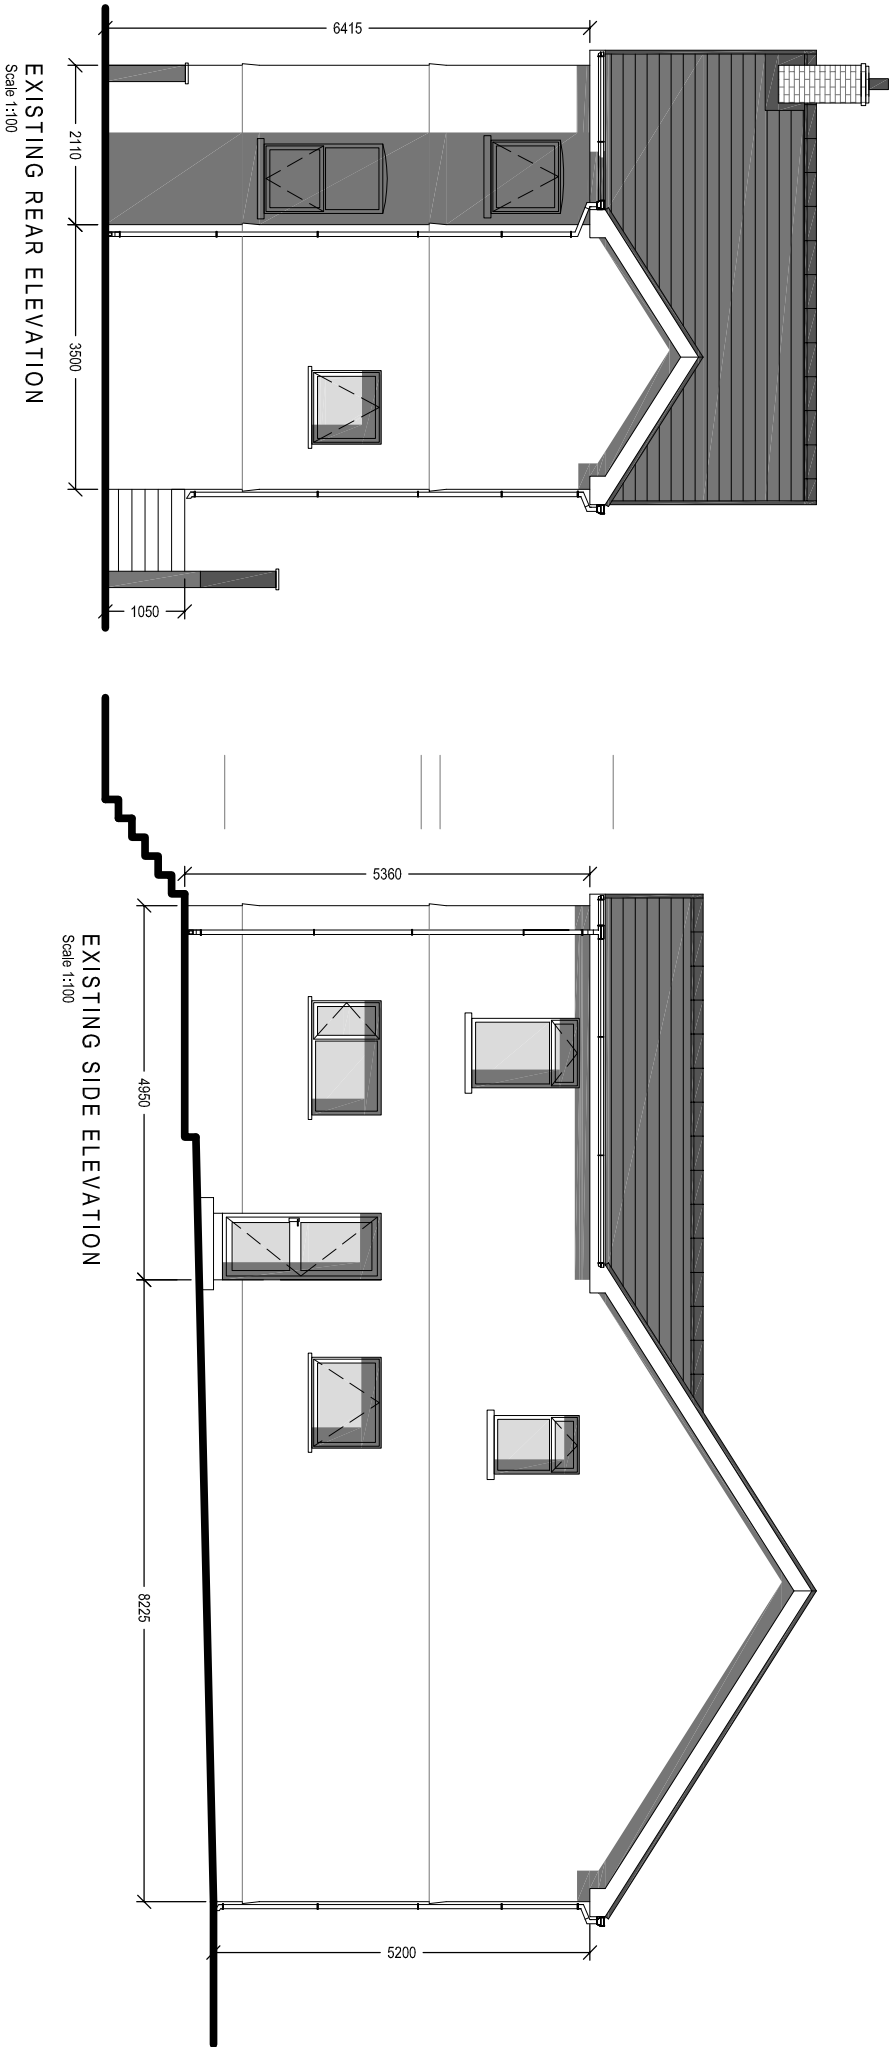

Client:		Mr & Mrs. Griffiths 4 School Road Lower Brynamman	
Project Title:		PROPOSED SINGLE STOREY REAR EXTENSION	
General Notes:		1. Do not scale from the drawings, take figures wherever applicable. 2. Dimensions are in millimetres unless otherwise stated.	
Drawing Issue:		PLANNING	
Drawing Title:		EXISTING ELEVATIONS & FLOOR PLANS	
Drawing No:		003	
Date:		03-02-2022	
Scale(s):		1:100	
		Paper Size: A2	
			
		Cwm Planning & Design Ltd. (architectural and Draughting Services)	