
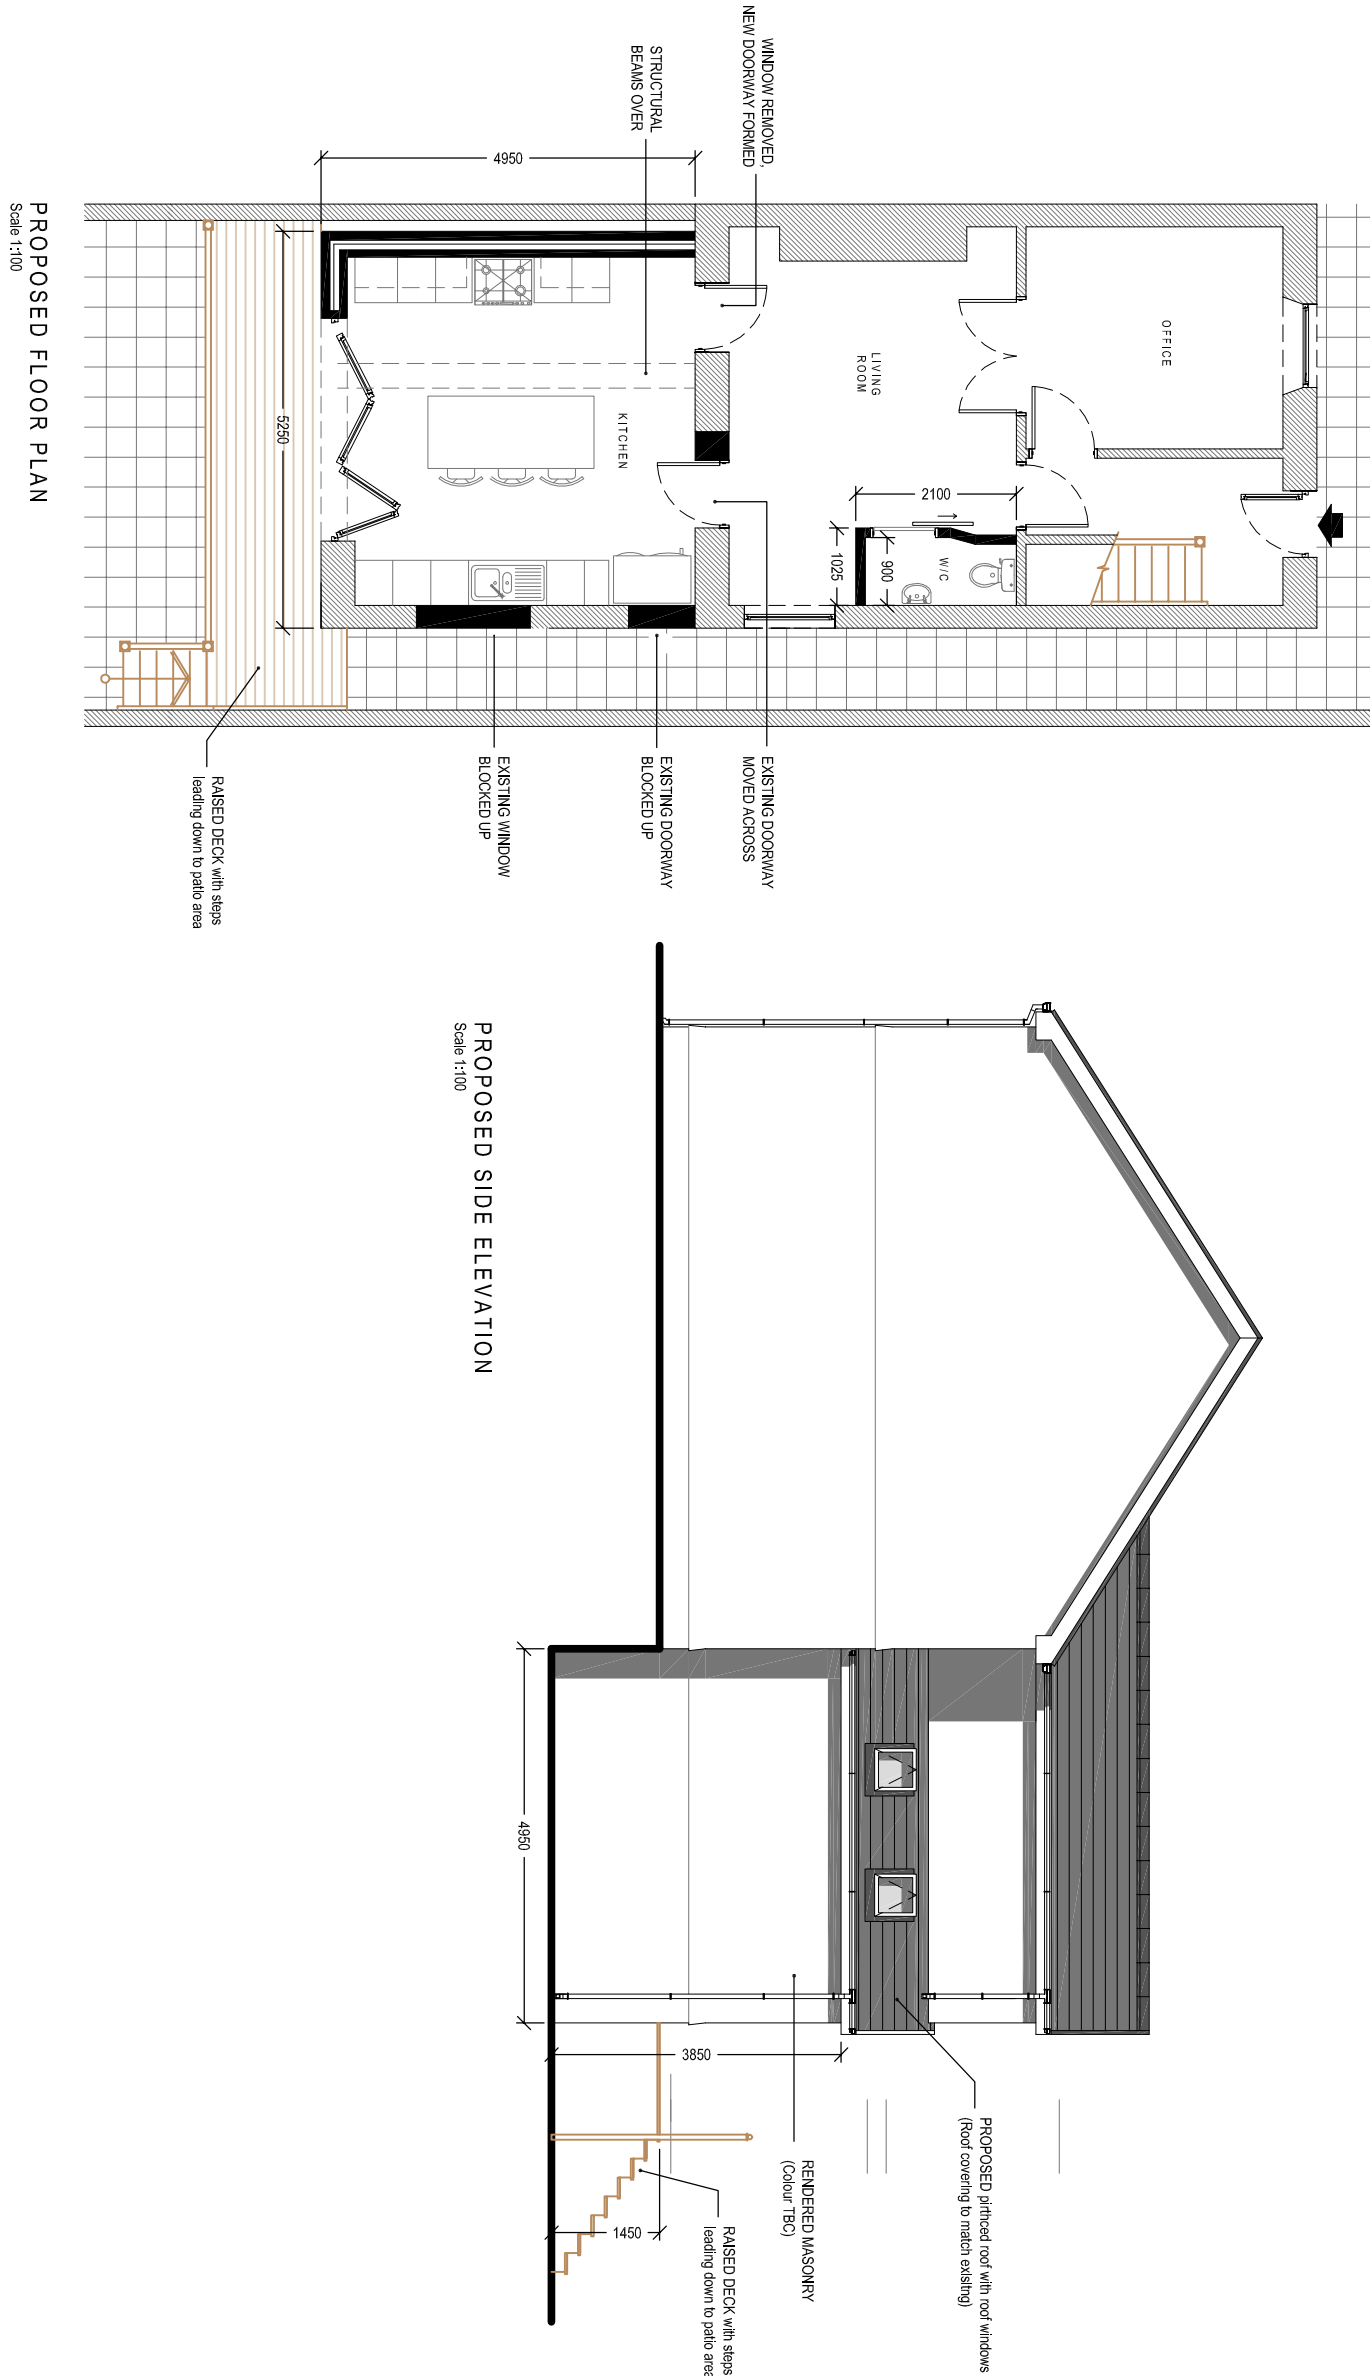


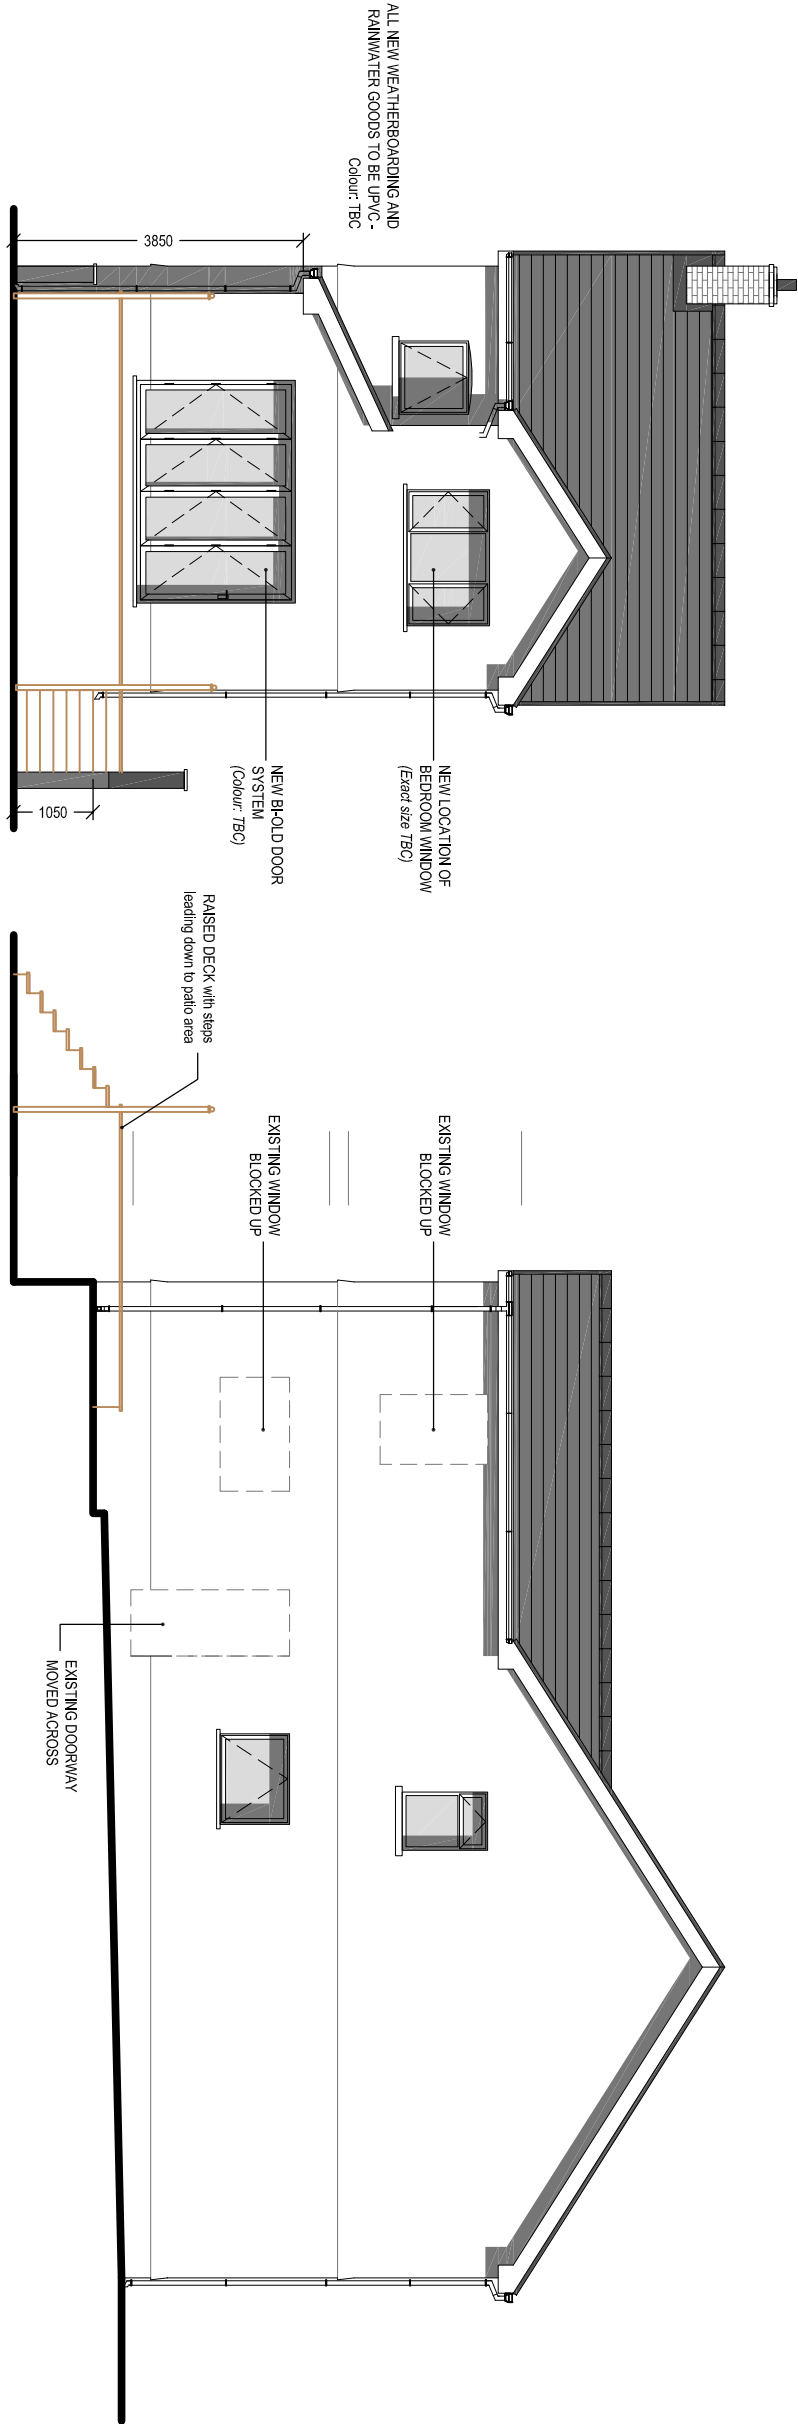

Client: Mr & Mrs. Griffiths 4 School Road Lower Brynamman			
Project Title: PROPOSED SINGLE STOREY REAR EXTENSION			
General Notes: 1. Do not scale from the drawings, take figures dimensions only. 2. Dimensions are in millimetres unless otherwise stated.			
Drawing Issue: PLANNING			
Drawing Title: PROPOSED ELEVATIONS & FLOOR PLANS			
Drawing No: 004		Revision:	
Date: 03-02-2022		Revised:	
Scale(s): 1:100		Paper Size: A2	
 Cwm Planning & Design Ltd. (architectural and Draughting Services)			